




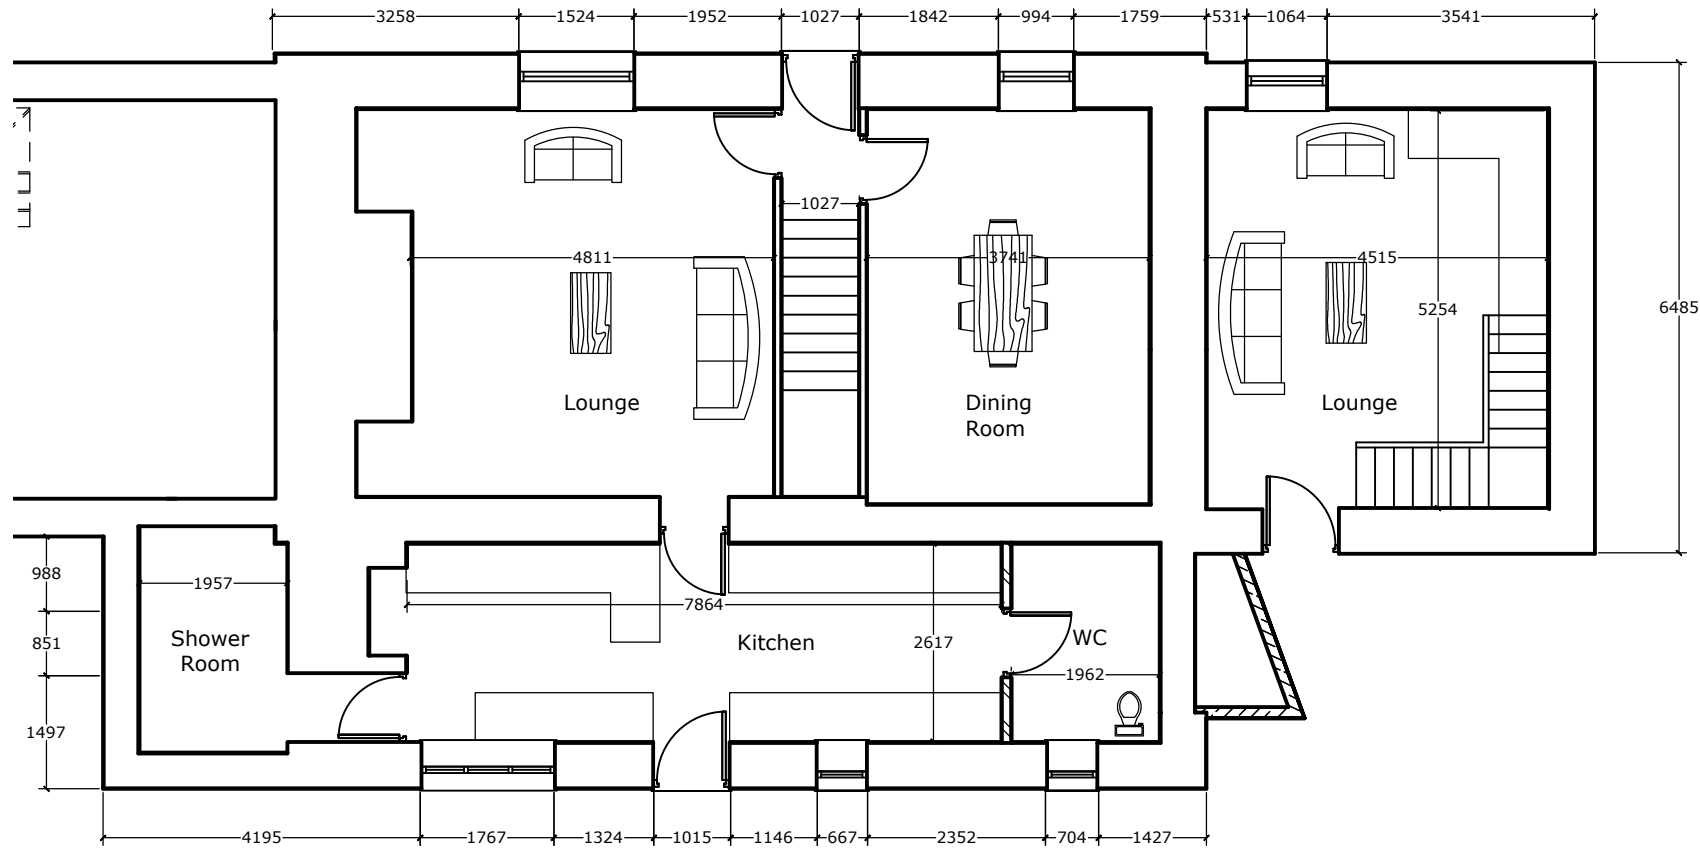

Proposed Ground Floor Plan

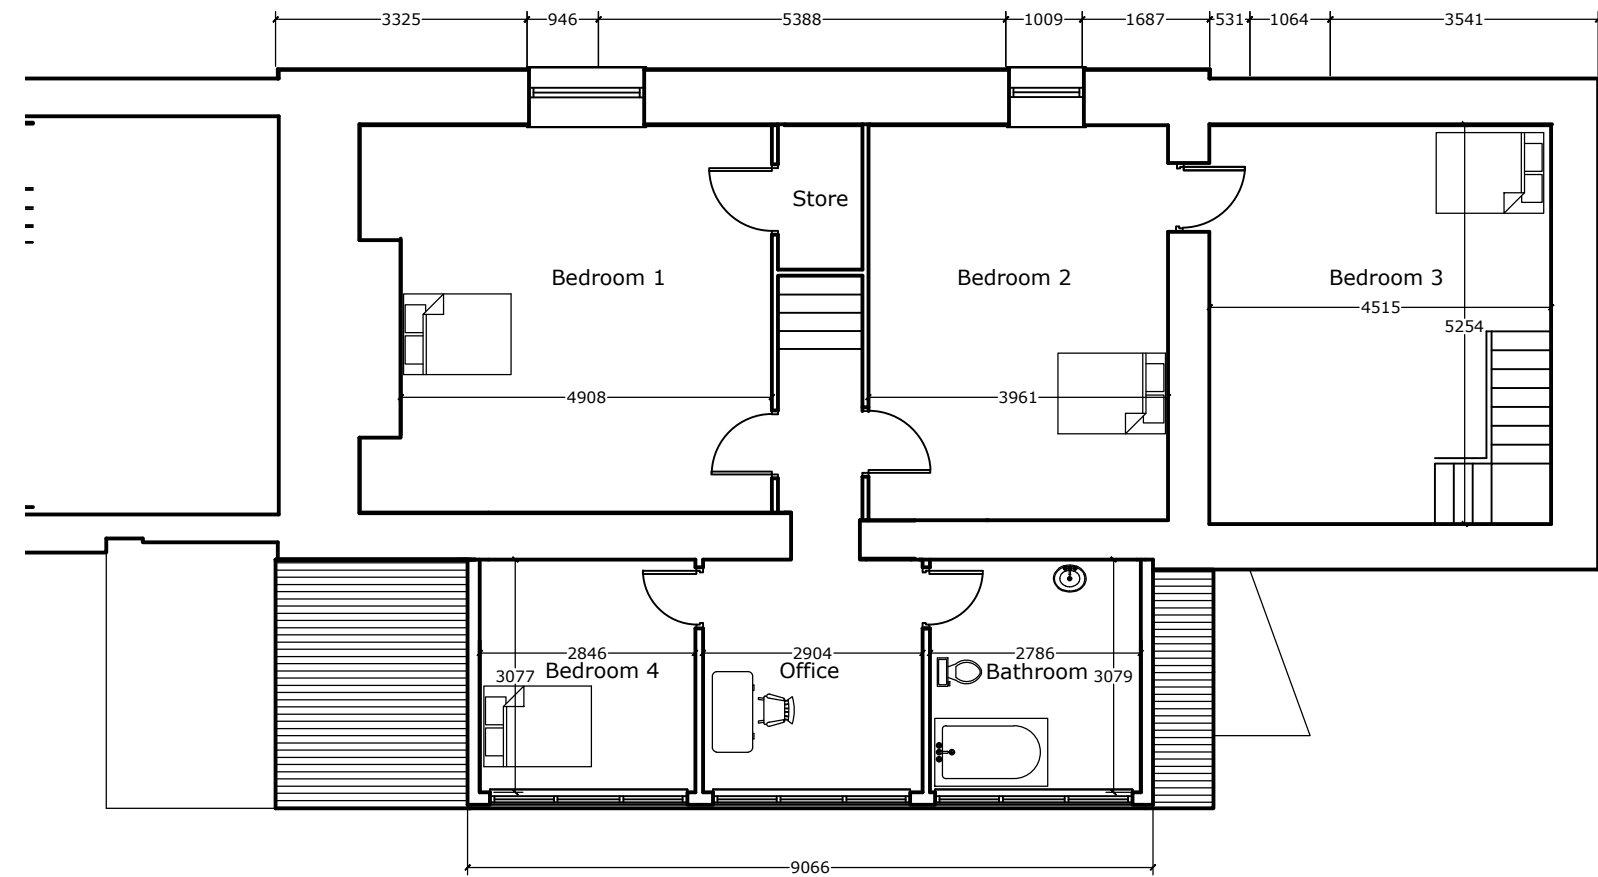

Proposed First Floor Plan

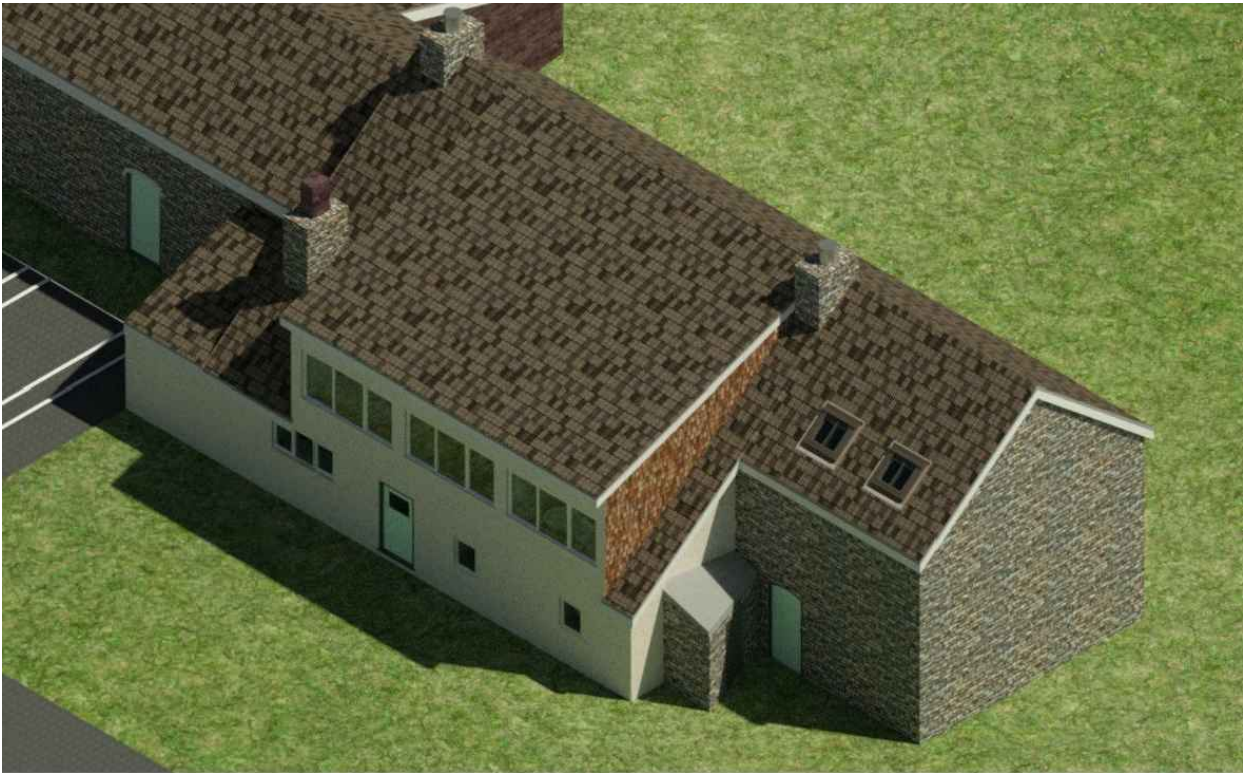

Proposed Rear Elevation

CLIENT:	PROJECT ADDRESS:	PROJECT TITLE:	SHEET TITLE::	Date	Project number	Scale (@ A3)
Miss M Maidment	Bryndulais Farm Seven Sisters	Dormer Extension to Rear	Proposed Floor Plans and 3D Images	May 2021	DG 12/2020.01	1 : 100
				Drawn by Emmajane	DRWAING NUMBER	REV
				Checked by G Perkins	A103	