




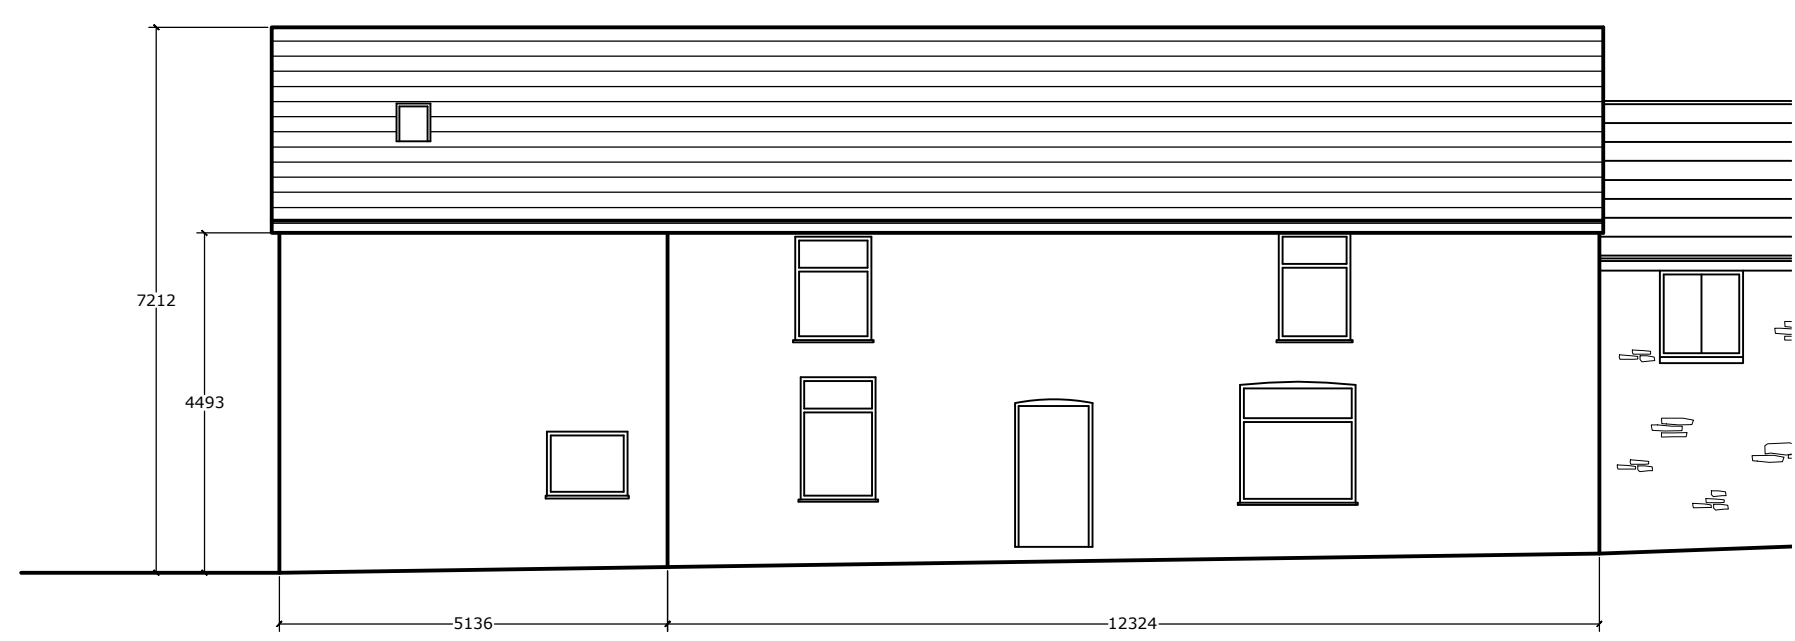


Existing Front Elevation

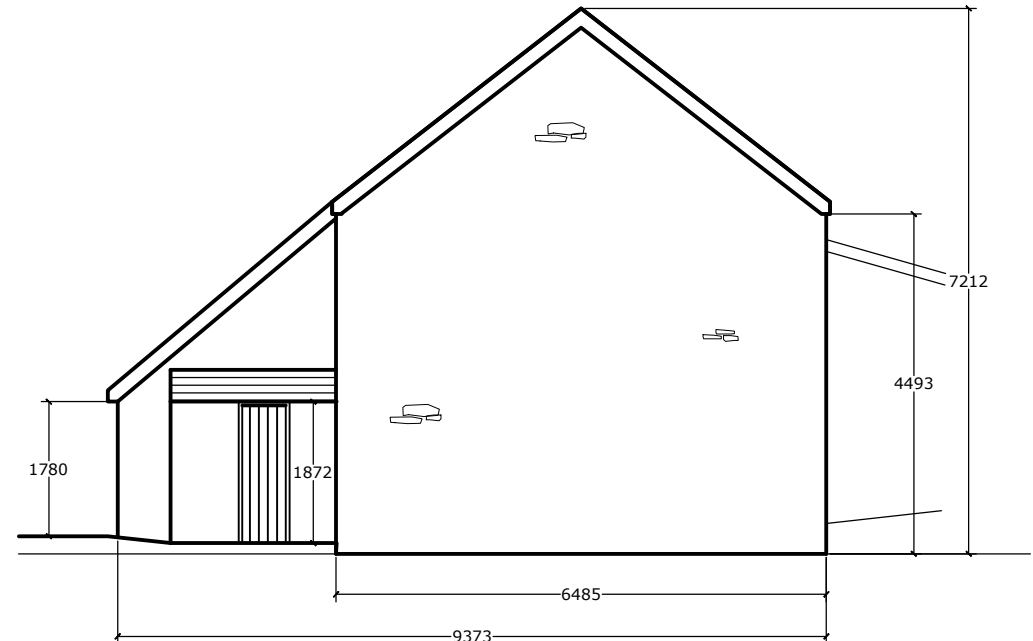

Existing Left Hand Elevation

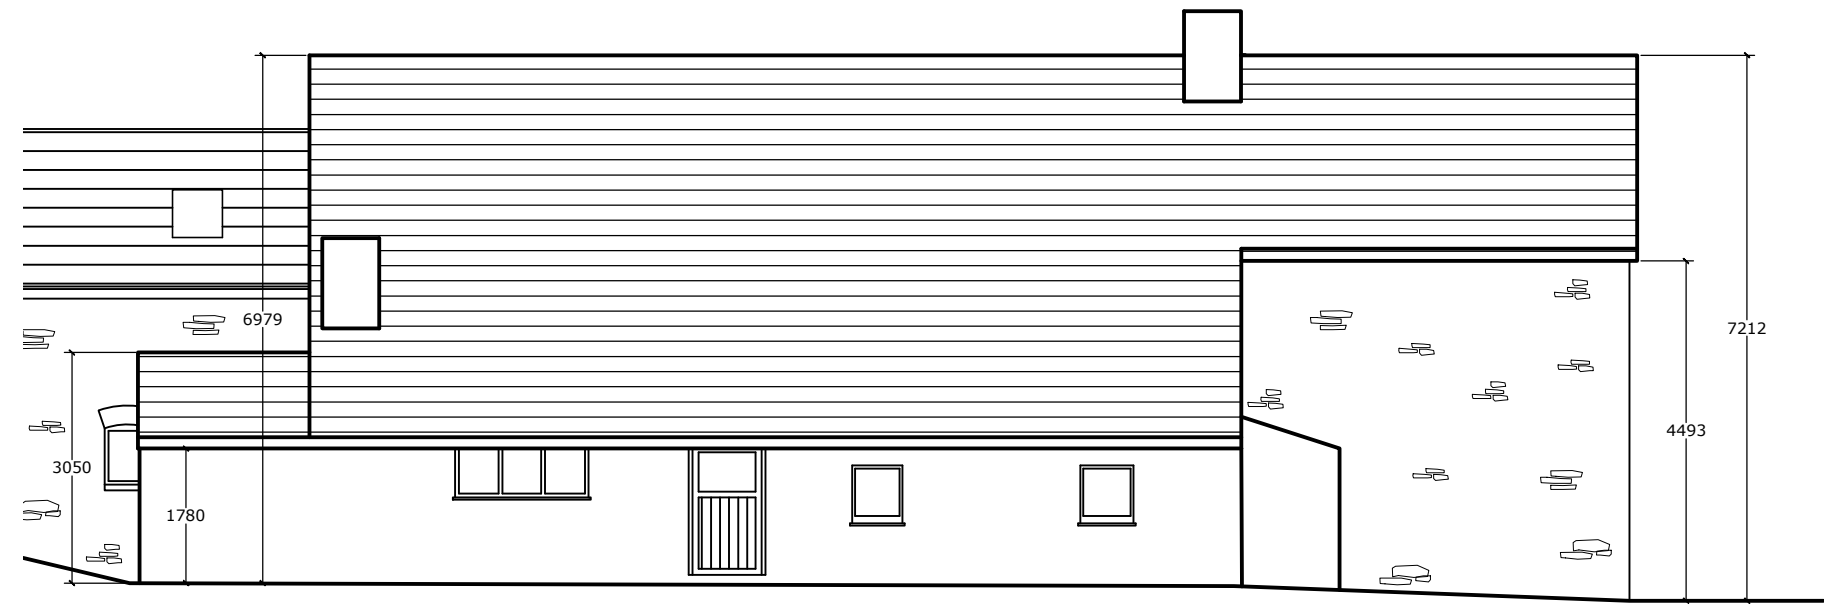

Existing Rear Elevation

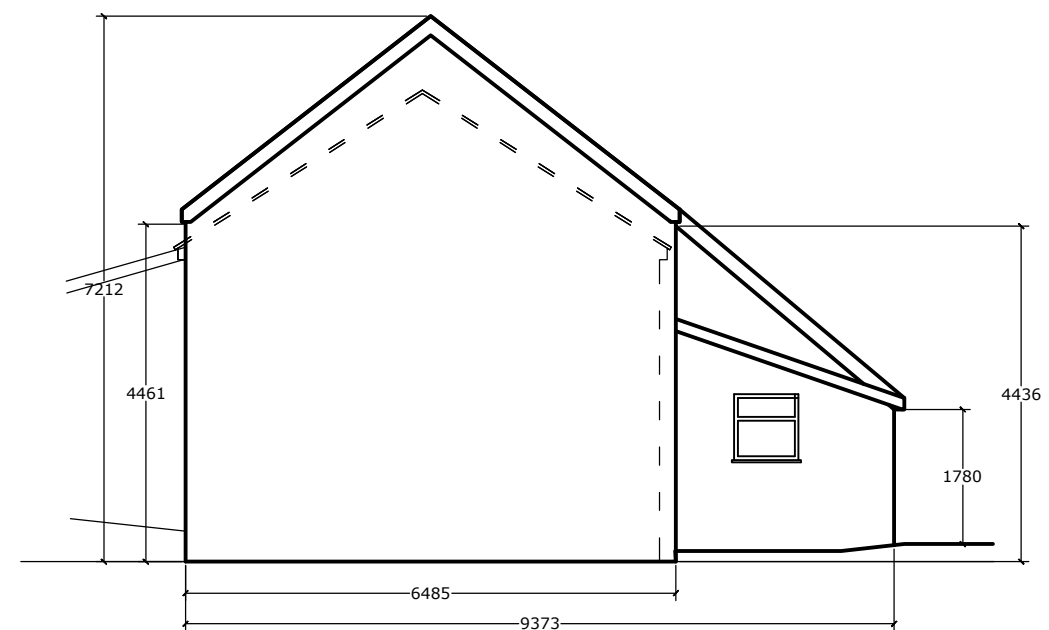

Existing Right Hand Elevation

CLIENT: Miss M Maidment	PROJECT ADDRESS: Bryndulais Farm Seven Sisters	PROJECT TITLE: Dormer Extension to Rear	SHEET TITLE:: Existing Elevations	Date May 2021	Project number DG 12/2020.01	Scale (@ A3) 1 : 100	
				Drawn by Emmajane	DRWAING NUMBER A101		REV
				Checked by G Perkins			