


Superseded

Project Change of Use 213 New Rd Skewen.

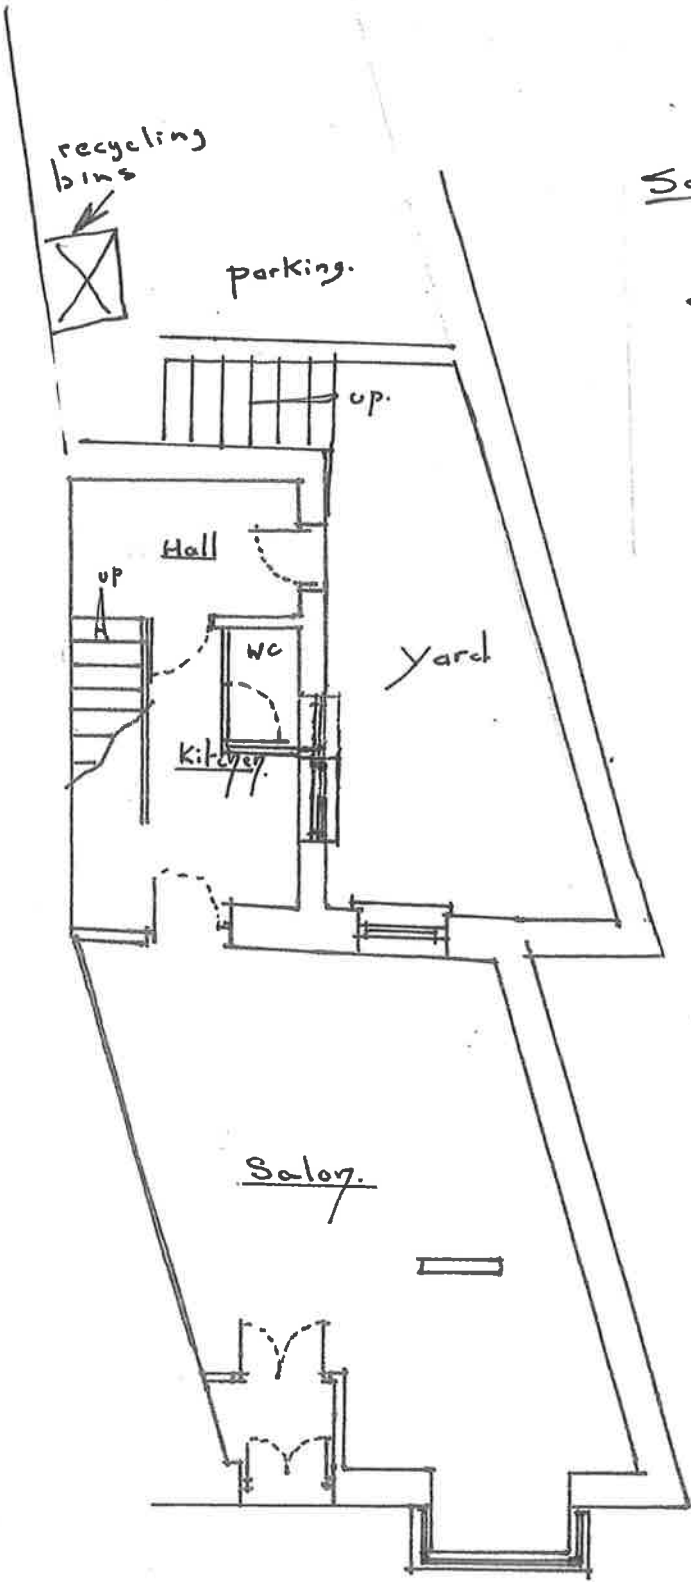

Scale 1:100

Drawing No. 1


Existing Ground Floor

Superseded

Project Change of Use 213 New Rd Skewen.

drawing No 2

Scale 1:100

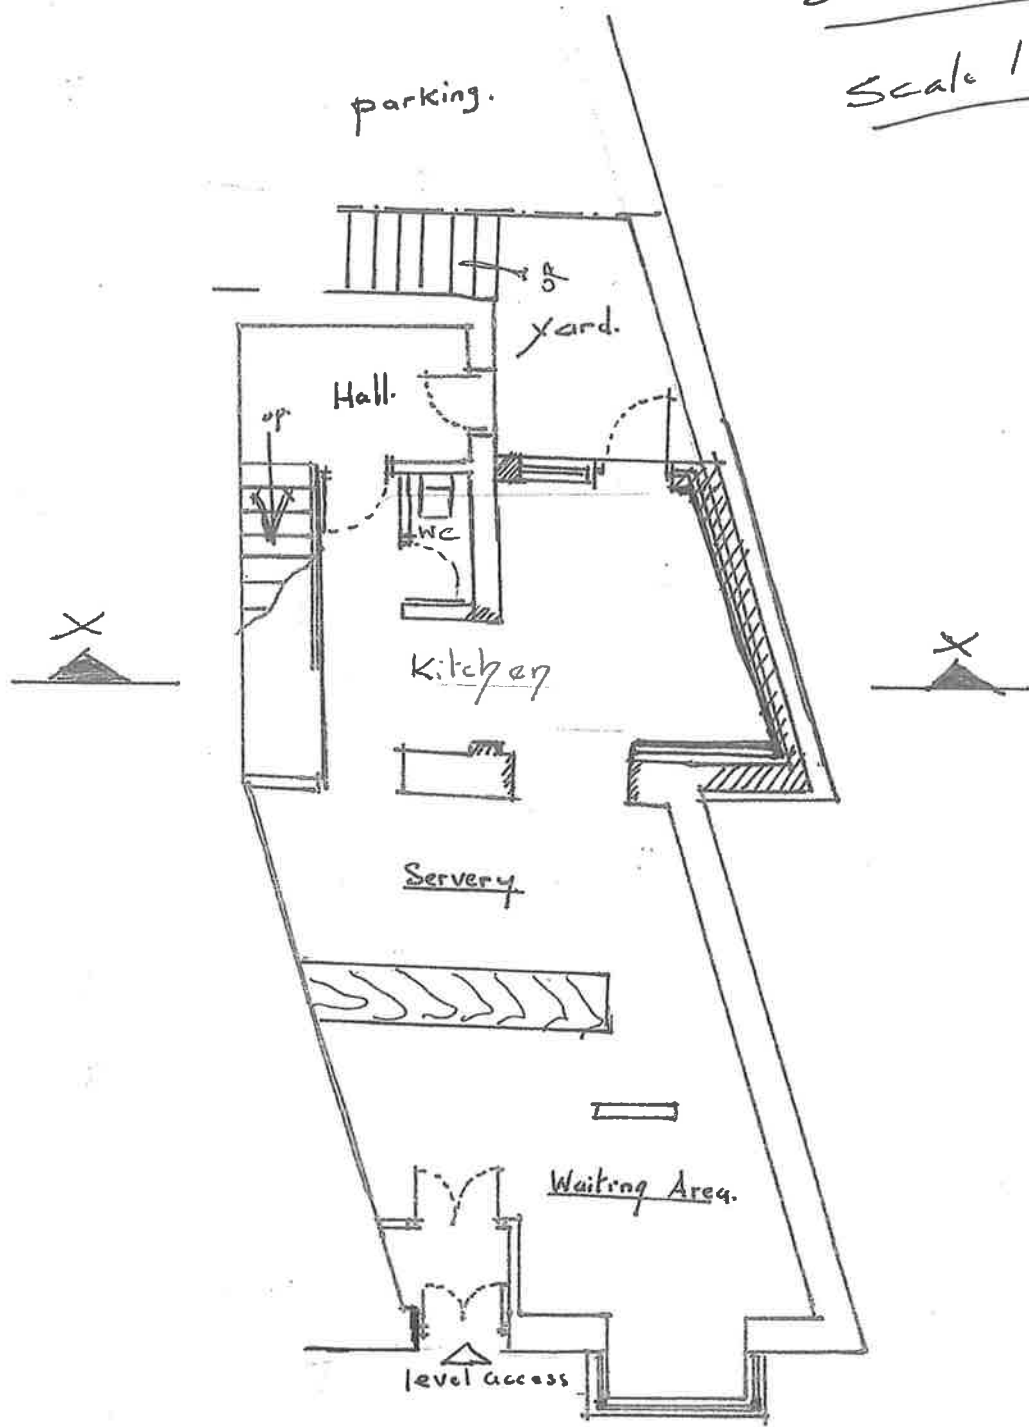



Proposed Ground floor.

Superseded

Change of Use No 213 New Rd Skewen

Drawing No 3

Scale 1:100

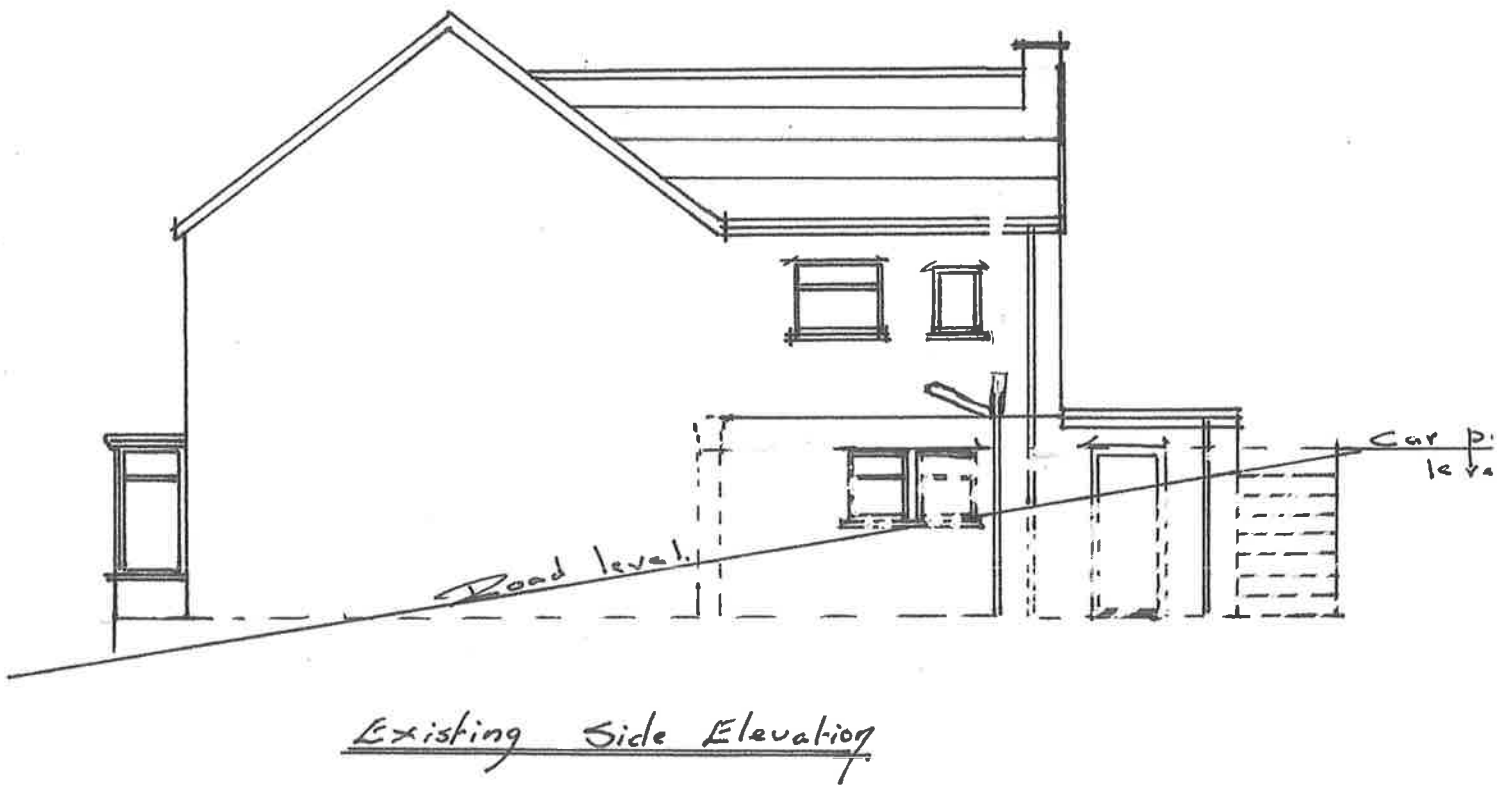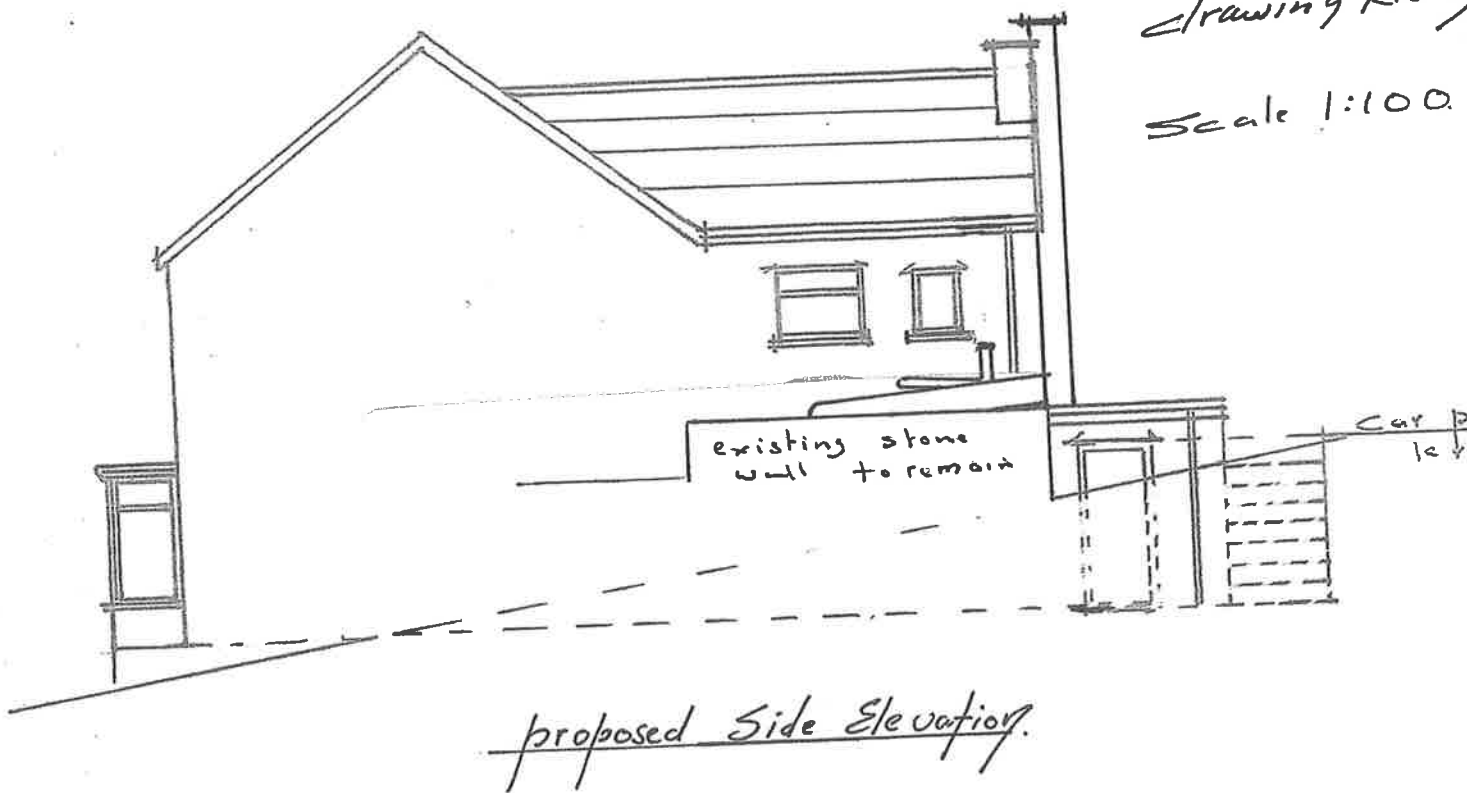

Superseded


Project Change of Use 213 Hew Rd Skewen



Scale 1:100

Drawing
No 4.

Proposed Rear Elevation.

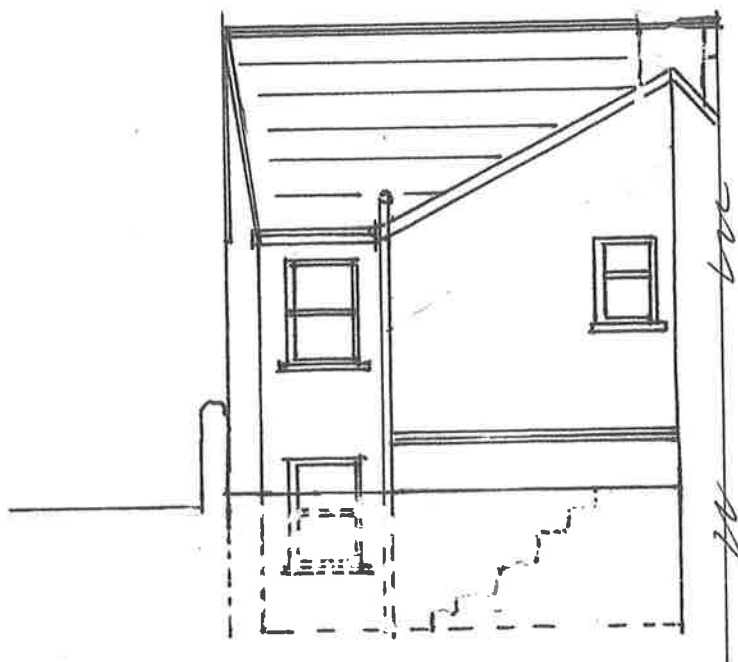


Existing Rear Elevation

Superseded

Project Change of Use No 213 New Rd

Skewen Scale 1:50 drawing No 7.

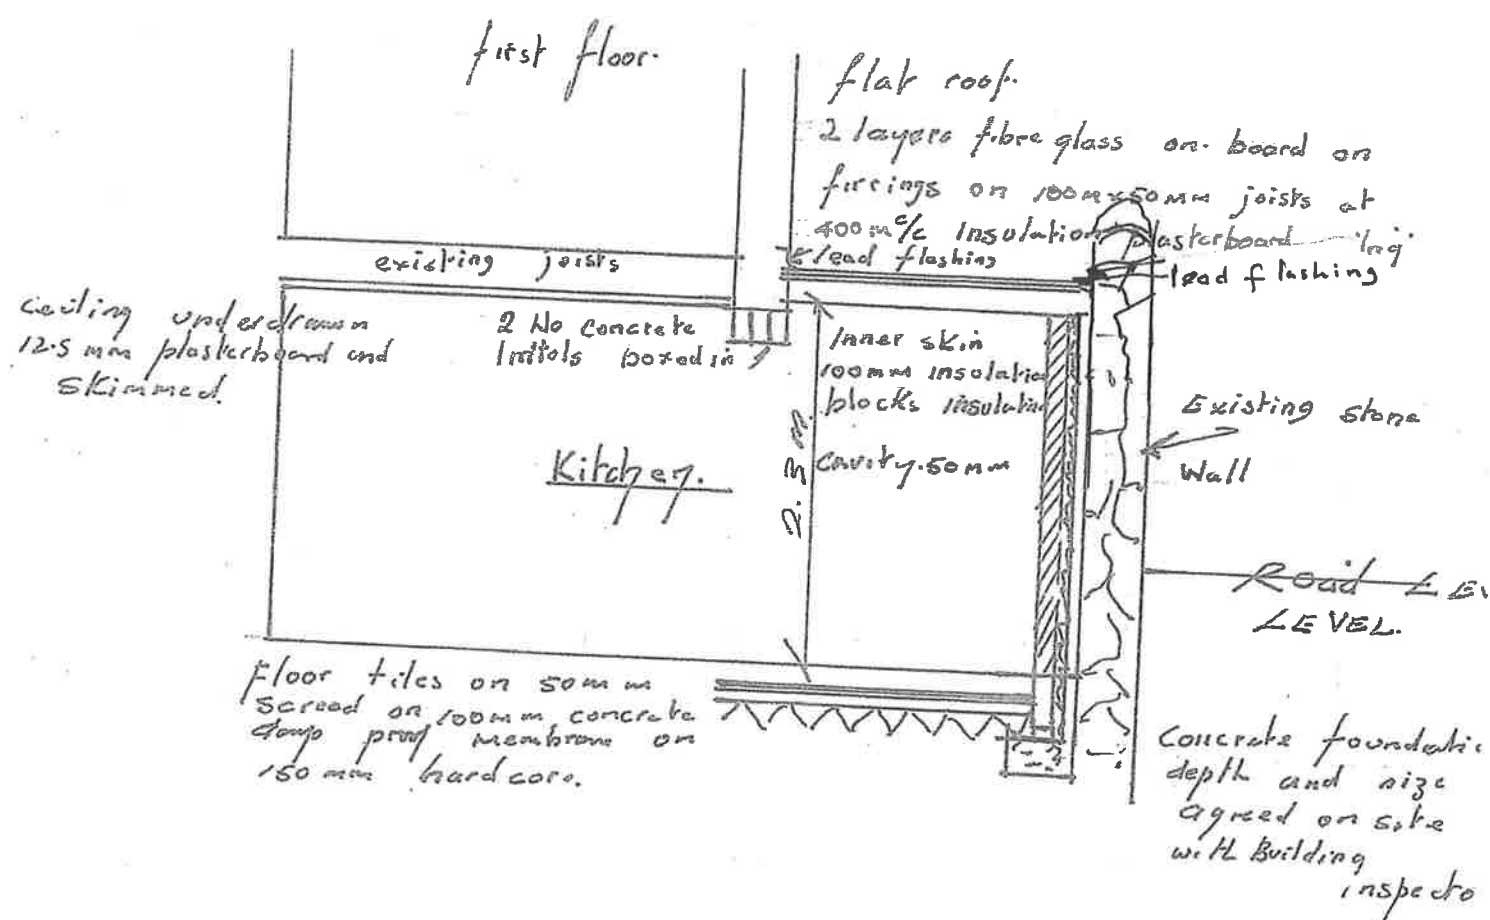

Section X-X.