


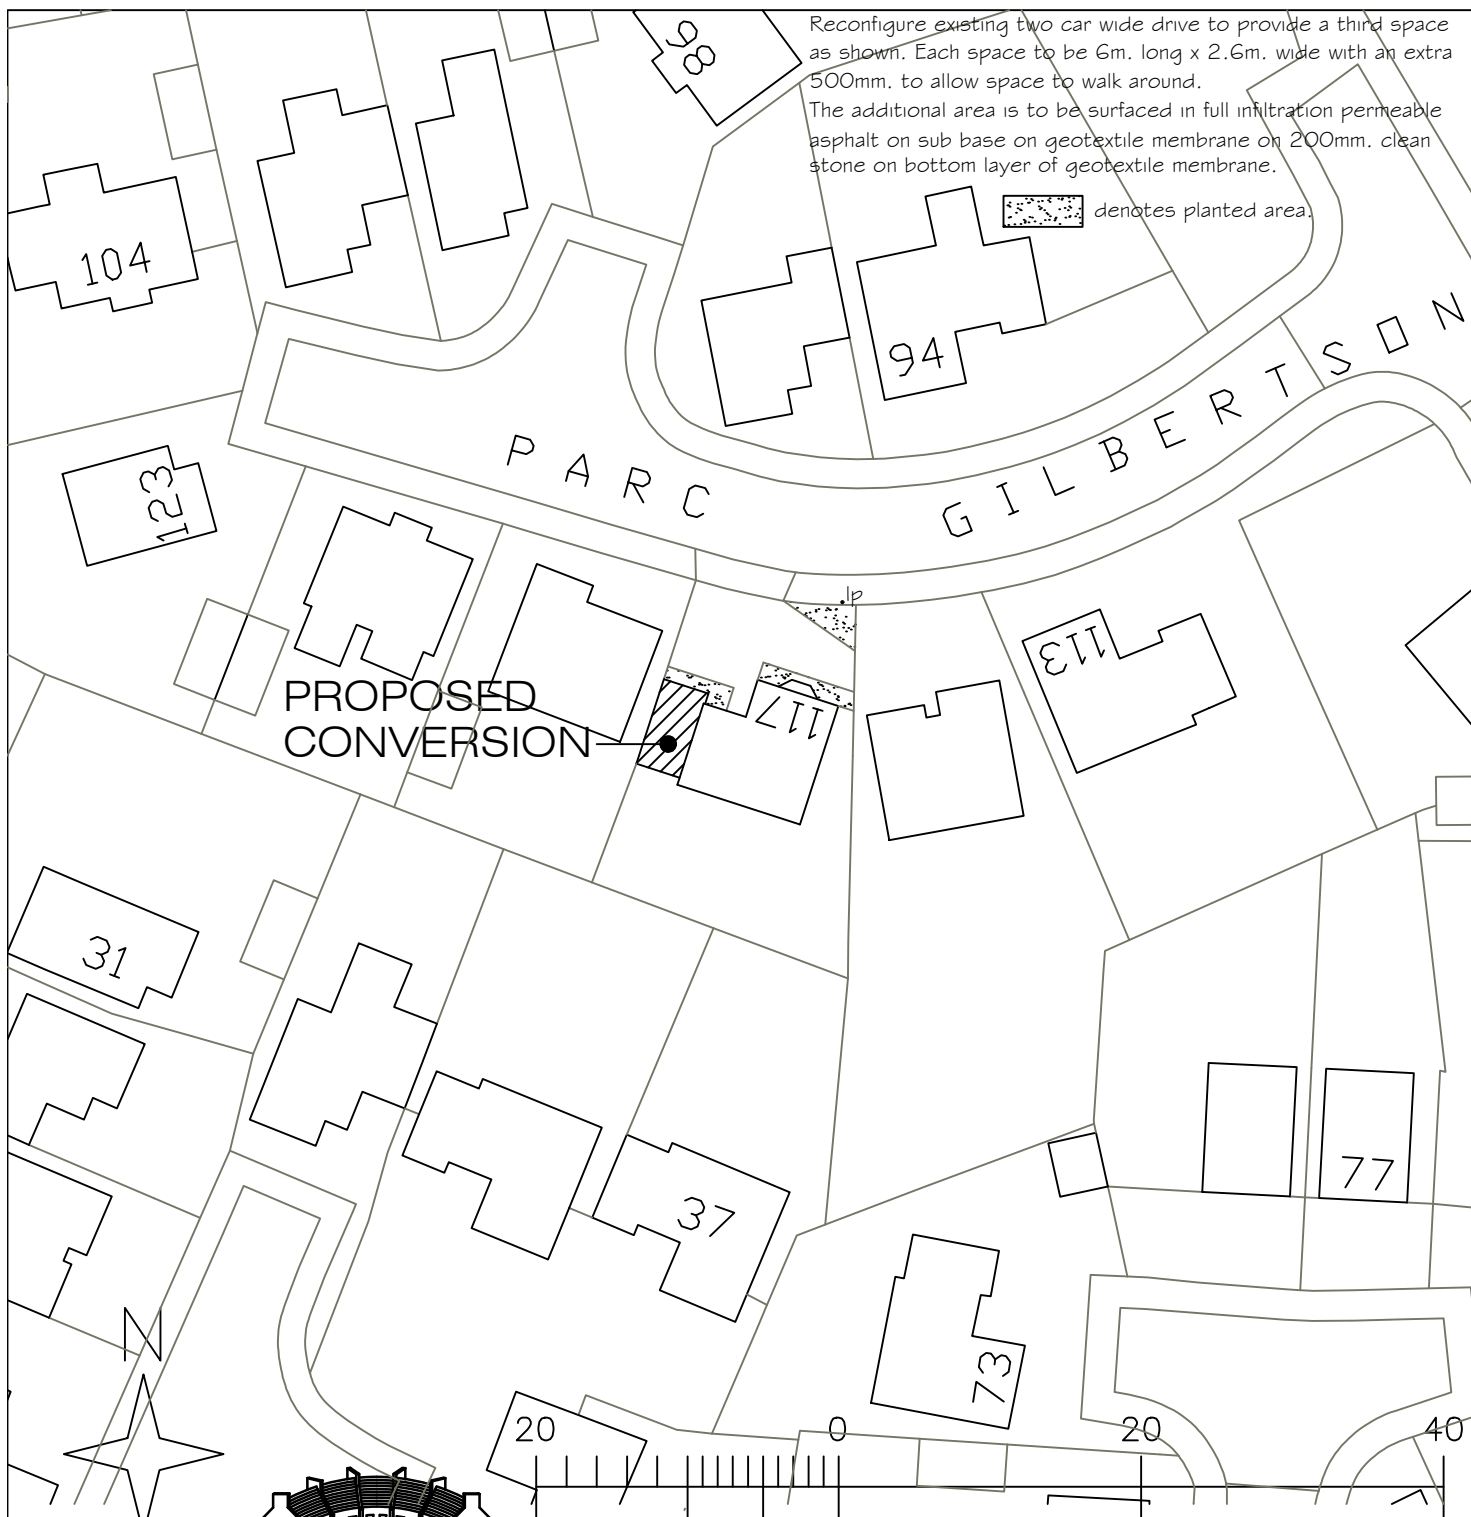

Crescent Architectural

Architectural Design & Services
M.C.I.A.T.

38 De La Beche Road, Sketty,
Swansea, SA2 9AR.
Mobile: 07818 067467
e-mail : crescent3000@aol.com

Project Proposed Garage Conversion at 117 Parc Gilbertson, Gelligron, Pontardawe, Swansea, SA8 4PT.	Scale 1/500 @ A4	Date March 2021.
Description SITE PLAN	Drawn	Checked
	Drawing No. PH21/35/3 A.	