




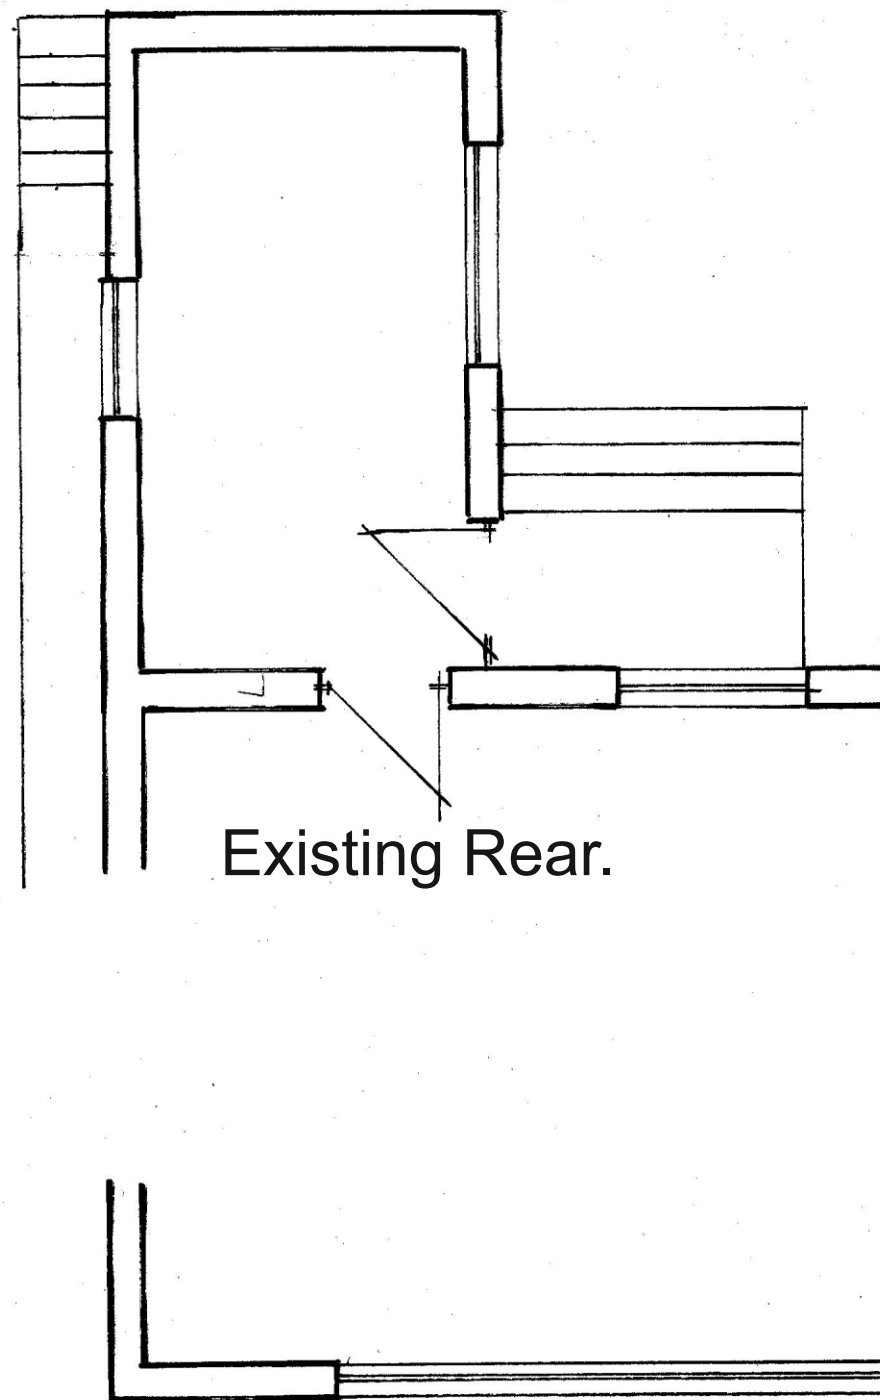


Existing Rear.

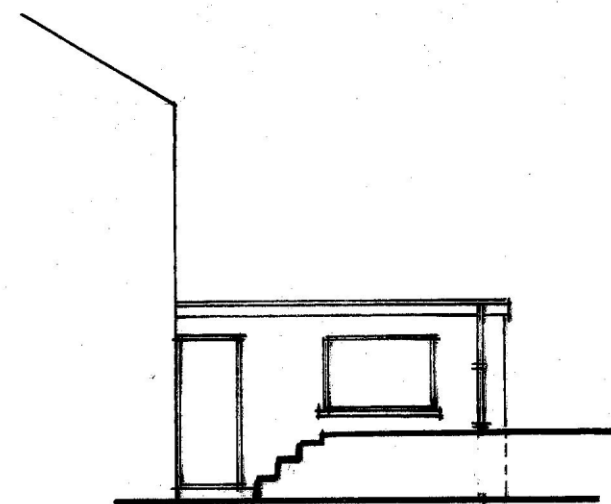


Existing South East

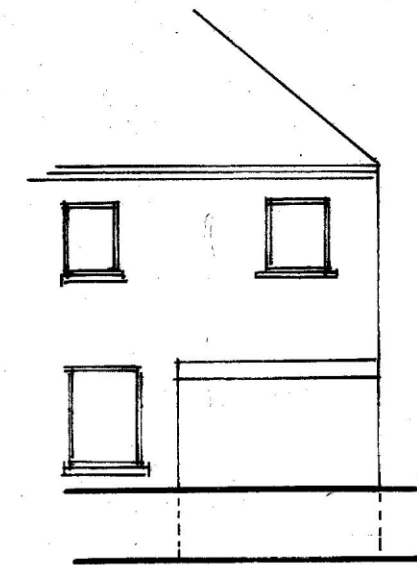


Existing North East

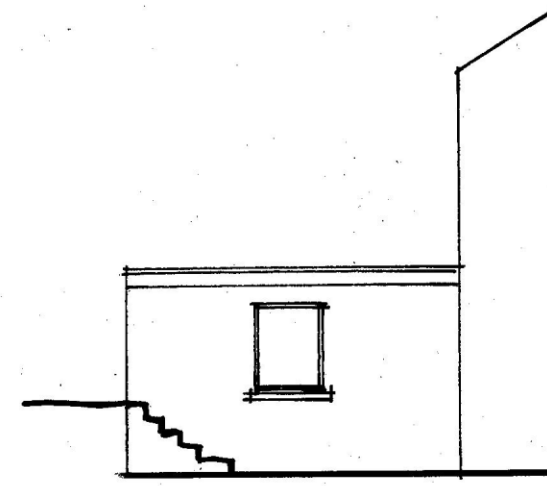


Existing North West

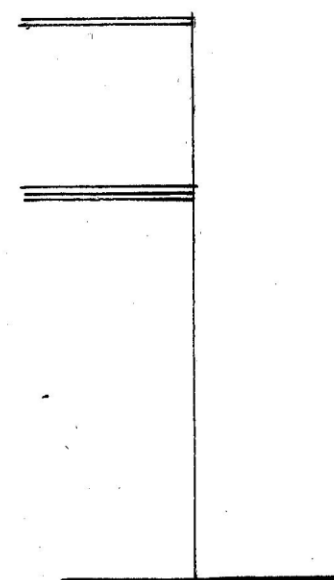

Existing North West

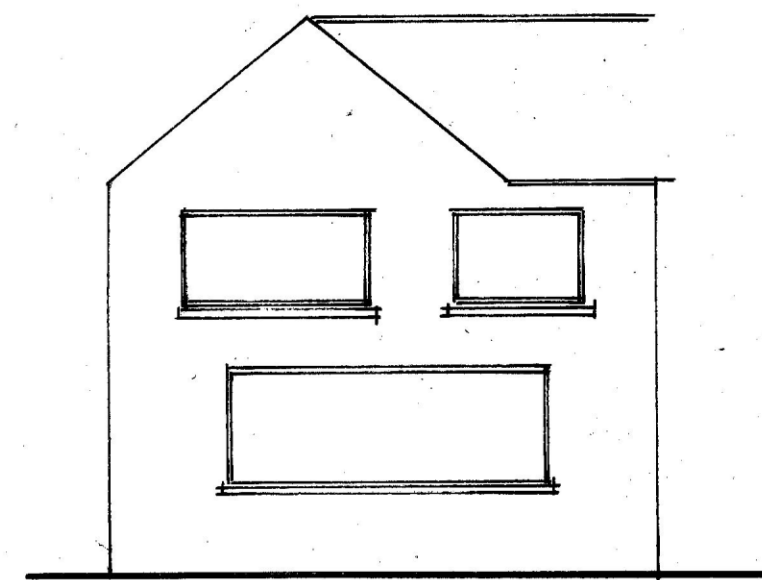

Existing South West

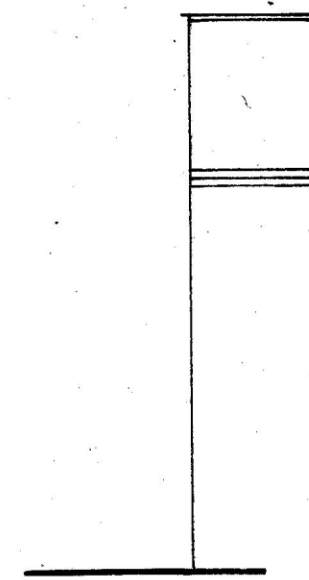

Existing South East

Existing Front.

Ron Bagshaw & Associates Ltd.

Architectural Design & Planning Consultants



Wood Field House
1b Rosser Terrace
Cilfrew
Neath, SA10 8LH

Contact Details -
01639 632822 (Office)
07870 863859 (Mobile)
mail@ronbagshaw.co.uk

Drawing No: DJ/2021/01

Scales: 1:100 & 1:50 @ A3

Date: April 2021

Notes/Revisions

Proposal: Front Porch and Rear Extension

Location: 16 Old Road, Baglan, Port Talbot SA12 8TT.

Client: Mr David Jones - same address.

Title: Existing Floor Plans and Elevations.