




Superseded

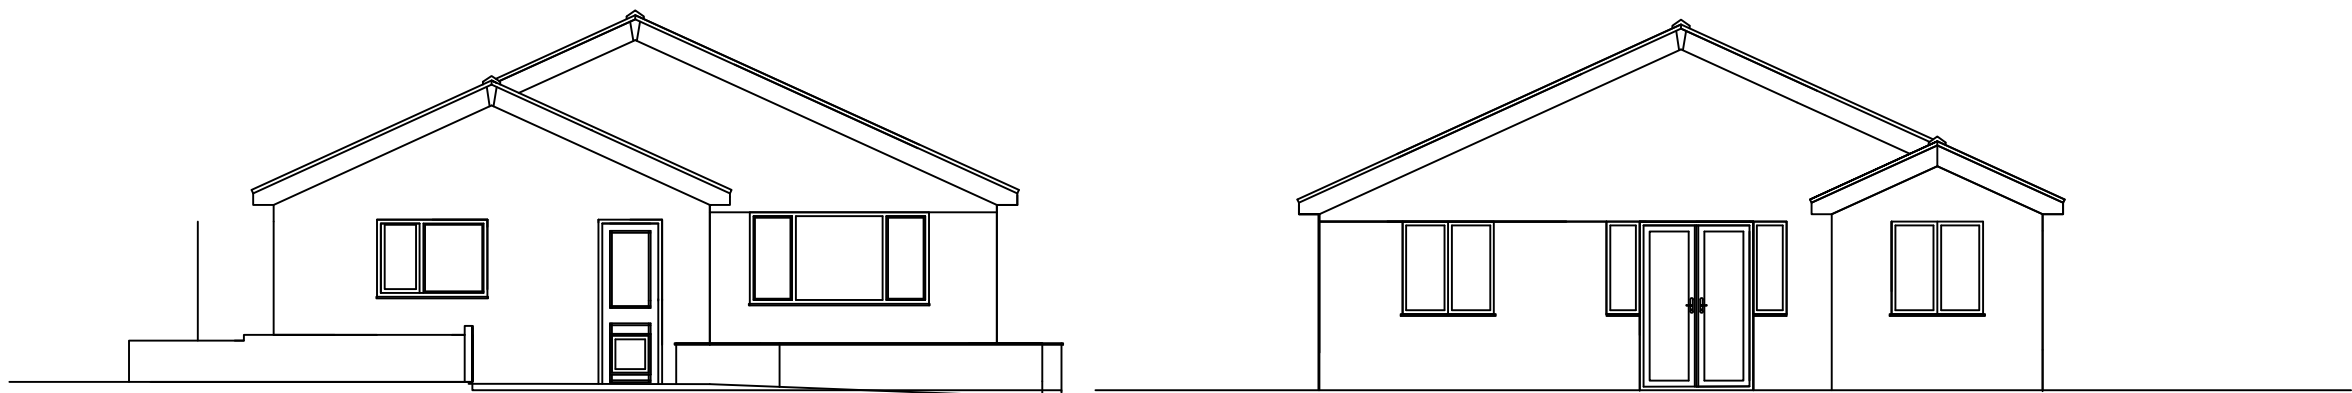

Elevations
1:100

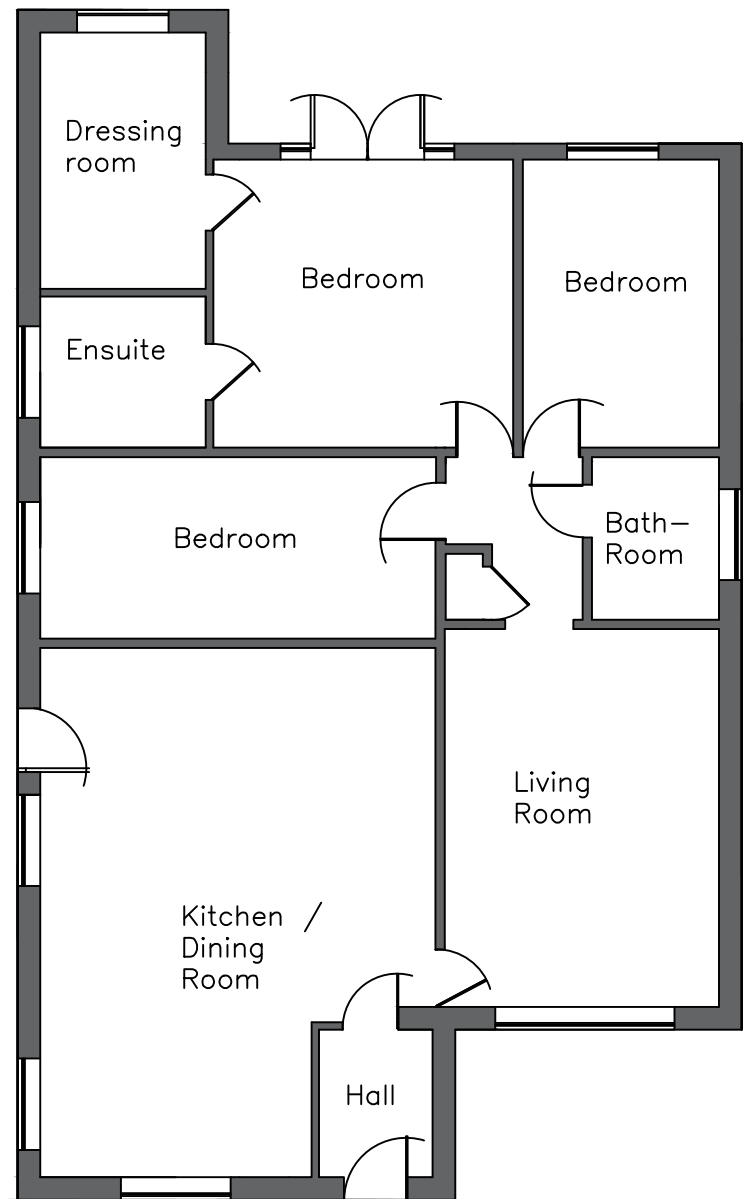

Proposed Floor Plan

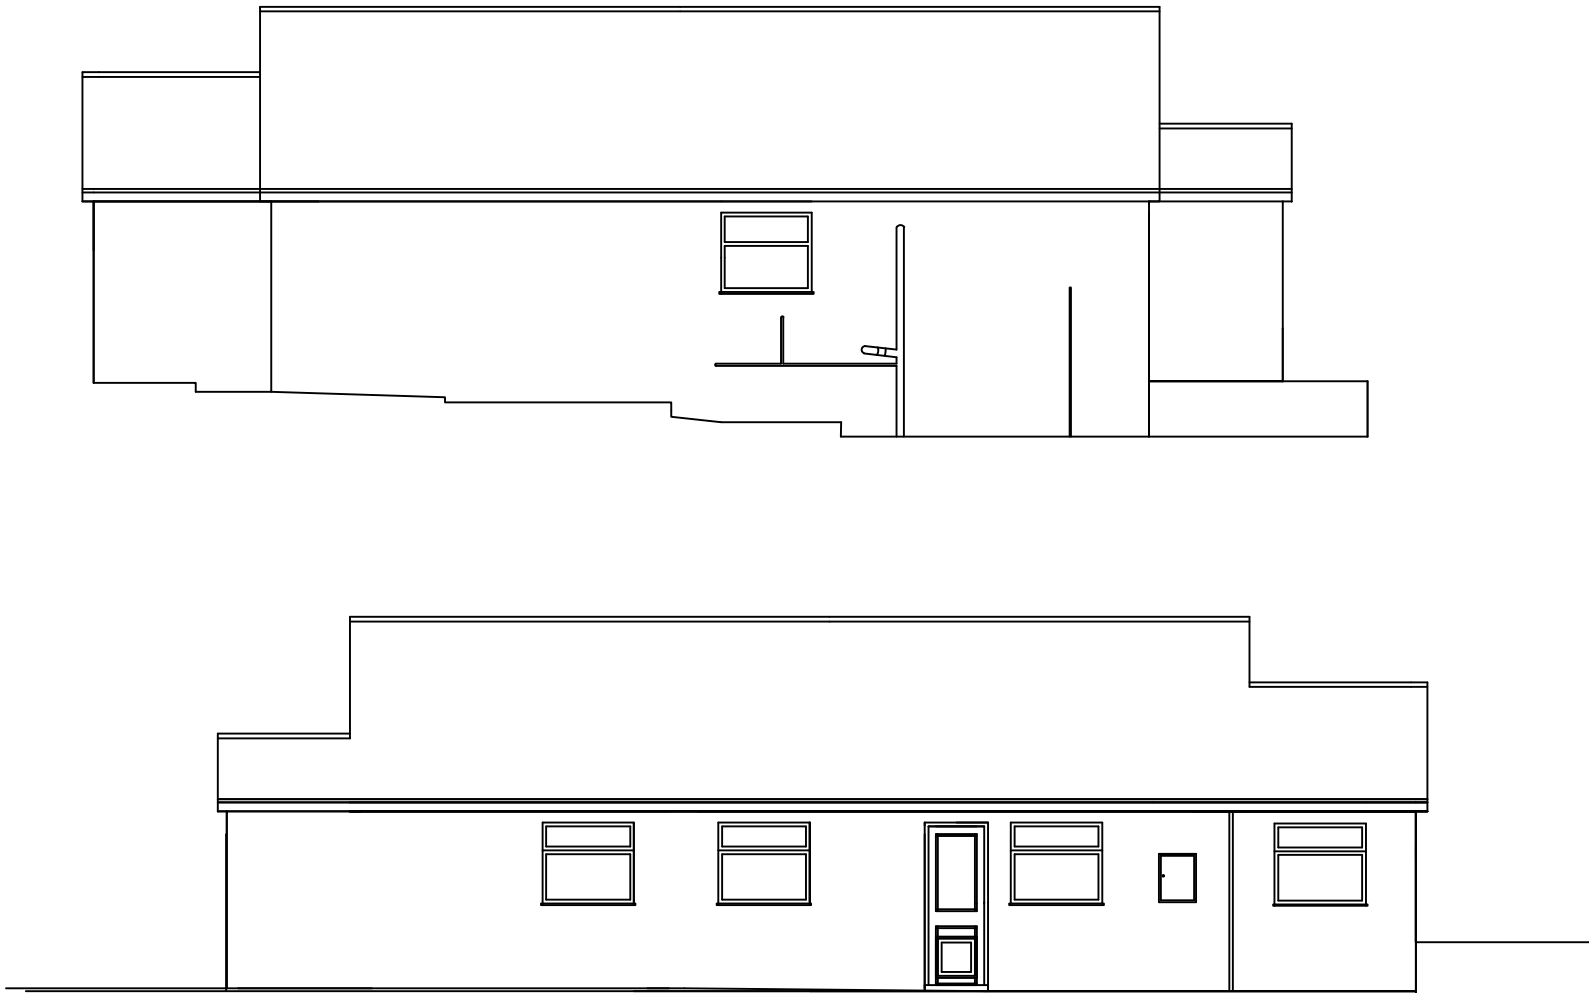

Title: Proposed Plans - Floor and Elevations Drawing No.: NI/02 Scale 1:100 at A3		Liam Jones MRTPI  RTPI Chartered Town Planner
Project: Extension	Site: 40 Waun Daniel, Rhos Pontardawe, SA8 3HR	
Date: May 2021		