
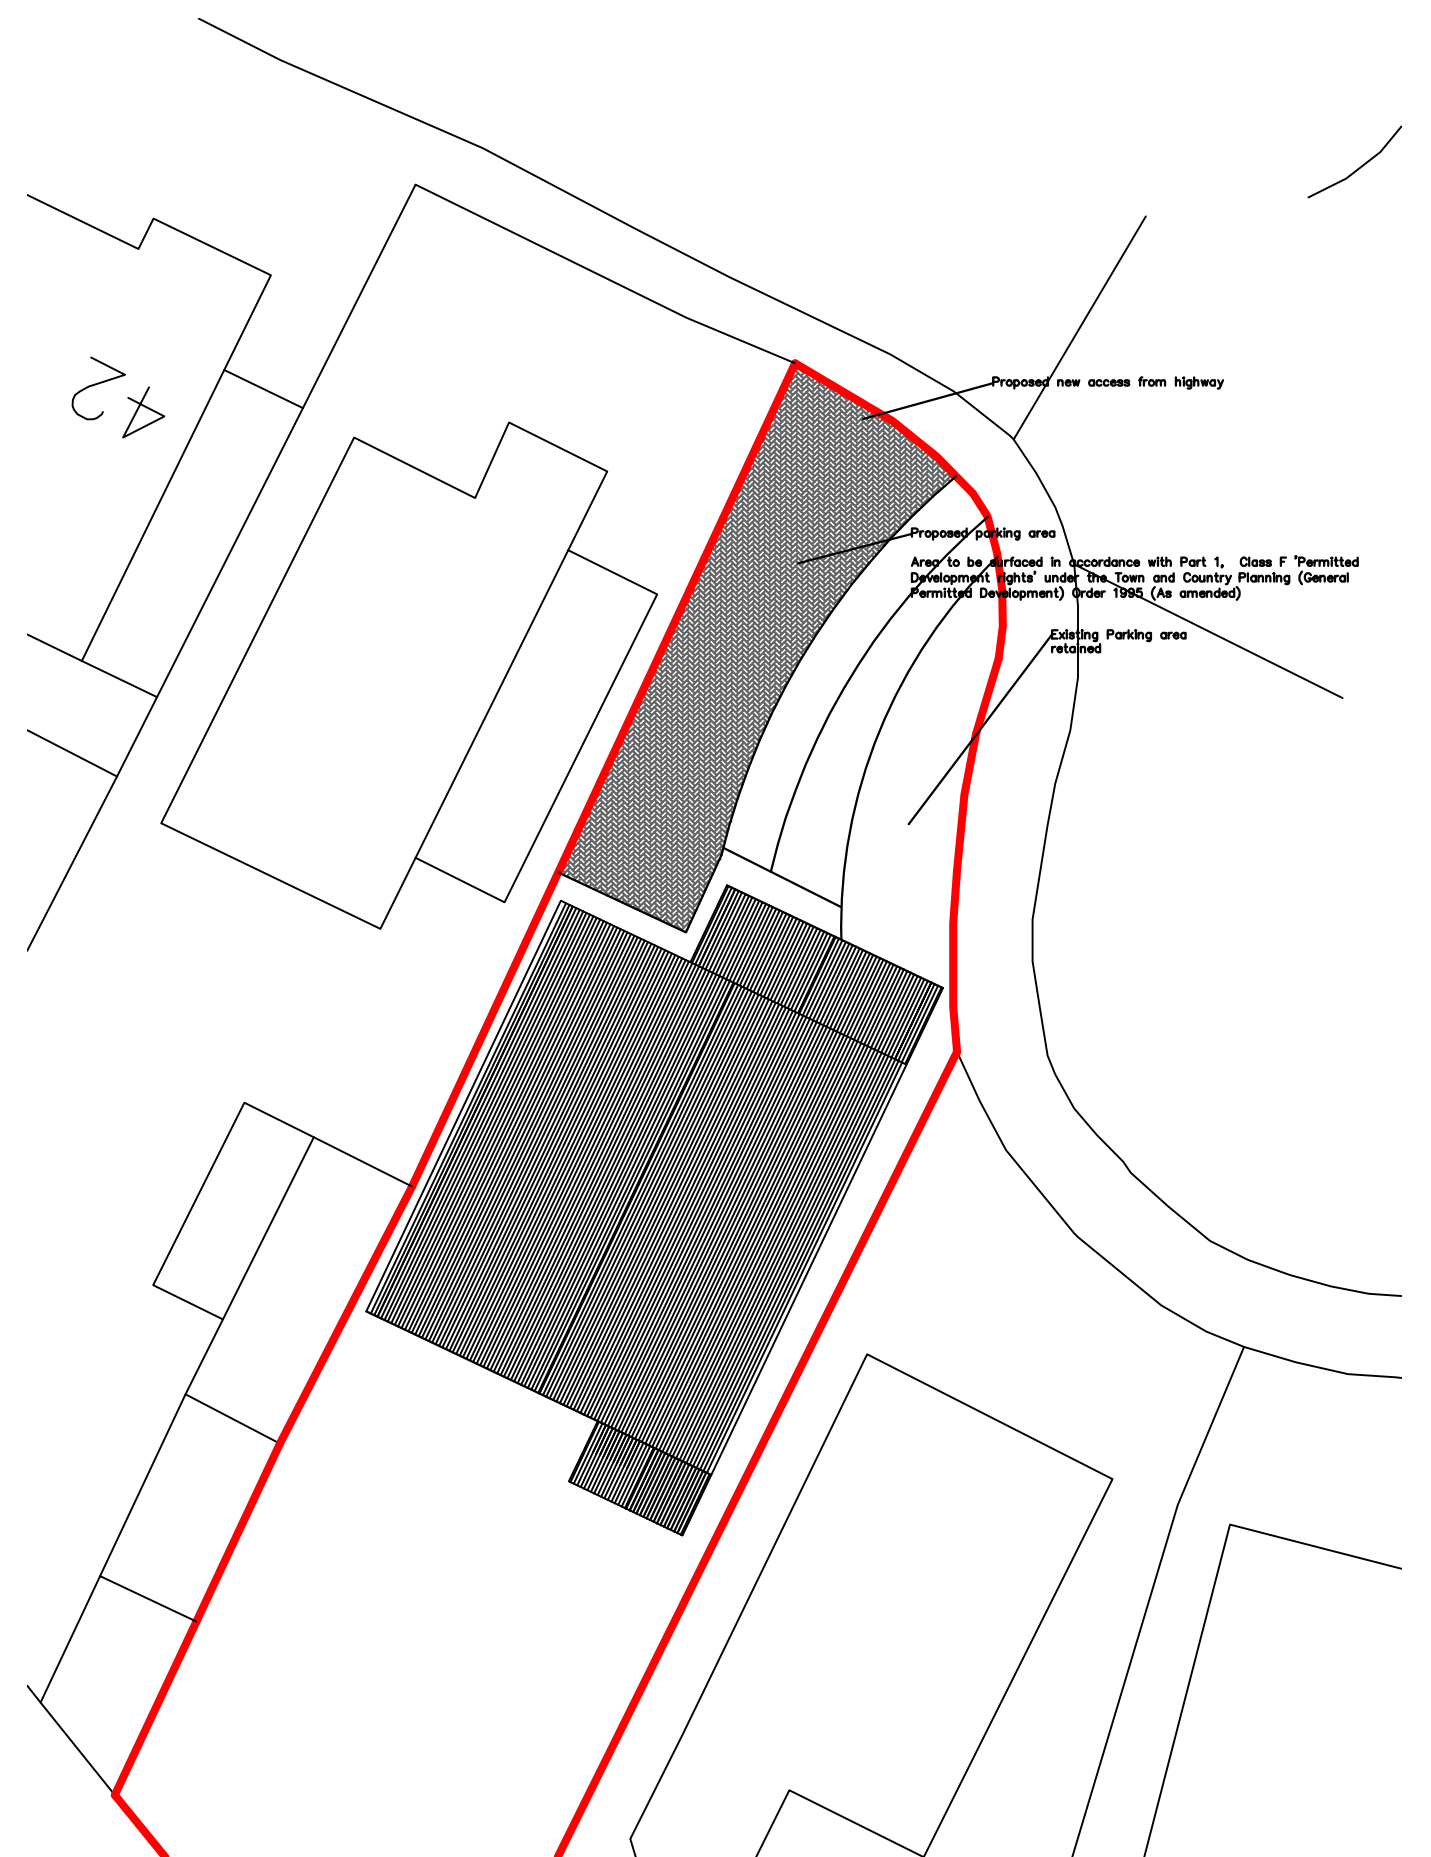


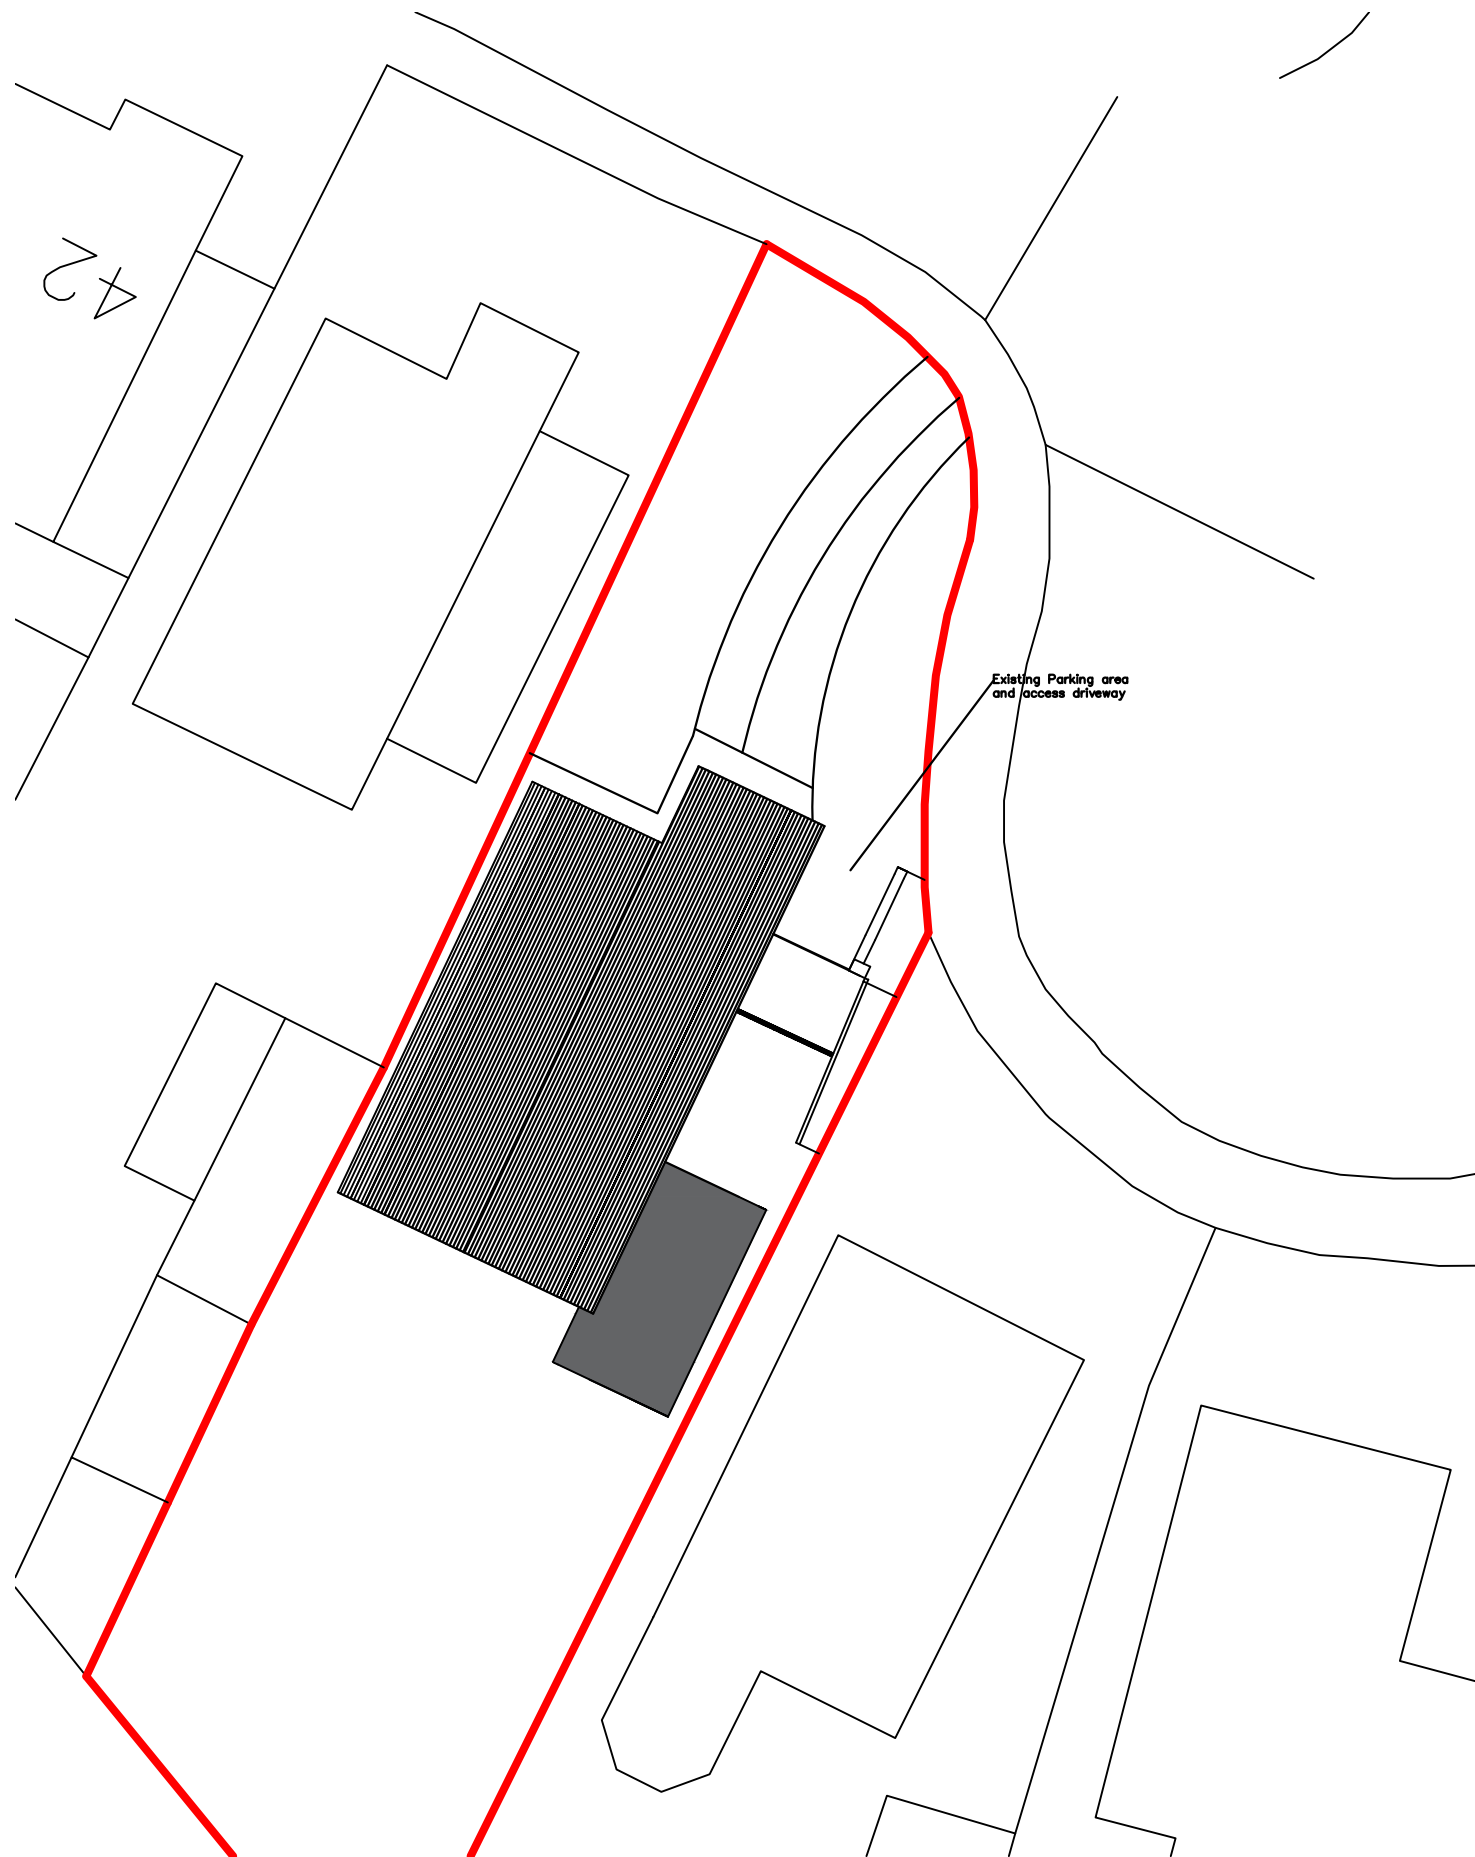

|                                                                                      |                                                |   |
|--------------------------------------------------------------------------------------|------------------------------------------------|---|
| Title: Existing / Proposed Block & Roof Plan<br>Drawing No.: NI/03 Scale 1:200 at A3 |                                                | <div>Liam Jones MRTPI</div> <div>  <b>RTPI</b><br/>Chartered Town Planner         </div> |
| Project: Extension                                                                   | Site: 40 Waun Daniel, Rhos Pontardawe, SA8 3HR |   |
| Date: May 2021                                                                       |                                                |   |