



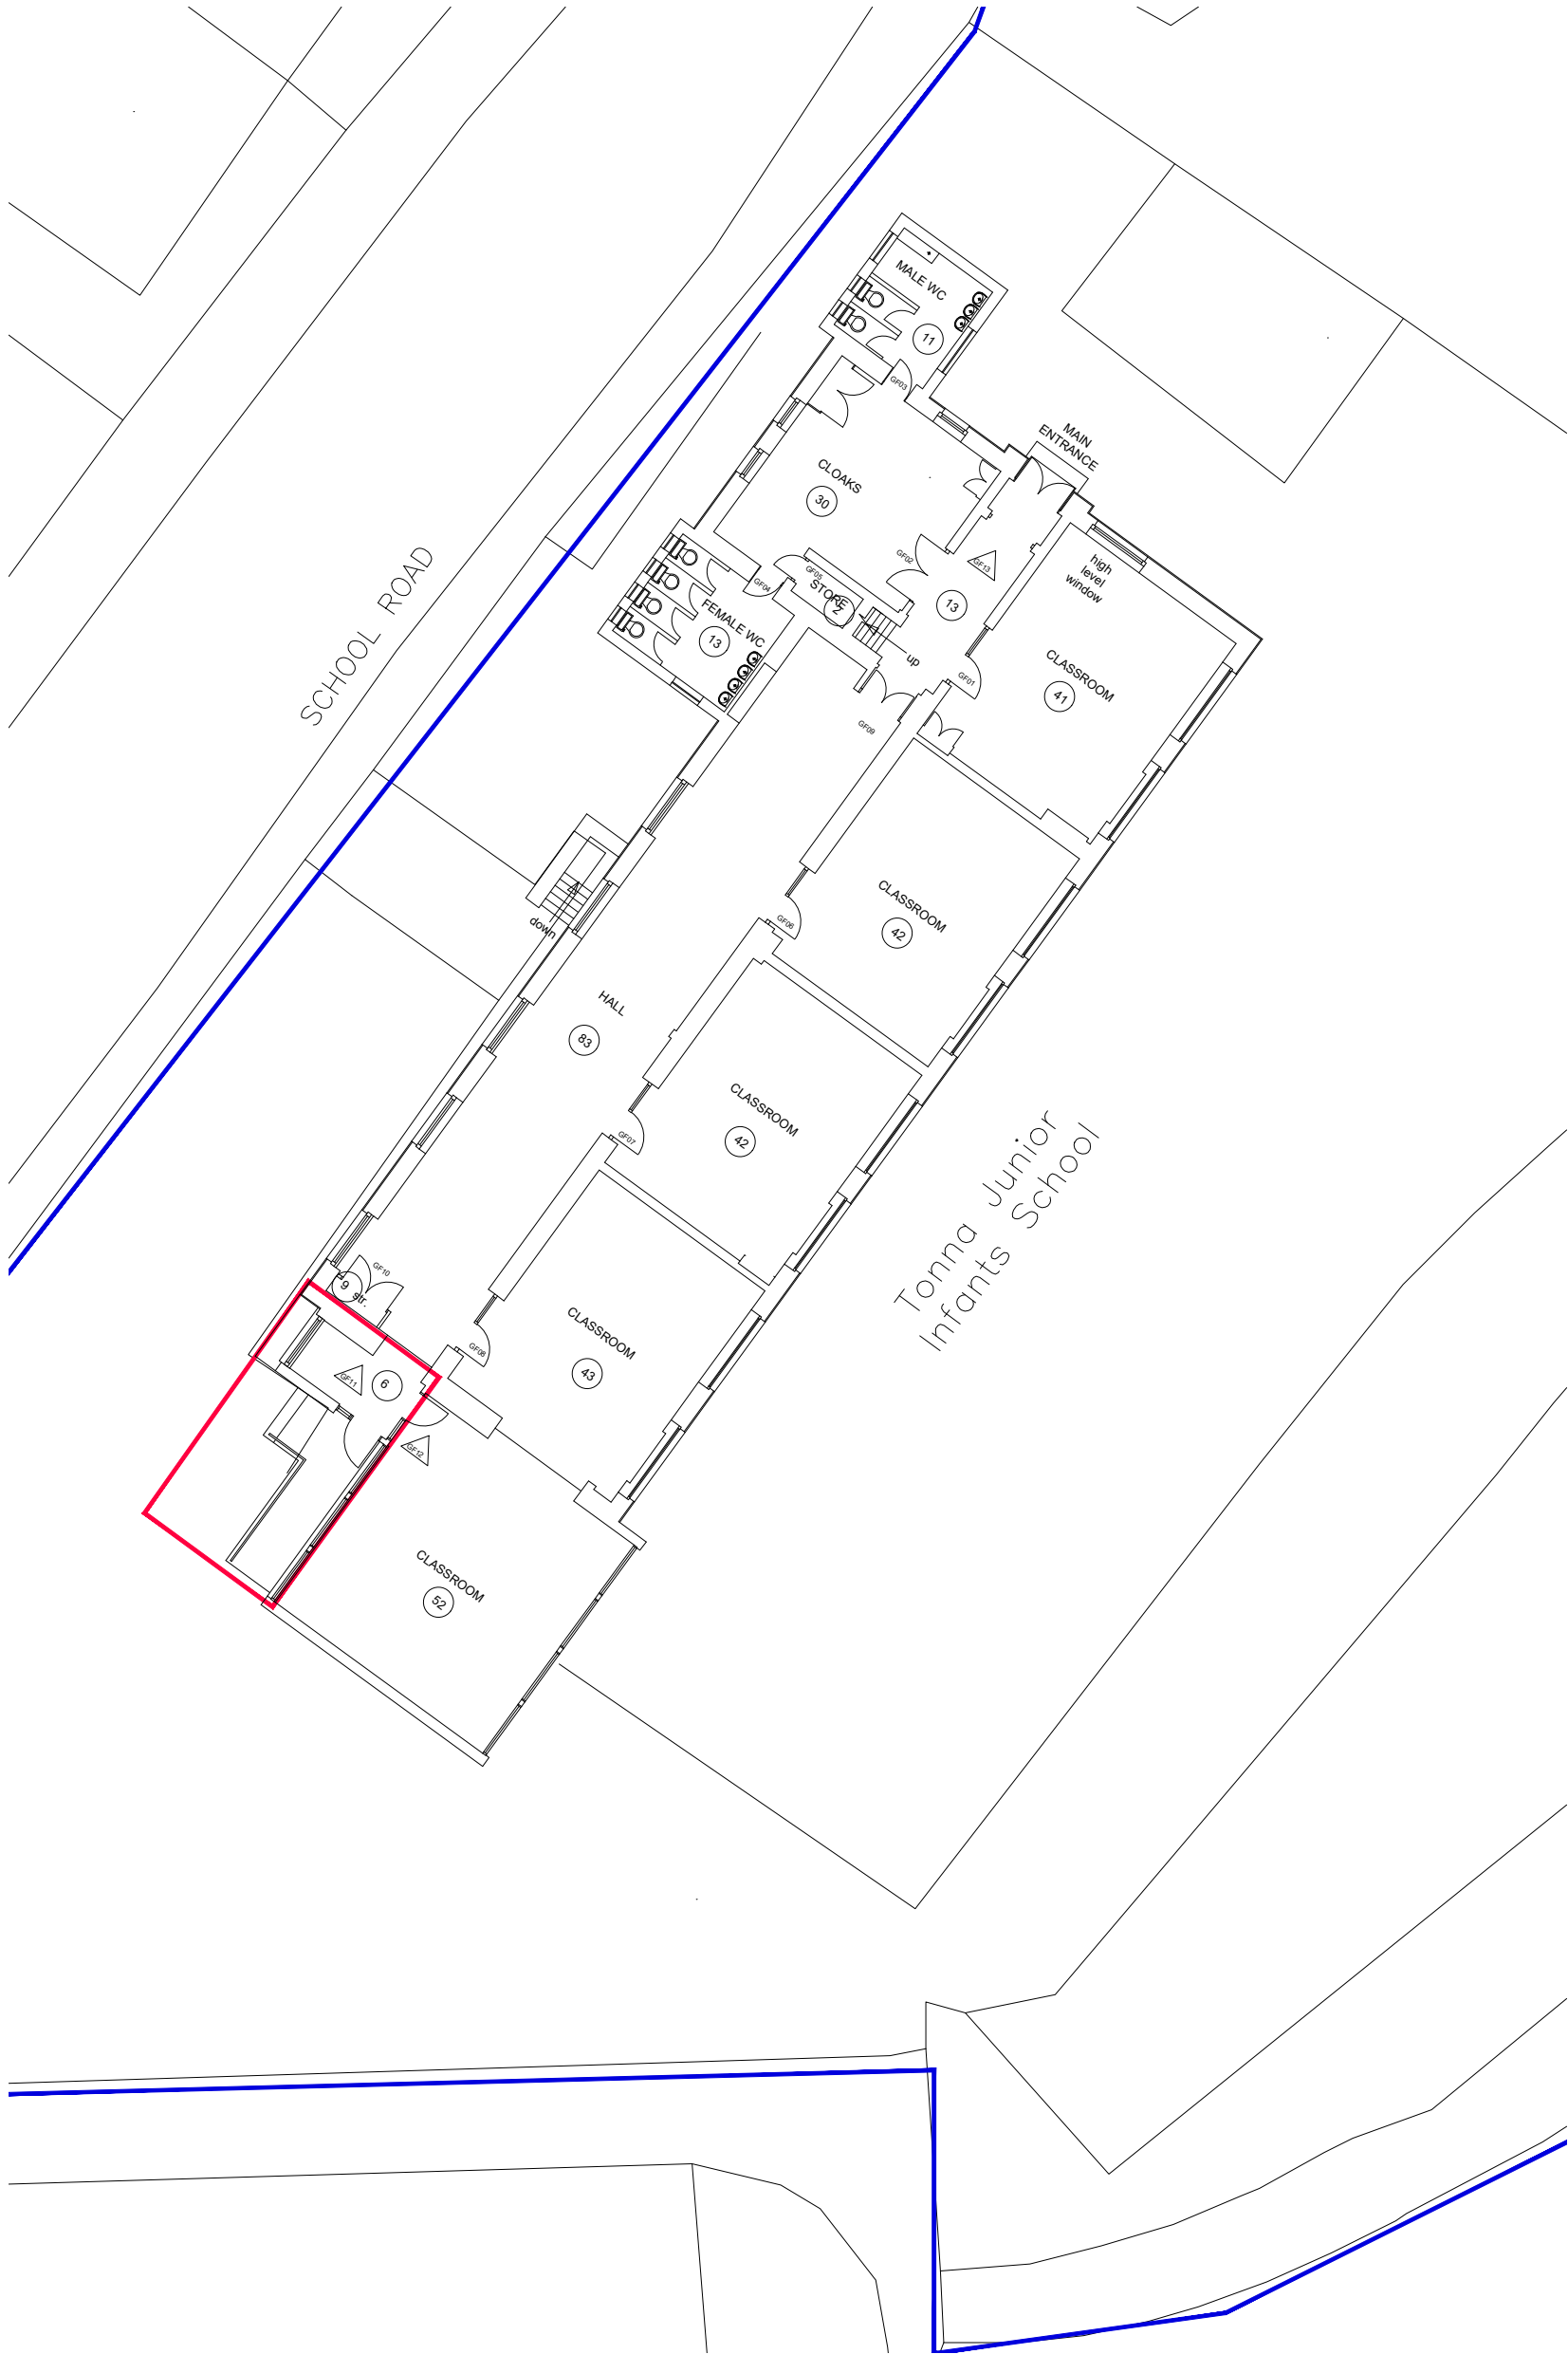


Existing Site plan
Scale 1:200

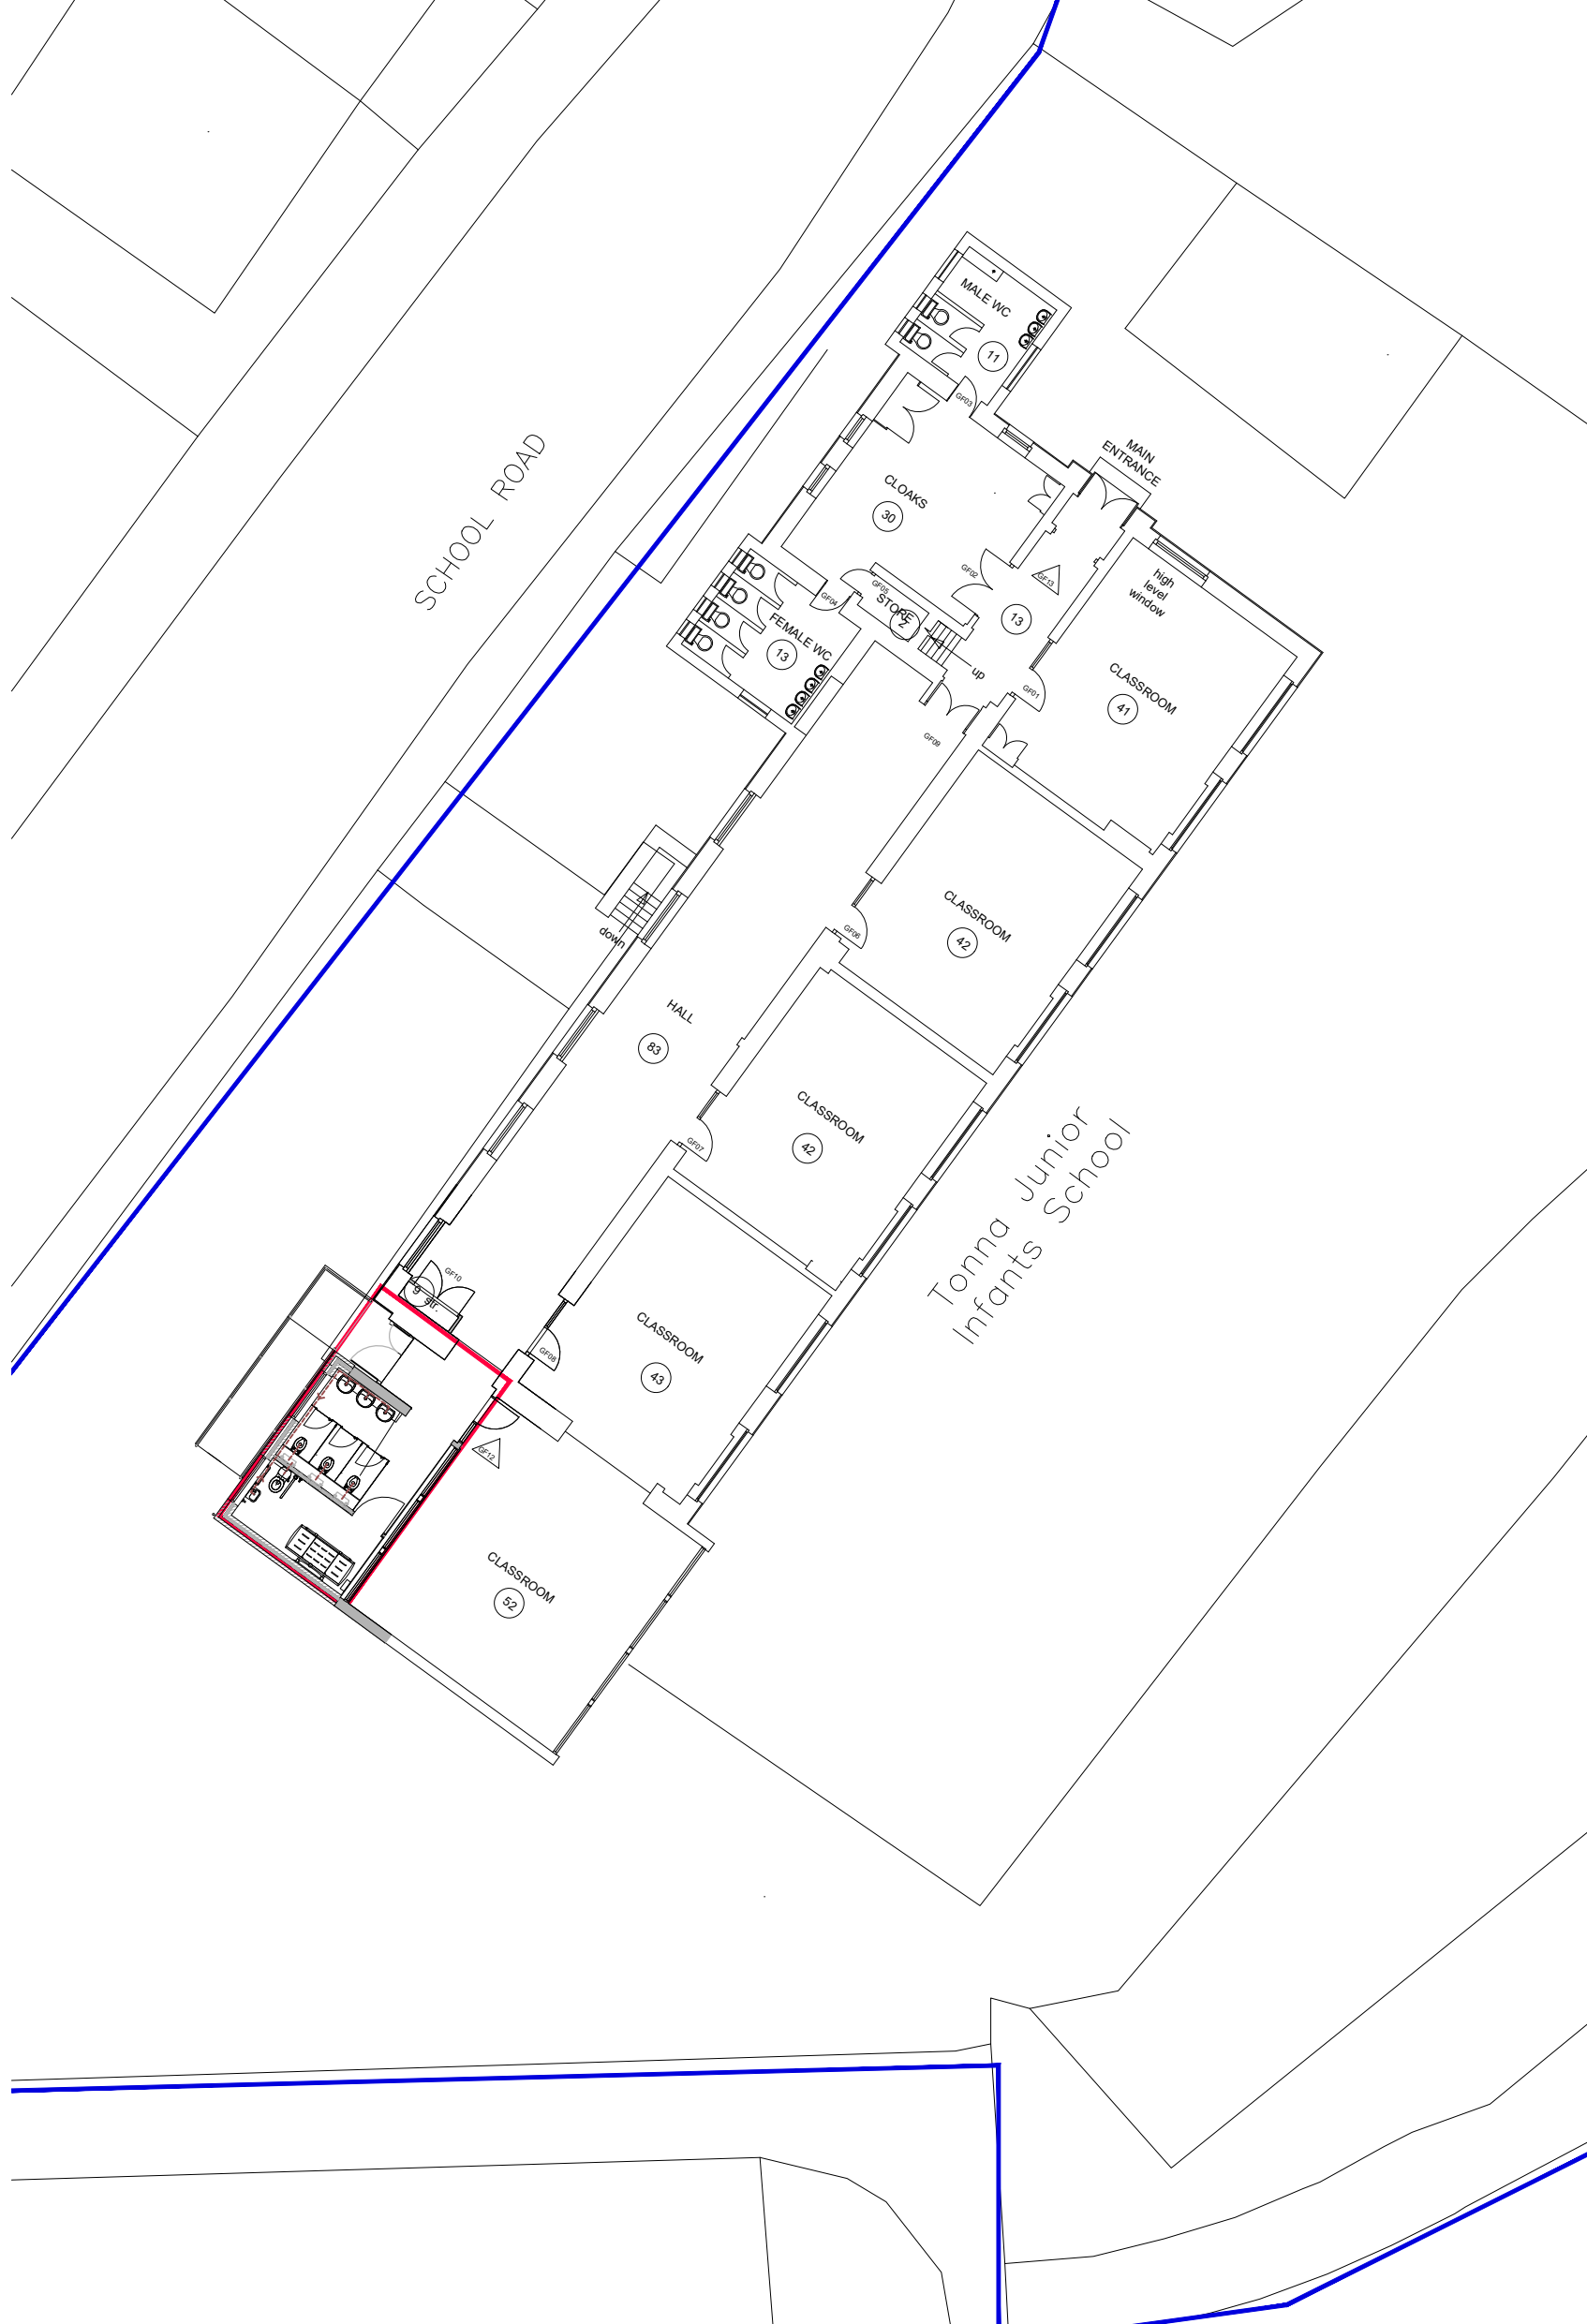

Proposed Site plan
Scale 1:200

NOTES

1. All dimensions in millimetres unless otherwise stated.

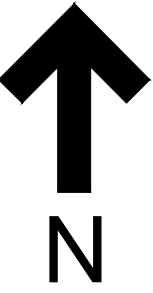

Rev	Details	Dr	Ch	Apr	Date
-----	---------	----	----	-----	------



Neath Port Talbot
Castell-nedd Port Talbot
County Borough Council Cyngor Bwrdeistref Sirol
Making a difference Gwahaniaeth er gwell

PROPERTY & REGENERATION
Nicola Pearce BSc(Hons) DipTP MRTPI
DIRECTOR OF ENVIRONMENT AND REGENERATION
THE QUAYS, BRUNEL WAY
BAGLAN ENERGY PARK SA11 2GG
www.npt.gov.uk

Project
Tonnau Primary School
Proposed Toilet Extension
for Nursery / Reception

Drawing Title
Existing & Proposed Site Plans

File No.	Property Ref. No.
Drawn	J.Hughes
Checked	J.Davies
Approved	J.Davies
Date	May'21
Date	May'21
Date	May'21
Scales	1:200
Drawing No.	A1216/03
Rev.	