


ADDITIONAL DOOR CONCRETE RENDER SLATE ROOF WHITE UPVC GLAZING RED BRICK AND BROWN STONE



FRONT ELEVATION
NORTH WEST
1.50




REAR ELEVATION
SOUTH EAST
1.50

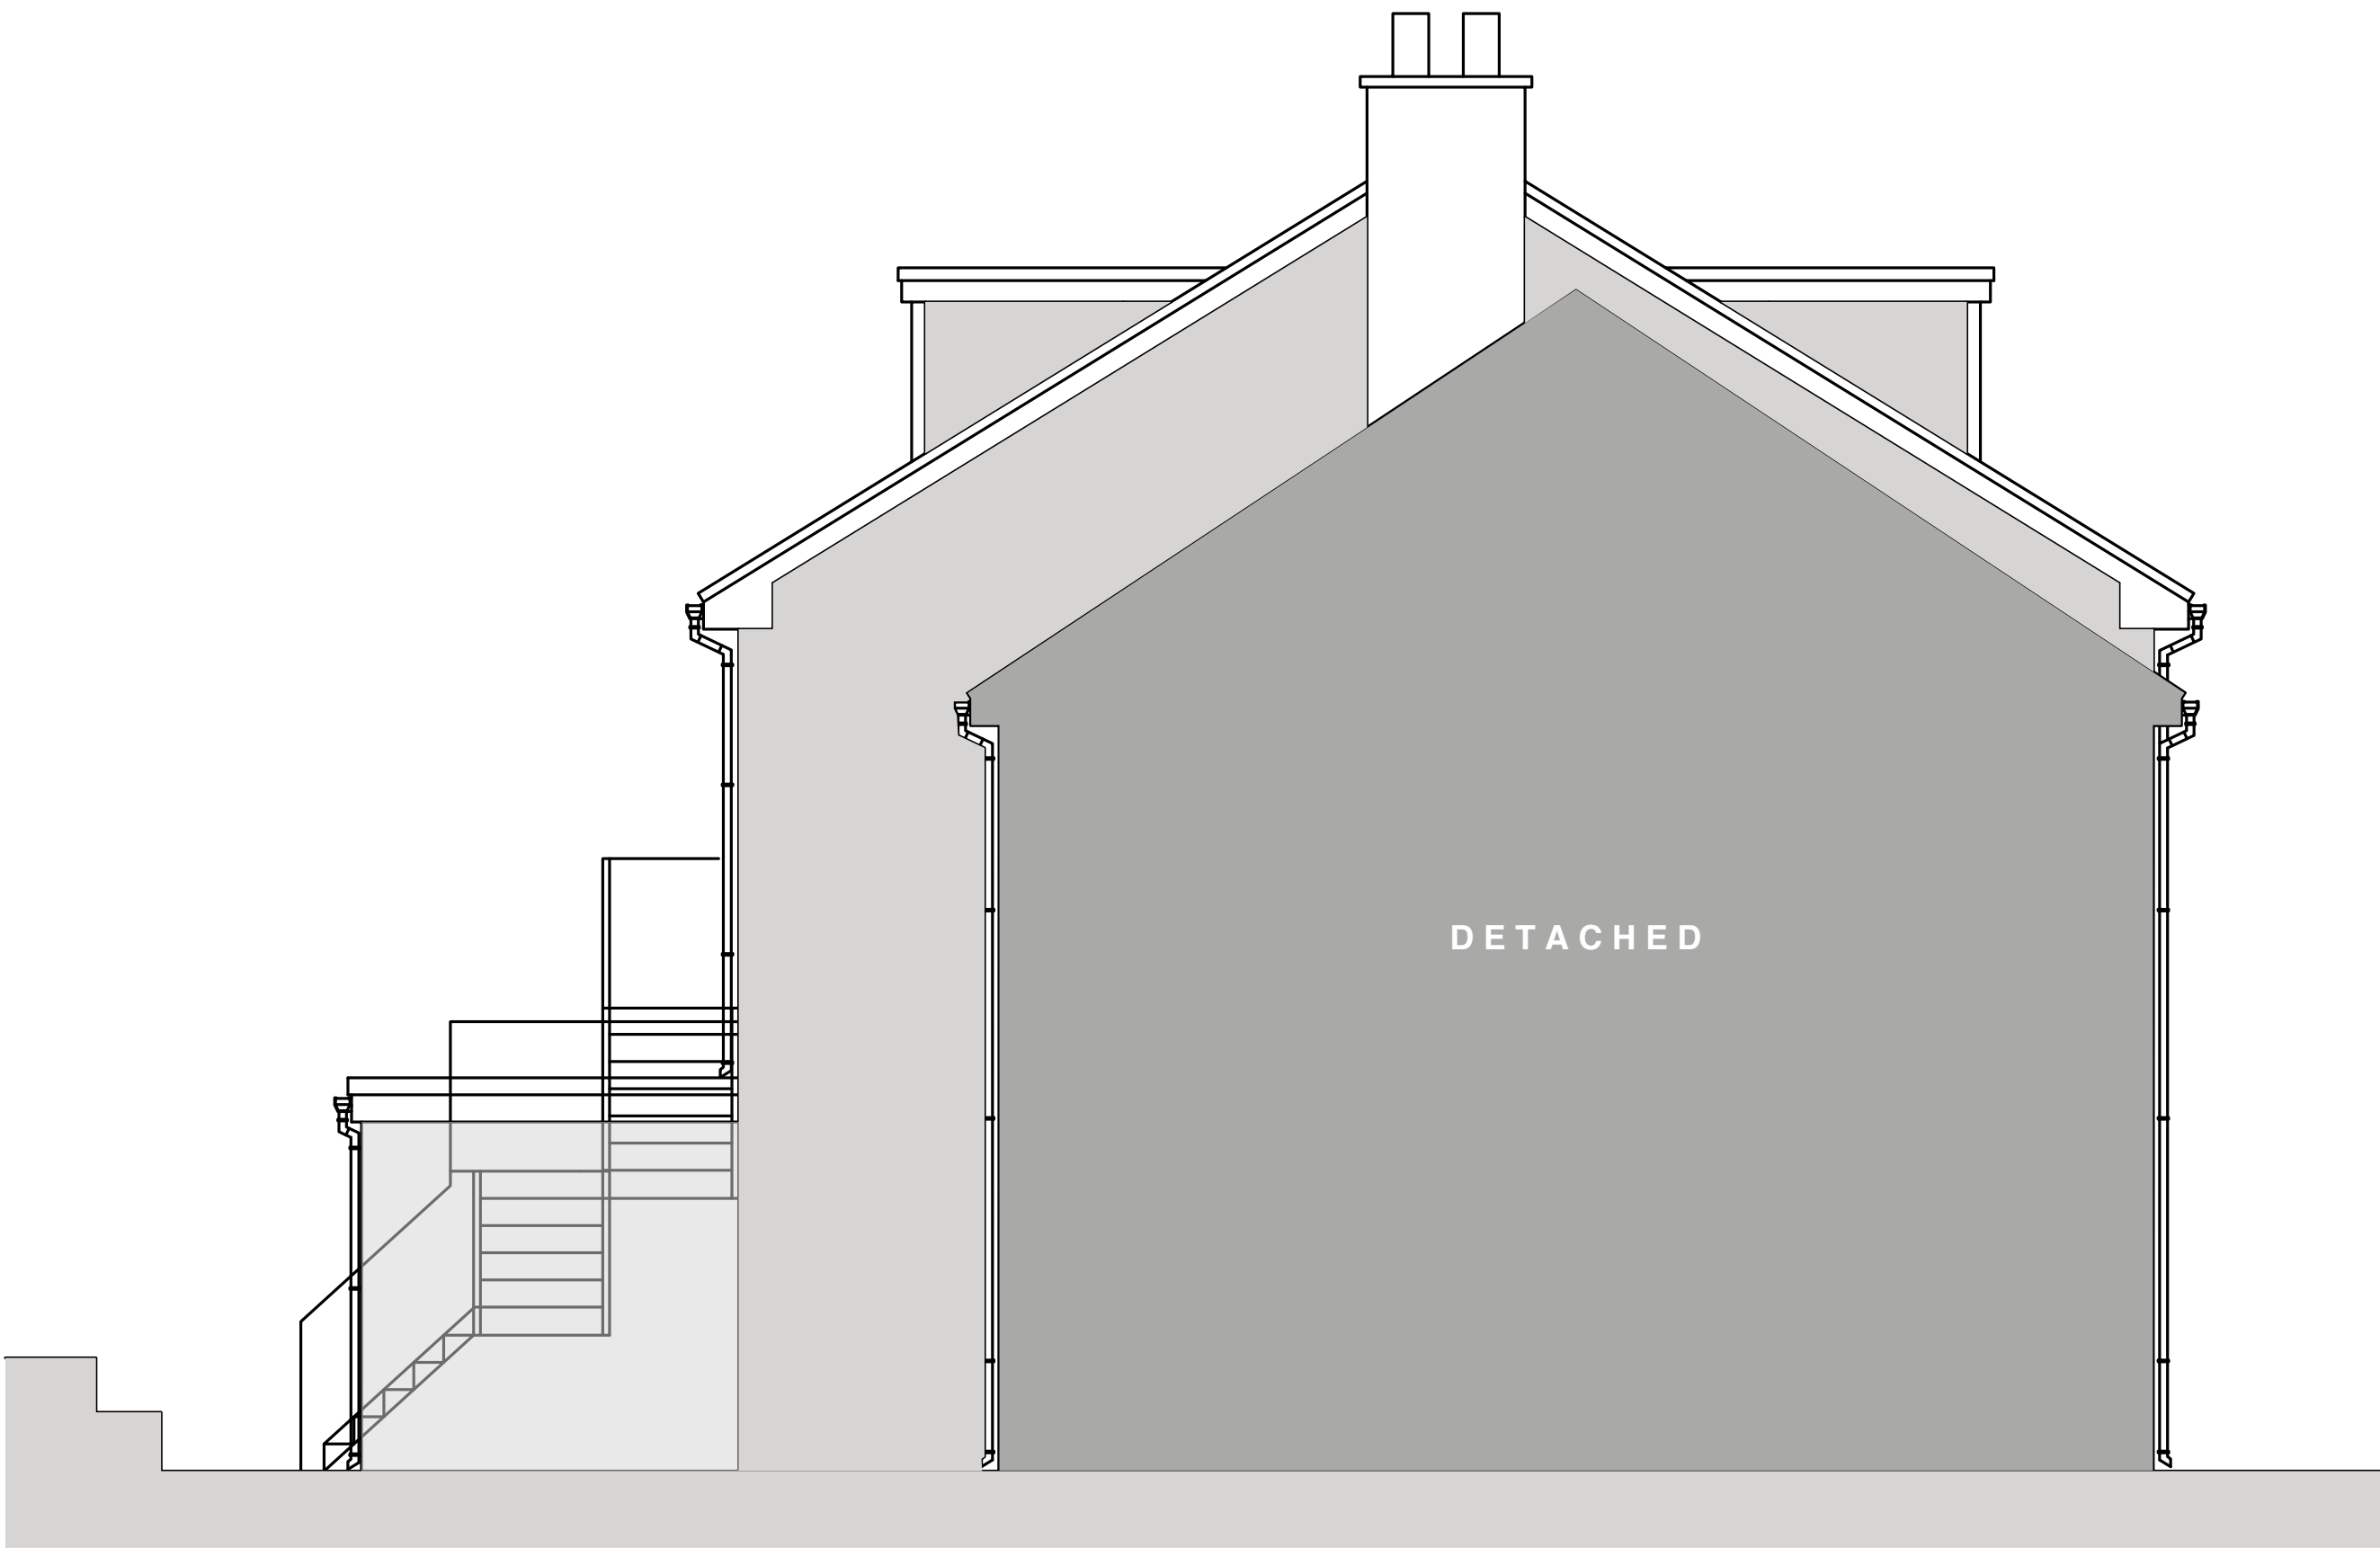

SIDE ELEVATION
EAST
1.50



SIDE ELEVATION
WEST WEST
1.50

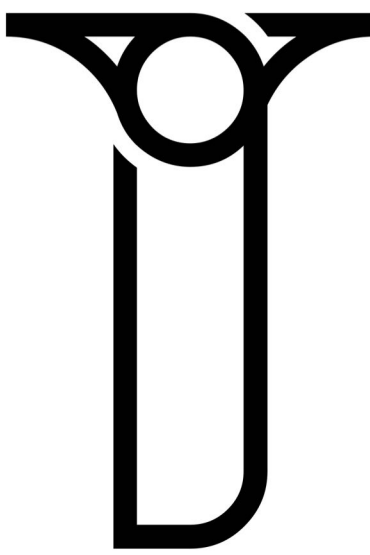

Tawe Architectural Design

ASSOCIATE 1
Christopher Woodley

Tawe Design Studio Swansea

Email : tawedesign.com
Telephone: 07808027287

CLIENT
Damian Evans
16 High Street,
Pontardawe,
Swansea.
SA84HU

PROJECT
INTERNAL ALTERATION ONLY
CHANGE OF USE

DRAWN BY
CDW

ISSUE
07/04/2021

RE-ISSUE
00/00/0000

DESCRIPTION
PROPOSED ELEVATIONS
SCALE 1.50

DRAWINGS NUMBER
06

A₁