




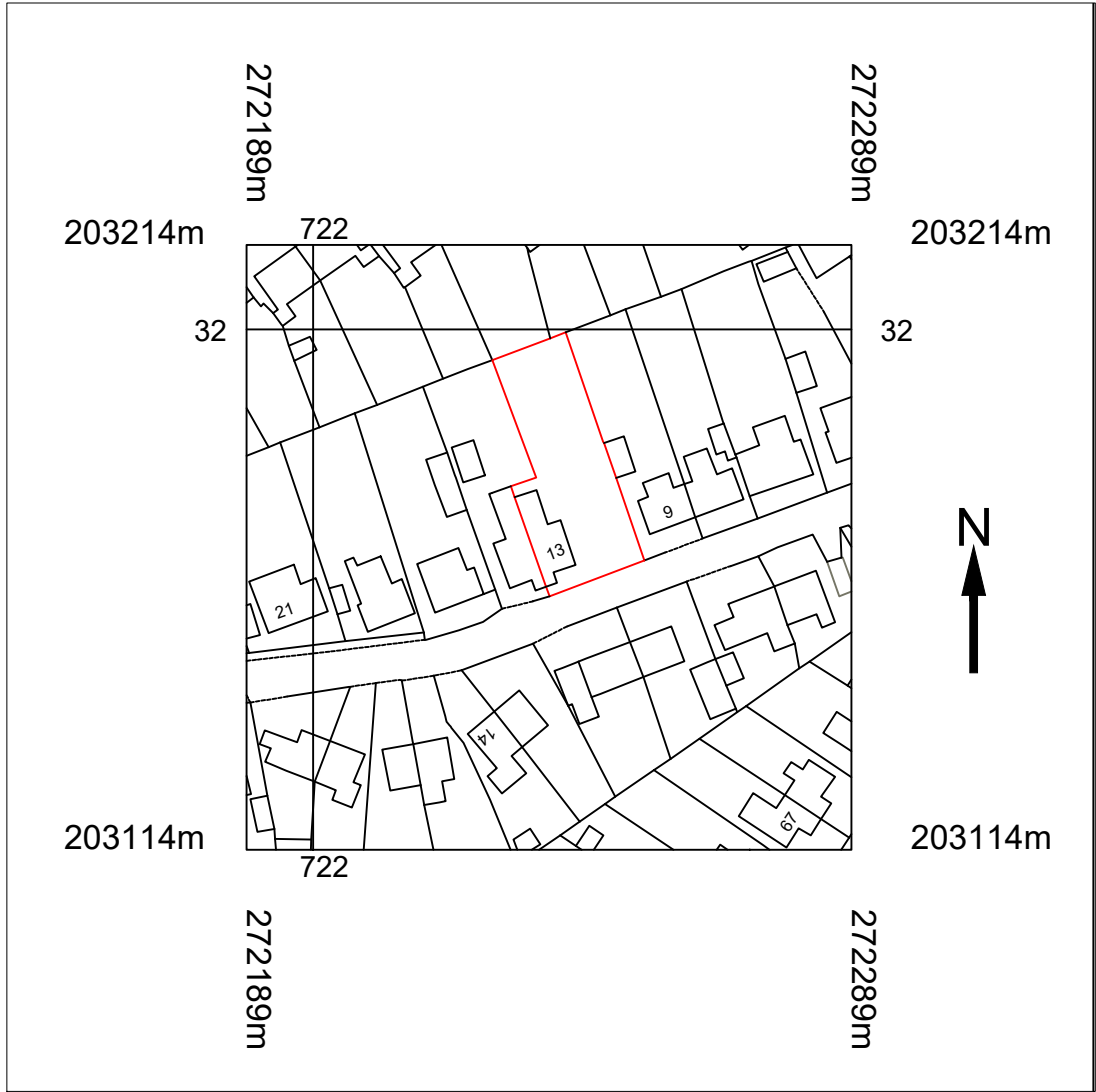


LOCATION PLAN SCALE 1:1250

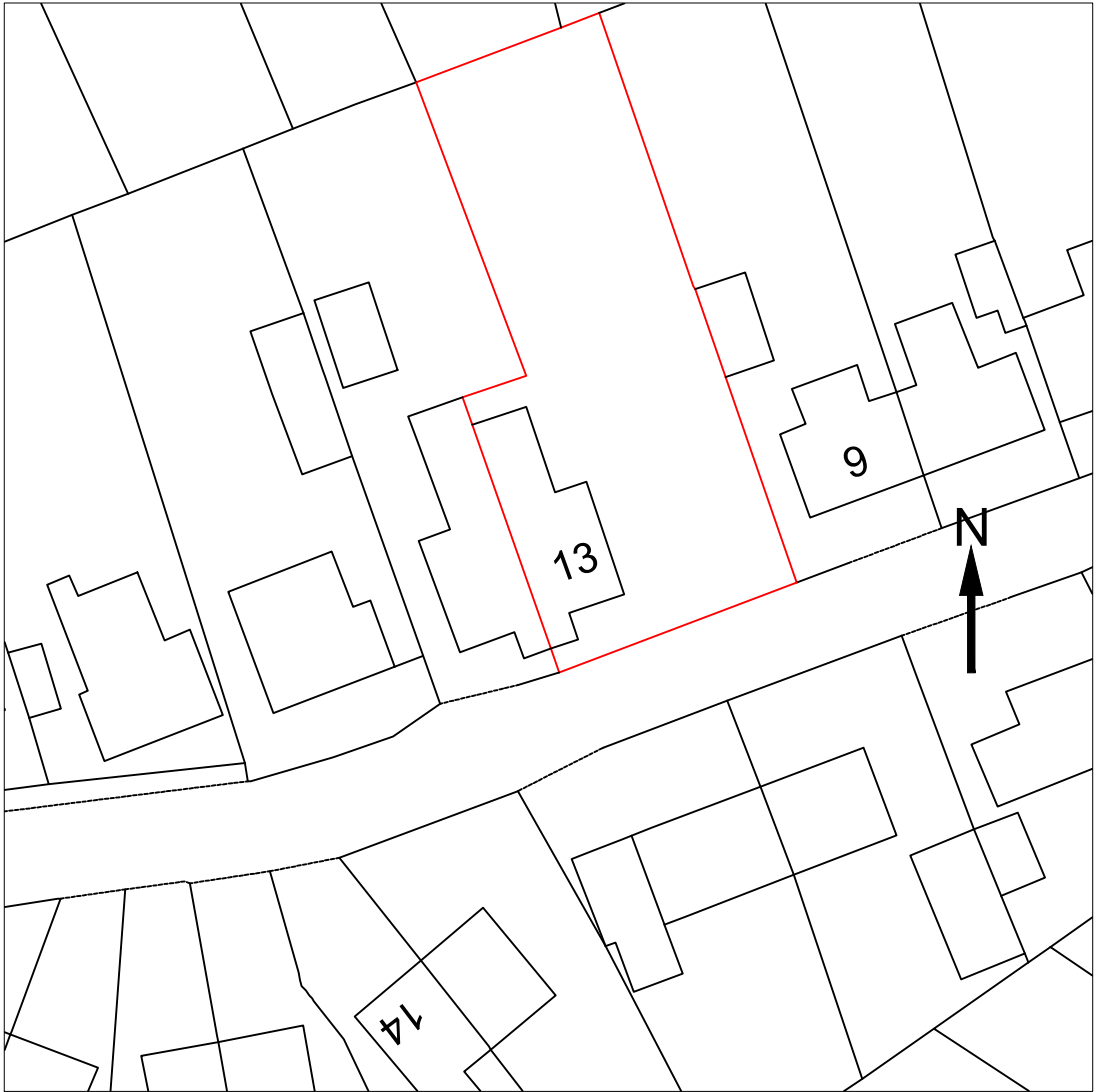


EXISTING BLOCK PLAN SCALE 1:500

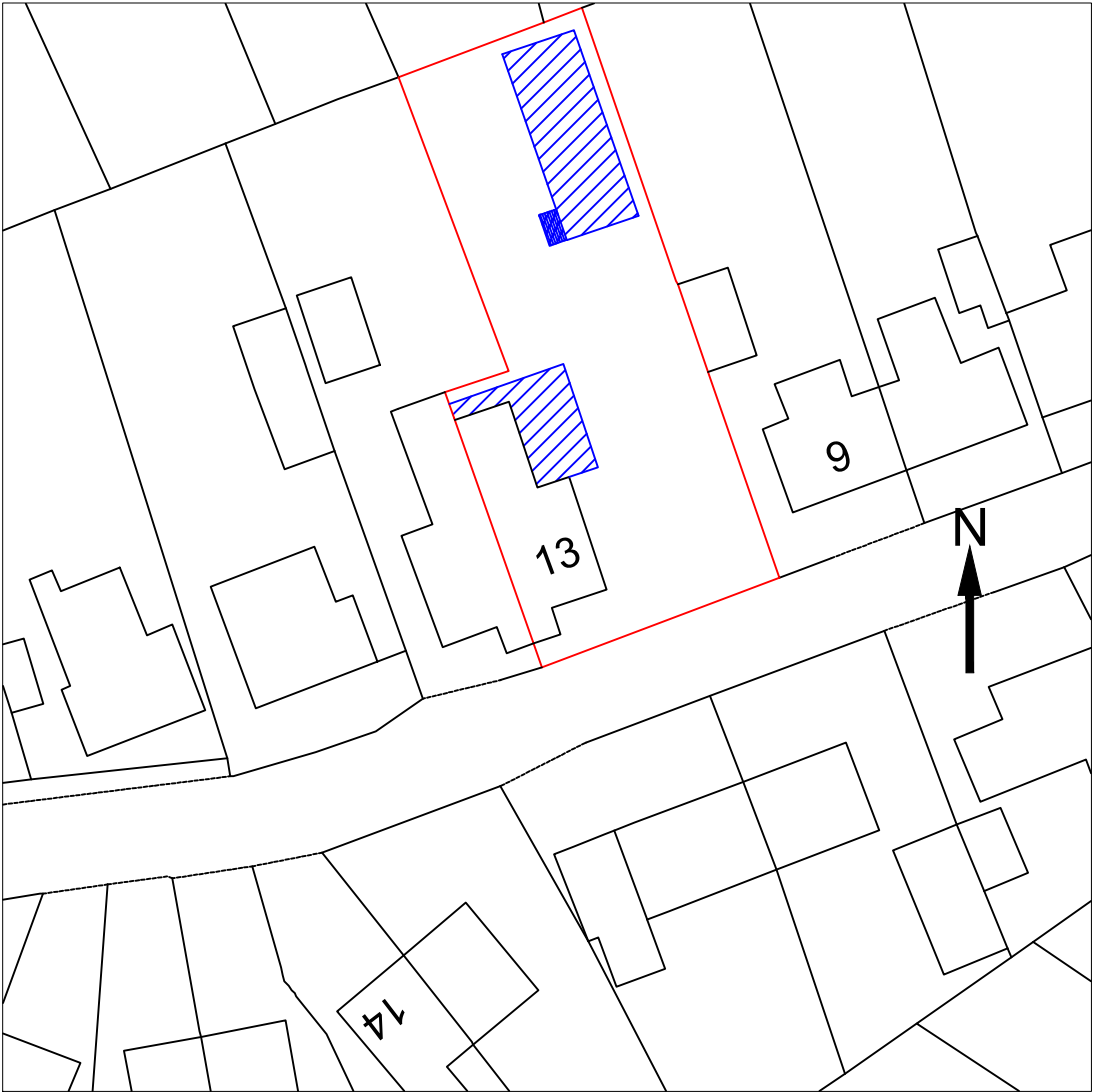


PROPOSED BLOCK PLAN SCALE 1:500

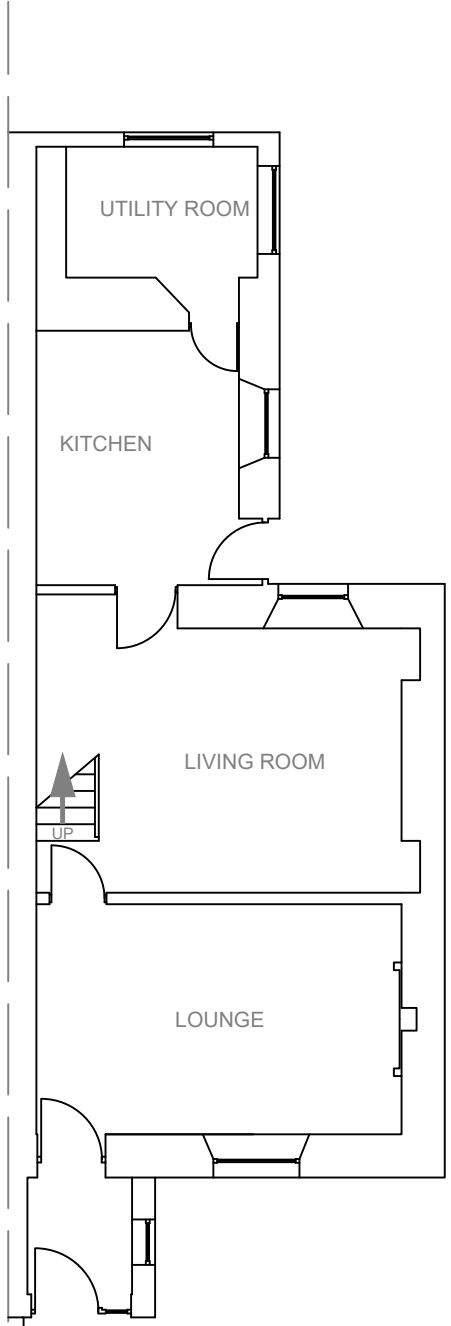


EXISTING GROUND FLOOR PLAN SCALE 1:100

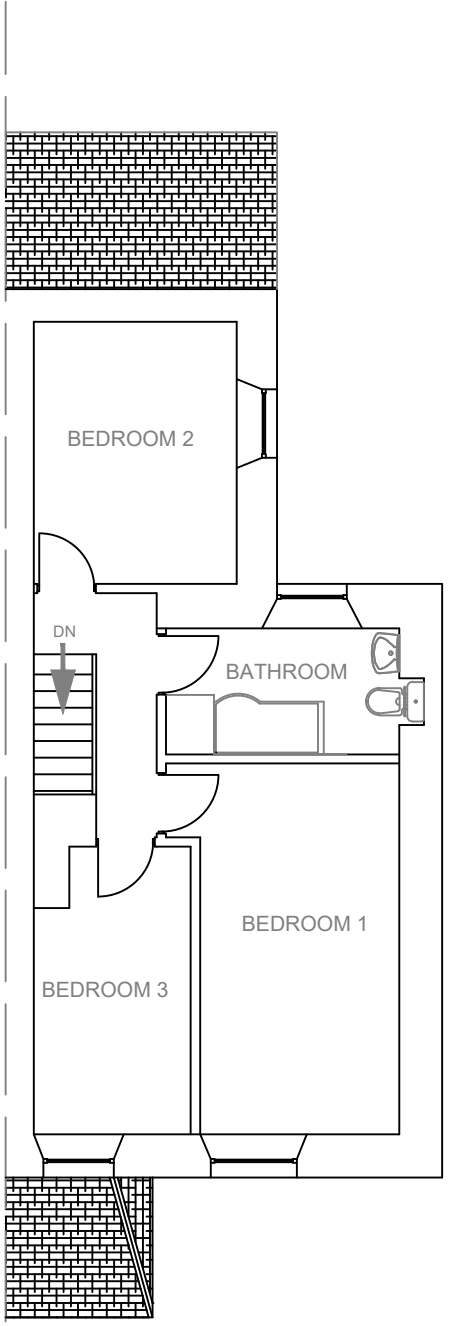


EXISTING FIRST FLOOR PLAN SCALE 1:100

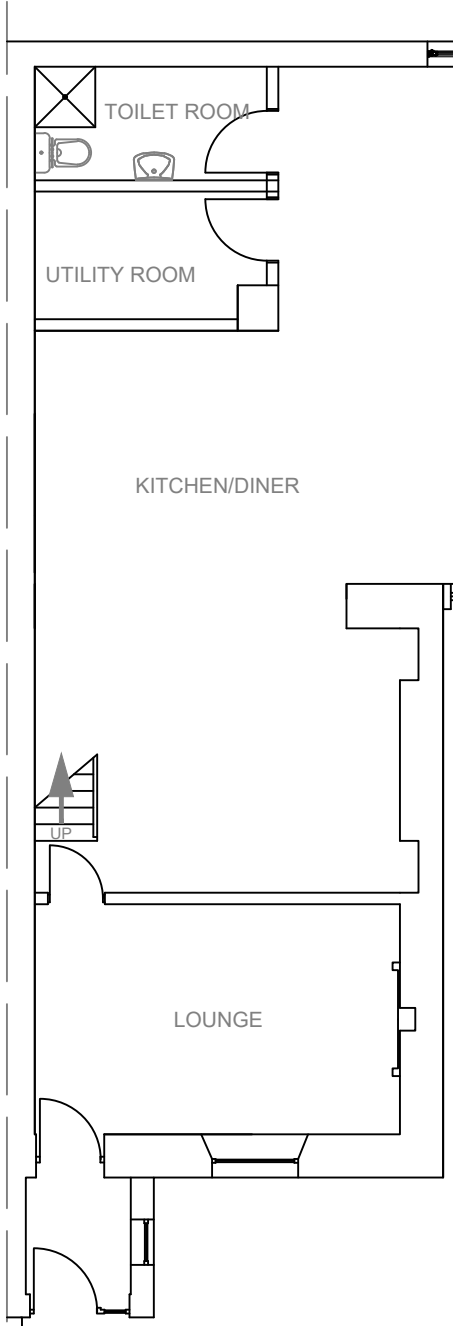


PROPOSED GROUND FLOOR PLAN SCALE 1:100

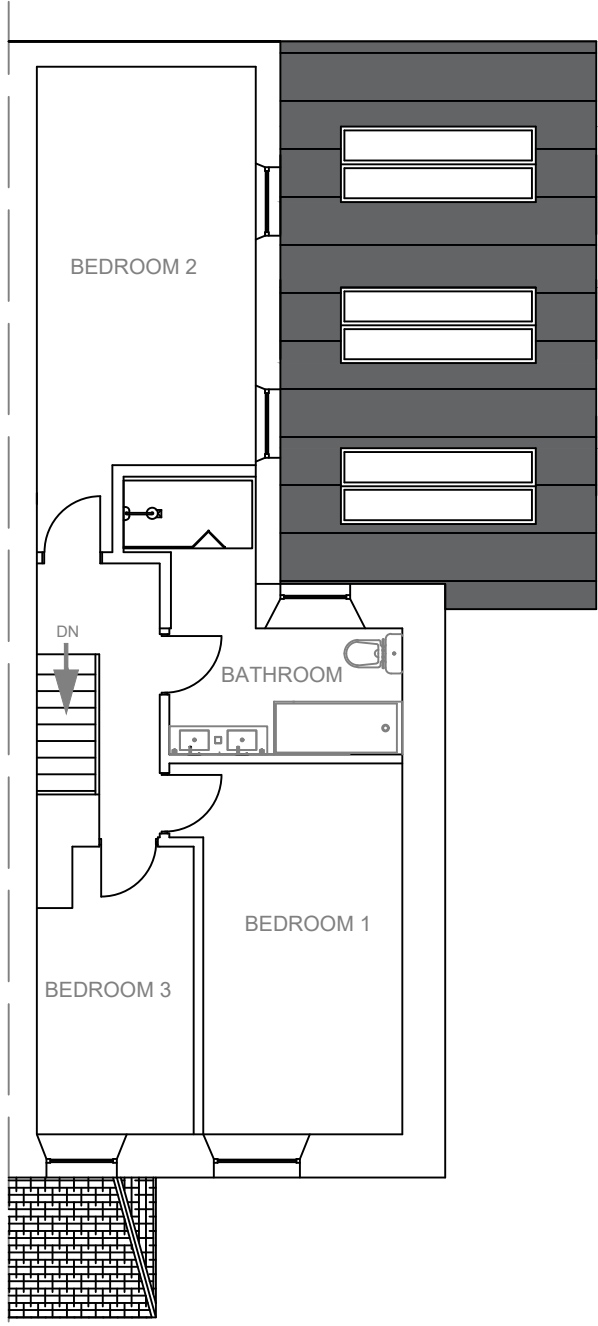

PROPOSED FIRST FLOOR PLAN SCALE 1:100

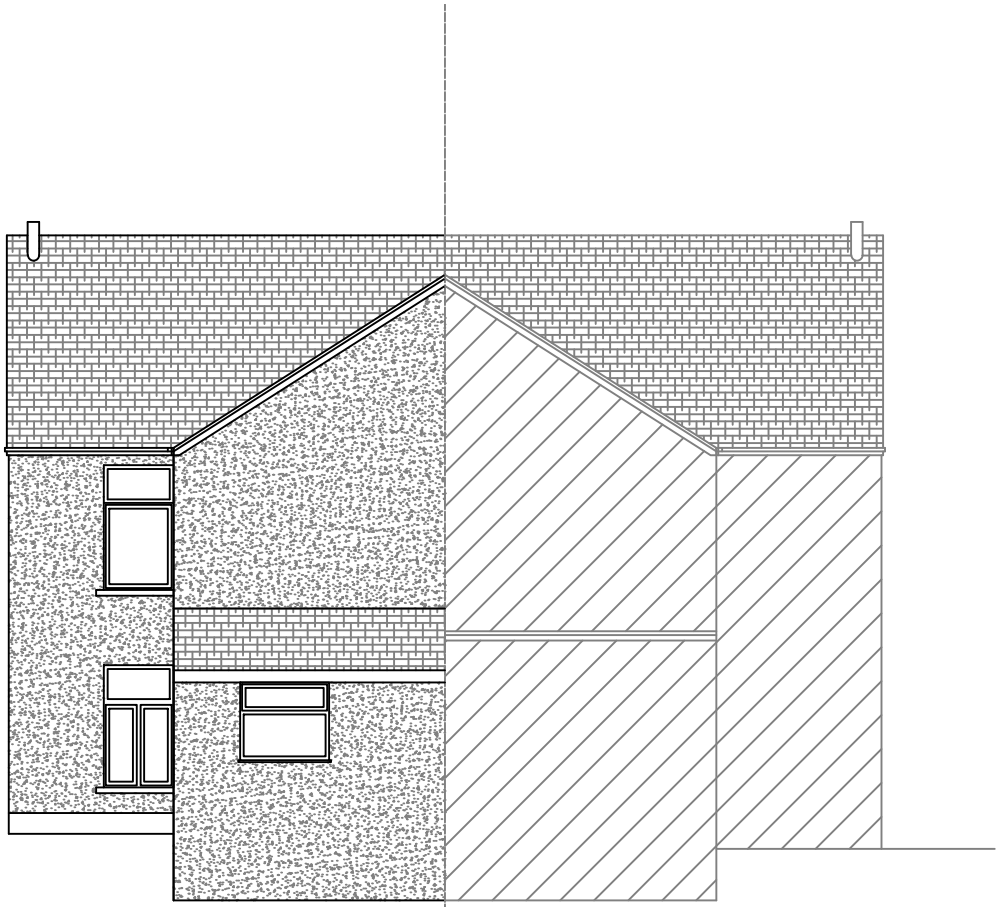


EXISTING NORTH ELEVATION SCALE 1:100

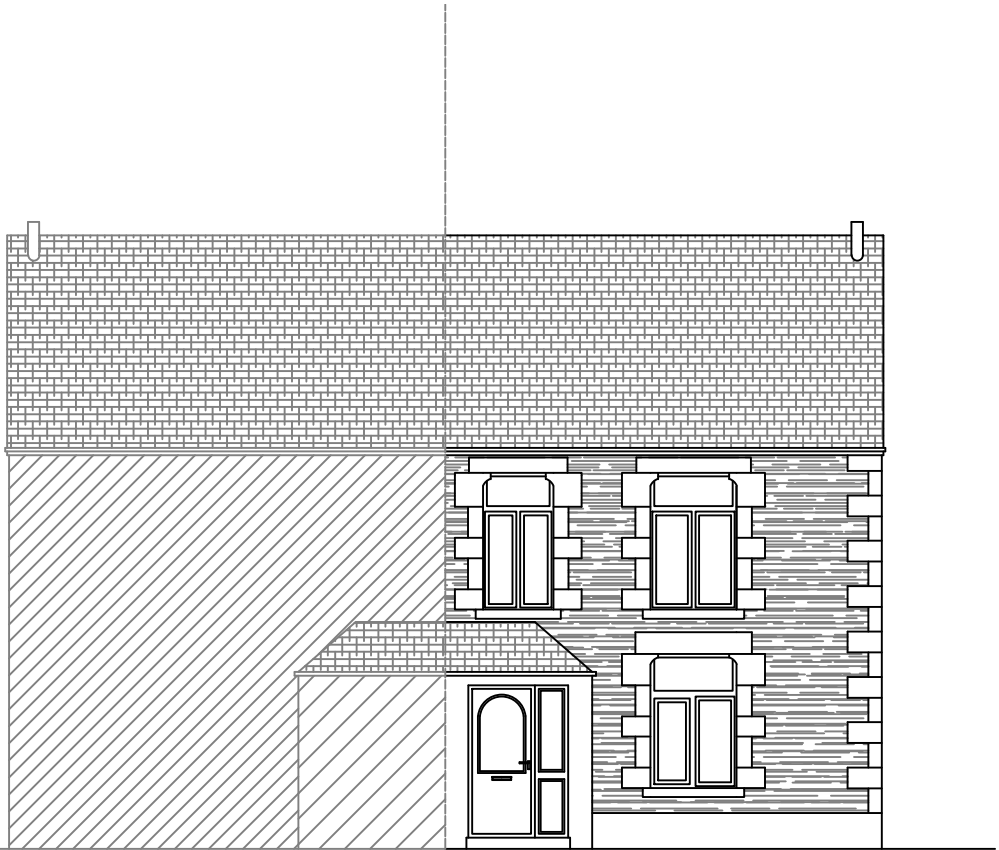

EXISTING SOUTH ELEVATION SCALE 1:100




EXISTING EAST ELEVATION SCALE 1:100

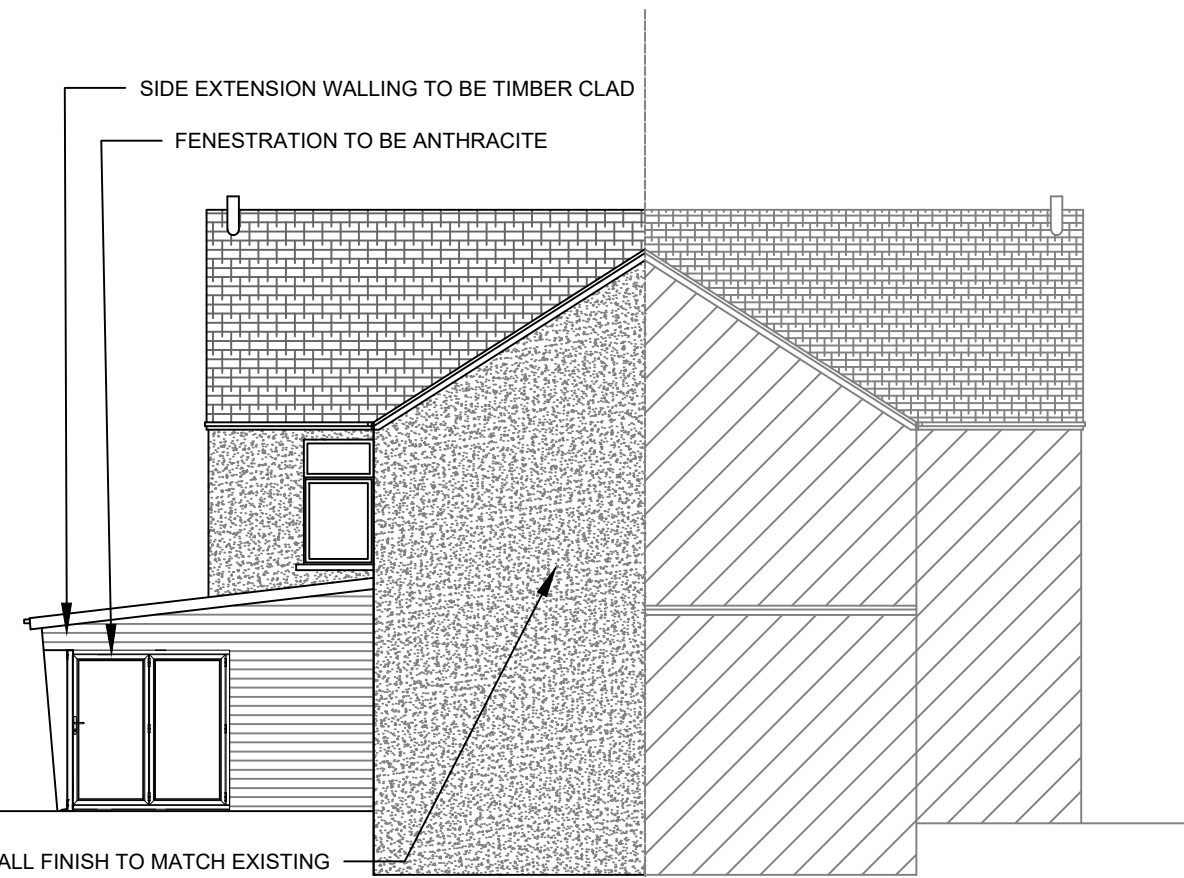


PROPOSED NORTH ELEVATION SCALE 1:100




PROPOSED SOUTH ELEVATION SCALE 1:100

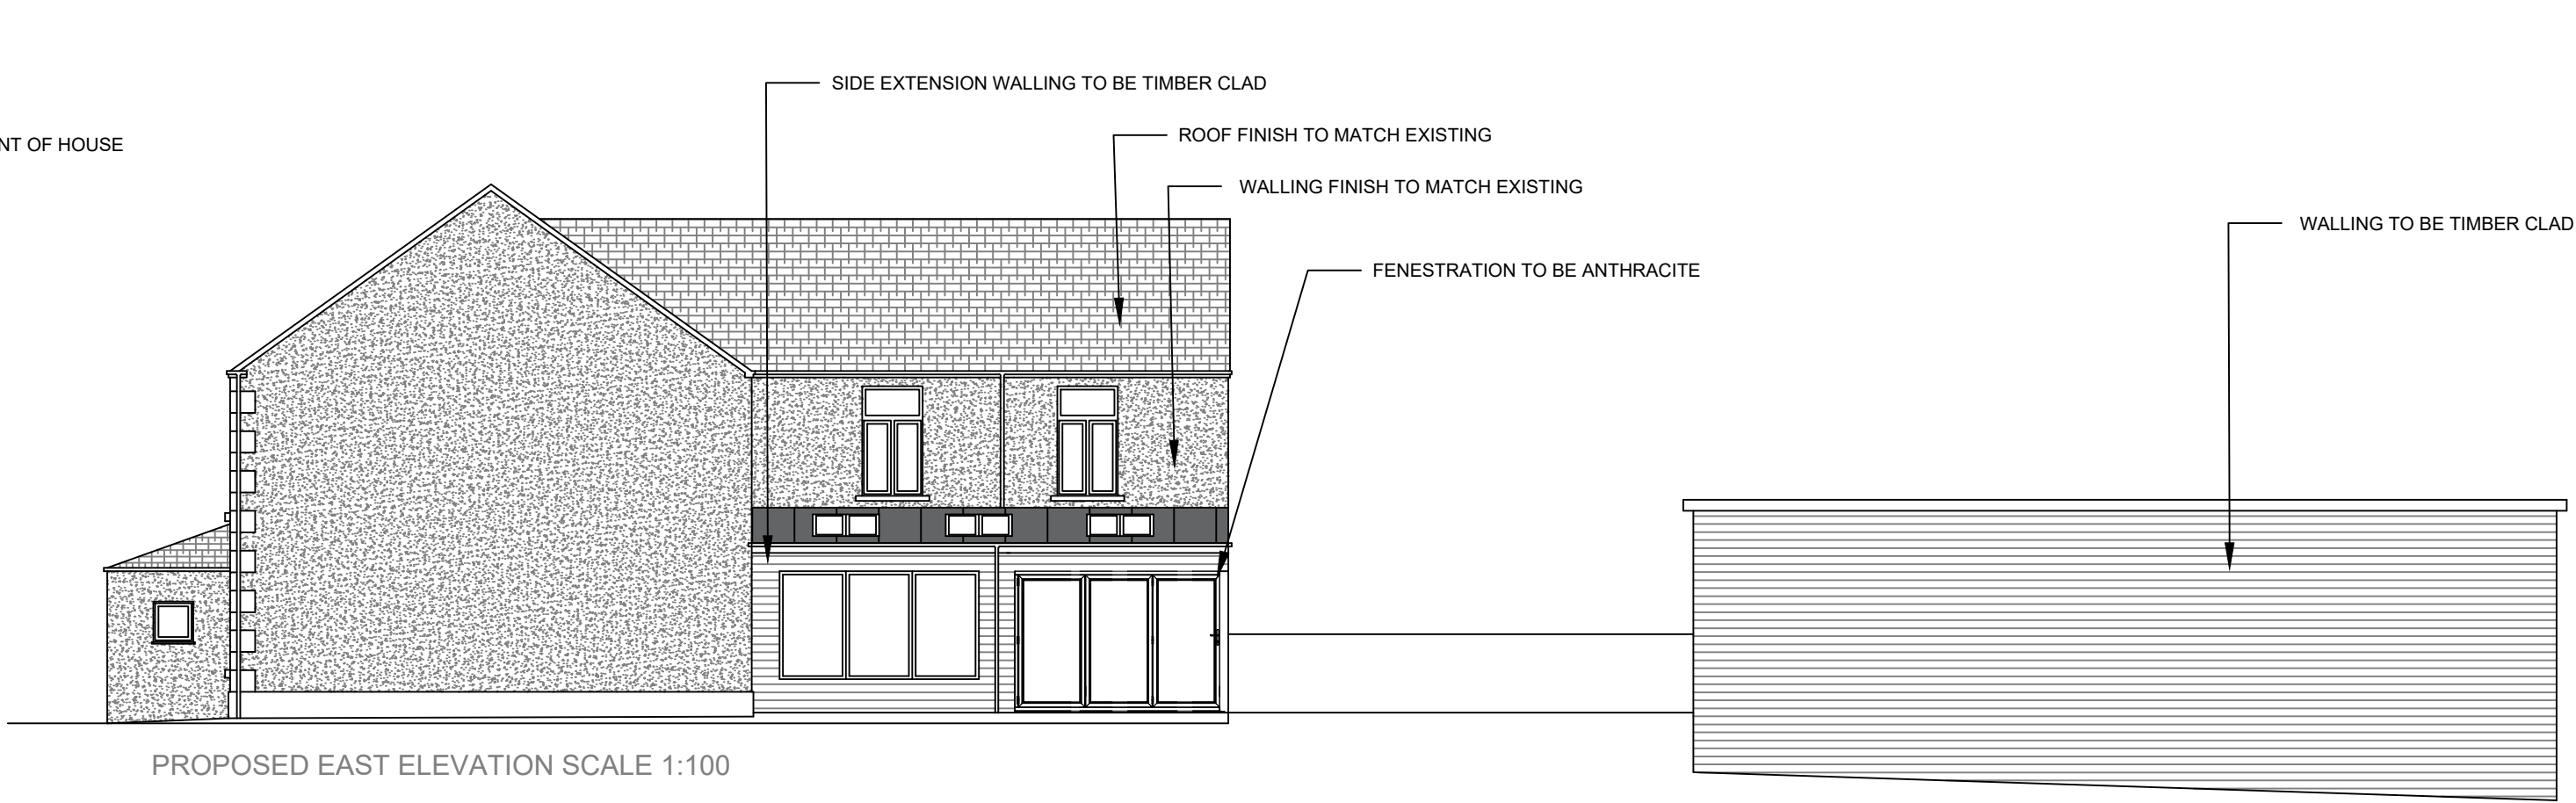


PROPOSED EAST ELEVATION SCALE 1:100

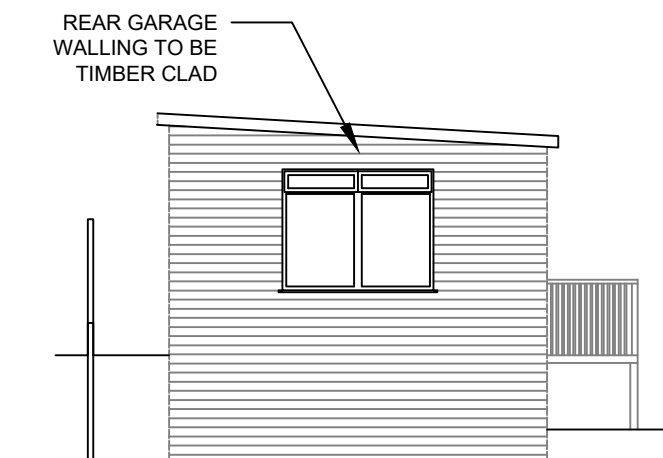


PROPOSED NORTH ELEVATION GARAGE SCALE 1:100

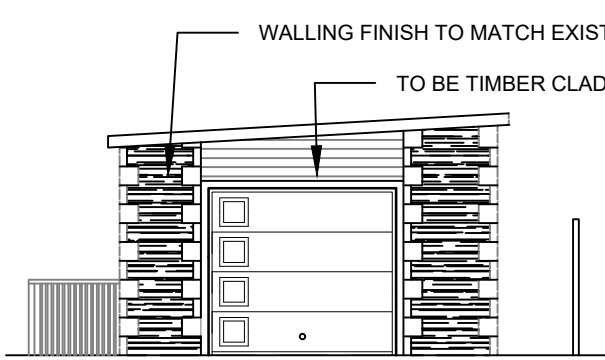


PROPOSED SOUTH ELEVATION GARAGE SCALE 1:100

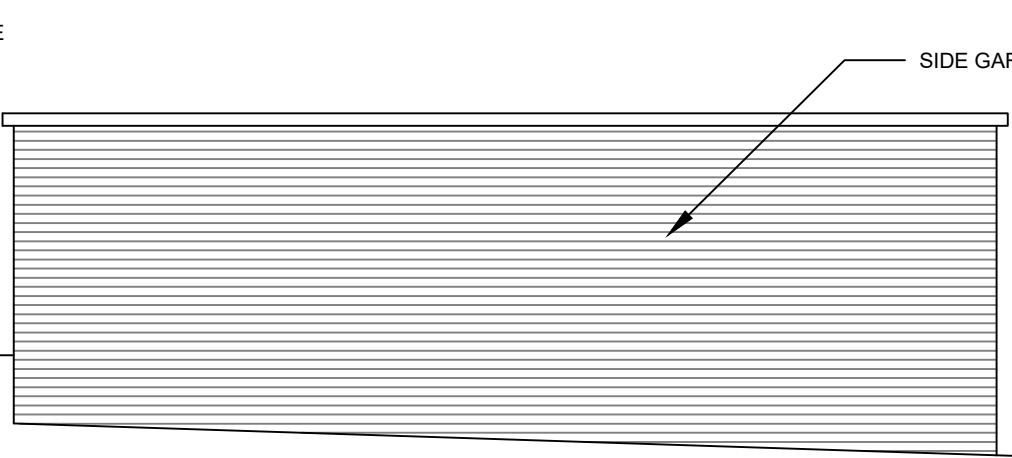

PROPOSED EAST ELEVATION GARAGE SCALE 1:100

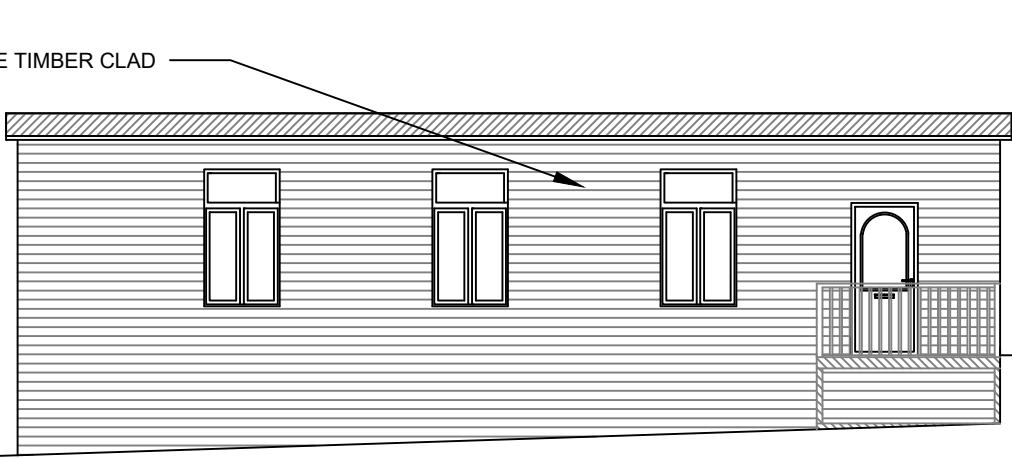

PROPOSED WEST ELEVATION GARAGE SCALE 1:100

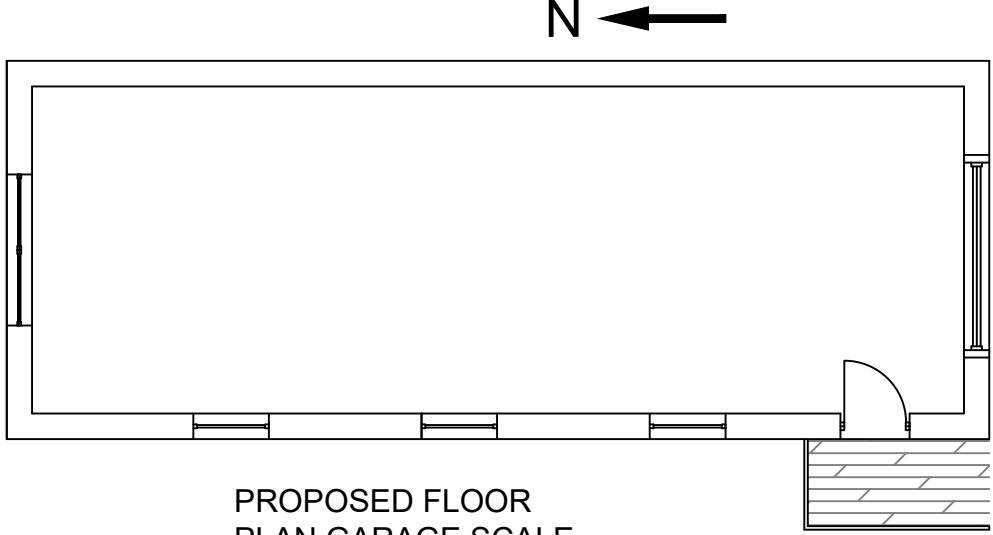

PROPOSED FLOOR PLAN GARAGE SCALE 1:100

NAME	MR E GRIFFITHS
ADDRESS	13 Derwen Road Albion Pontardawe SWANSEA SA6 3AU
CONTACT TEL	07572446498
AGENT	MARK THOMAS
CONTACT TEL	07572446498
WORK DESCRIPTION	SINGLE SIDE EXTENSION REAR DOUBLE EXTENSION AND DETACHED GARAGE
DRAWING No 13SA8-2 PAPER SIZE A1	

DOCUMENT COMMISSIONED AS CONCEPT DRAWINGS AS REQUIRED FOR STAGE 2 OF THE PLAN OF WORK RIBA 2013, OR STAGE 3 OF THE CIOB PLAN OF WORK (WITH THE BIM OVERLAY). THE OBJECTIVE TO ACHIEVE PERMISSION TO BUILD. DRAWINGS ARE NOT TO BE CLASSIFIED AS DEVELOPED/TECHNICAL DRAWINGS REQUIRED FOR THE FOLLOWING STAGES IN THE PLAN OF WORKS BOUNDARY AND PARTY WALL ACT SURVEYS TO BE CONFIRMED BY APPLICANT BEFORE WORKS TO COMMENCE IF SCHEME GAINS L.P.A. APPROVAL