

EDRYCHIAD BLAEN
EXISTING FRONT ELEVATION

0 1 2 3 4 5m
SCALE - 1:50



EDRYCHIAD BLAEN
PROPOSED FRONT ELEVATION

0 1 2 3 4 5m




NOTE
ONLY FRONT ELEVATION CHANGES
ALL OTHER ELEVATIONS REMAIN UNCHANGED


LEGEND

- 1 x White PVCu double glazed window (K Glass). By FENSA approved manufacture / fitter. Inc. trickle vents.
- 1 No. opening light of new windows, to fully open to act/provide additional means of escape from room.
- Orange buff face brick with grey mortar, to match and tie into existing. (Buff & tonal values).
- Orange brick soldier course to window cill.
- Orange brick courses to plinth.


SITE LAYOUT SHOWING PARKING
SCALE - 1:100

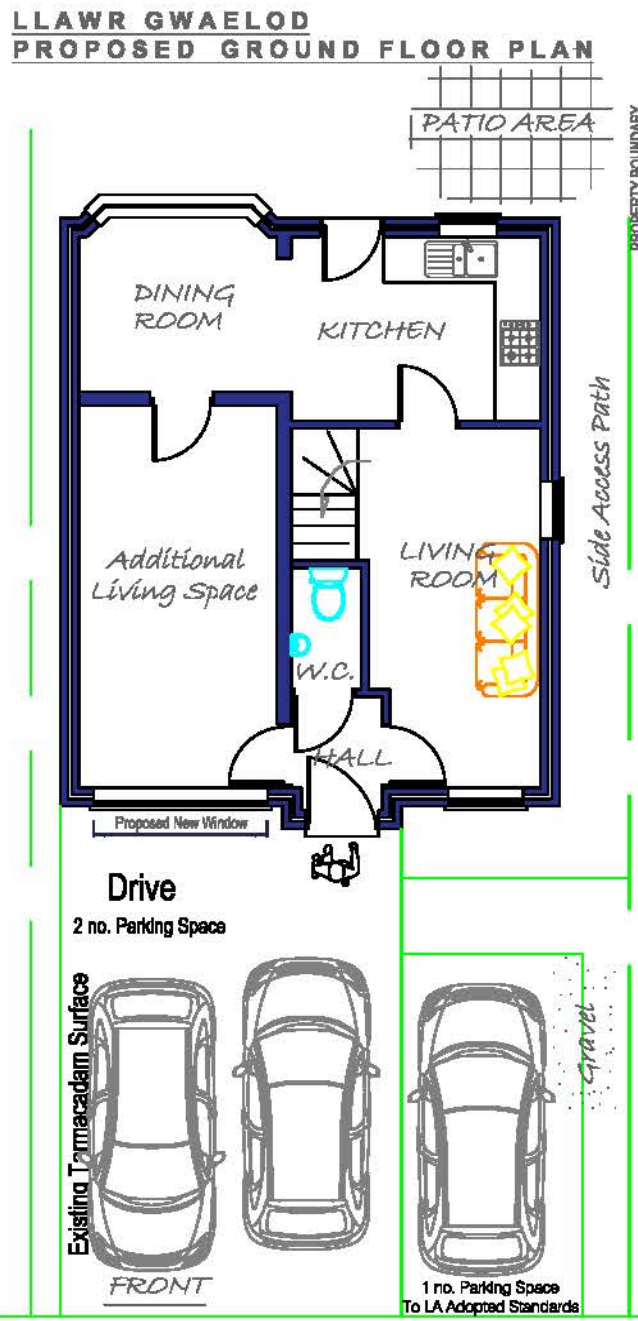

LLAWR GWAELOD
EXISTING GROUND FLOOR PLAN
SCALE - 1:50

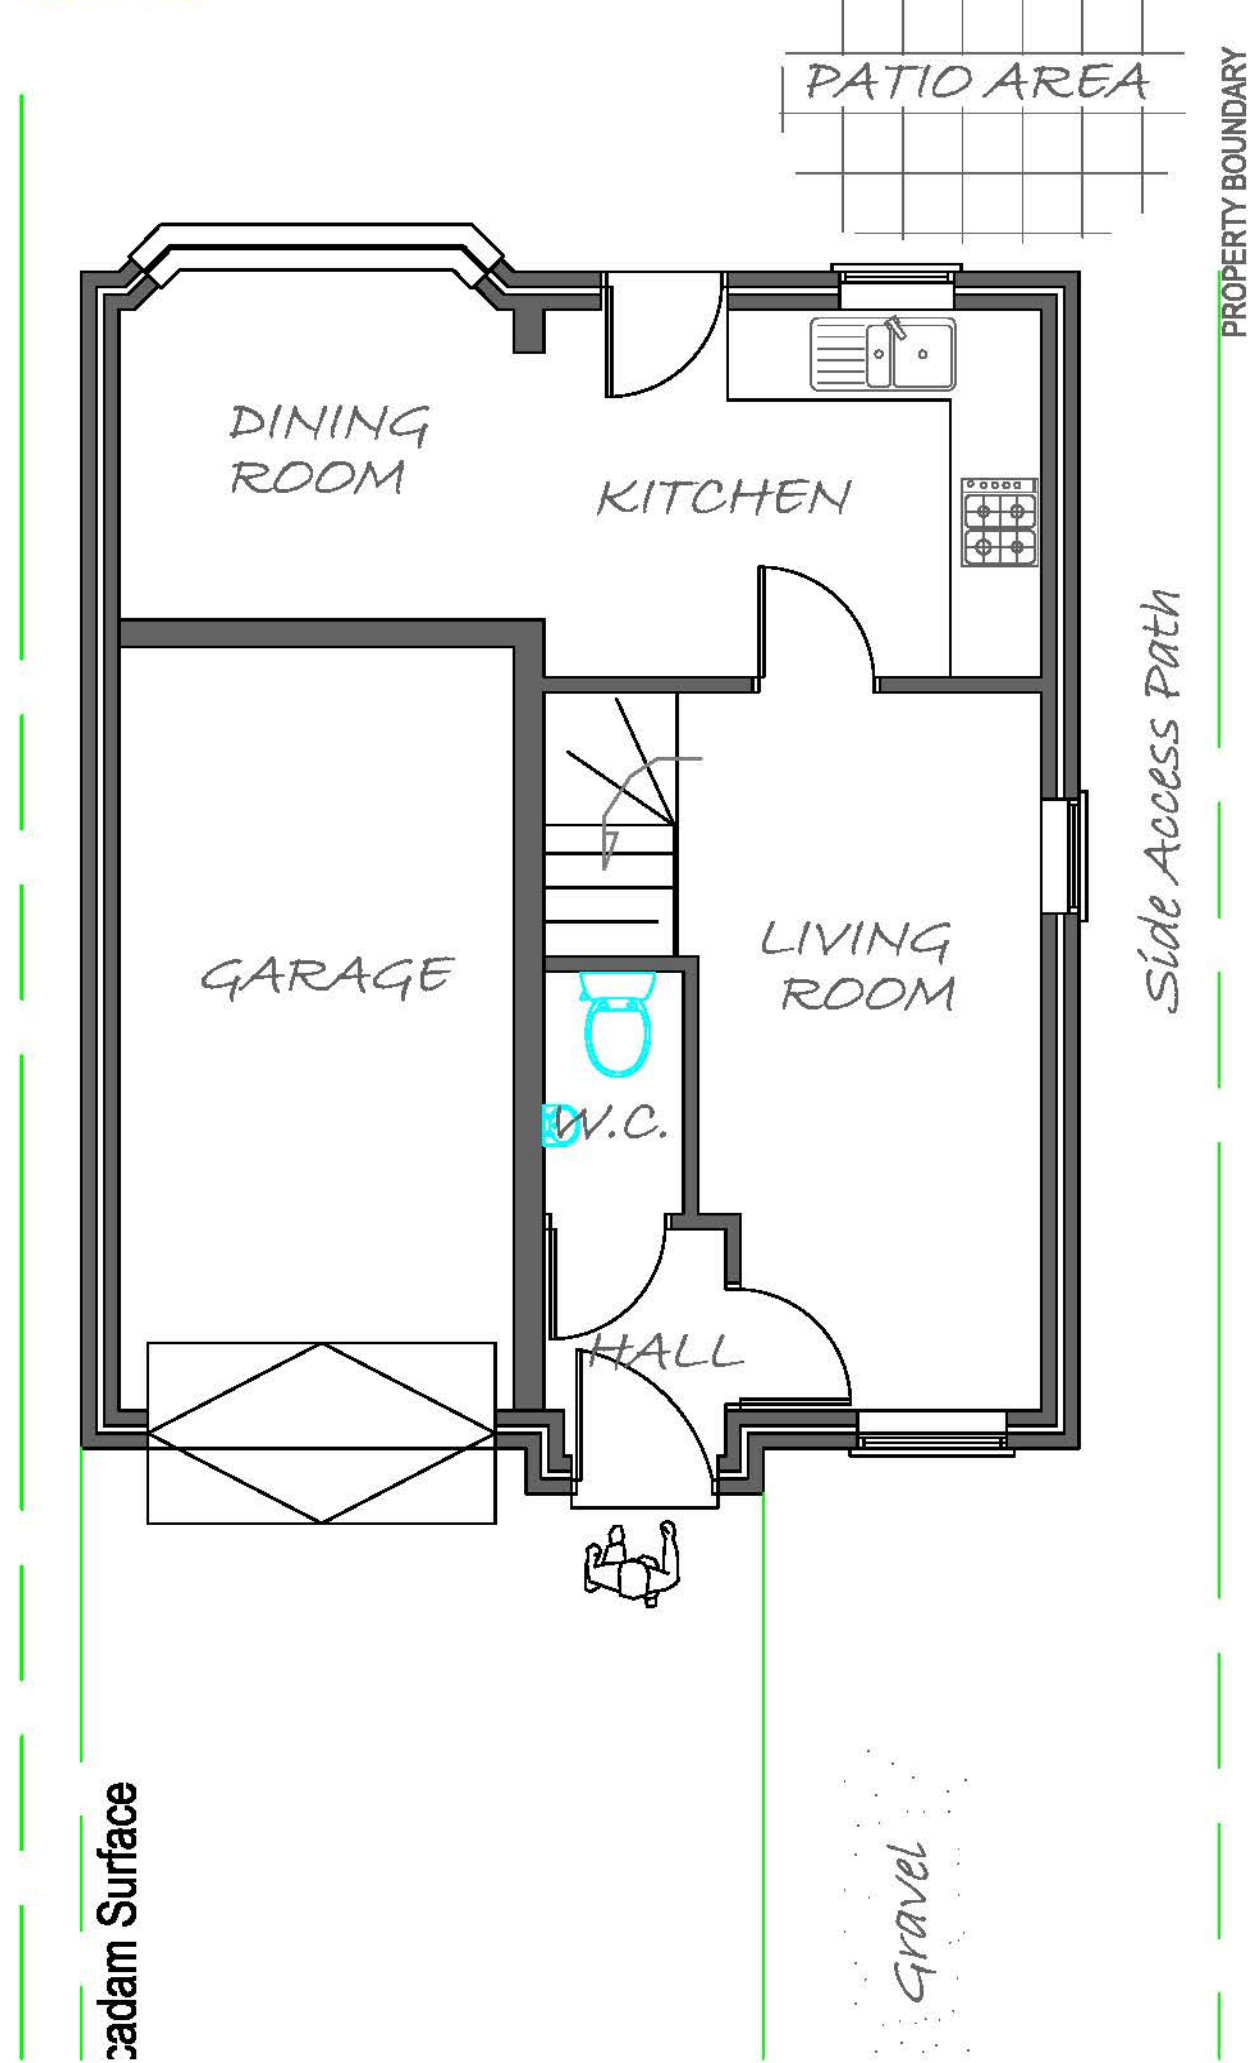


LLAWR GWAELOD
PROPOSED GROUND FLOOR PLAN

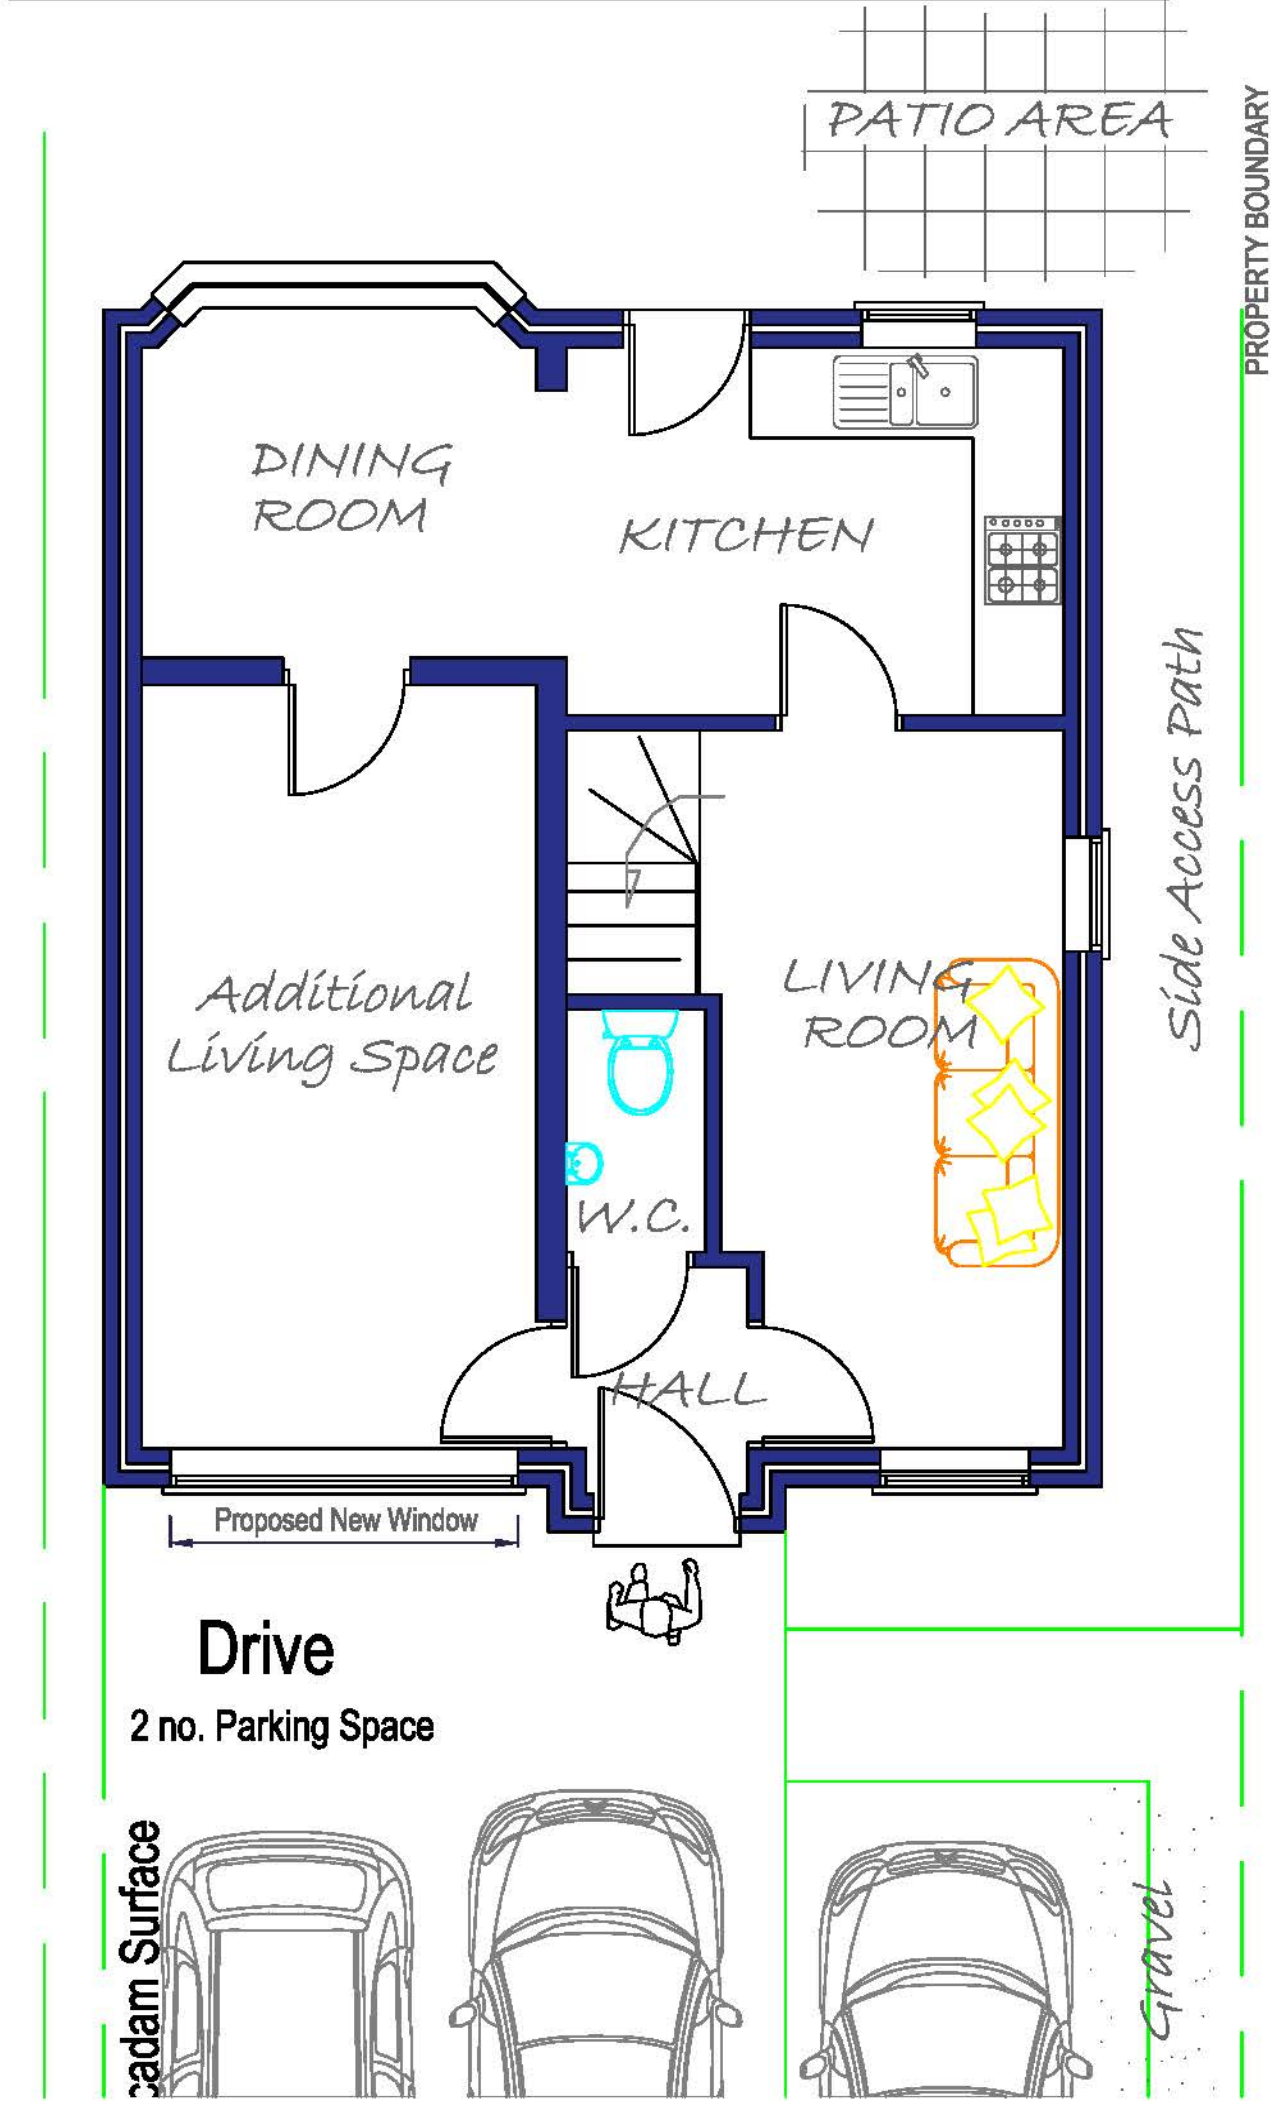

SITE PHOTOGRAPHS



SITE PLAN
EXISTING/PROPOSED
Scale - 1:500

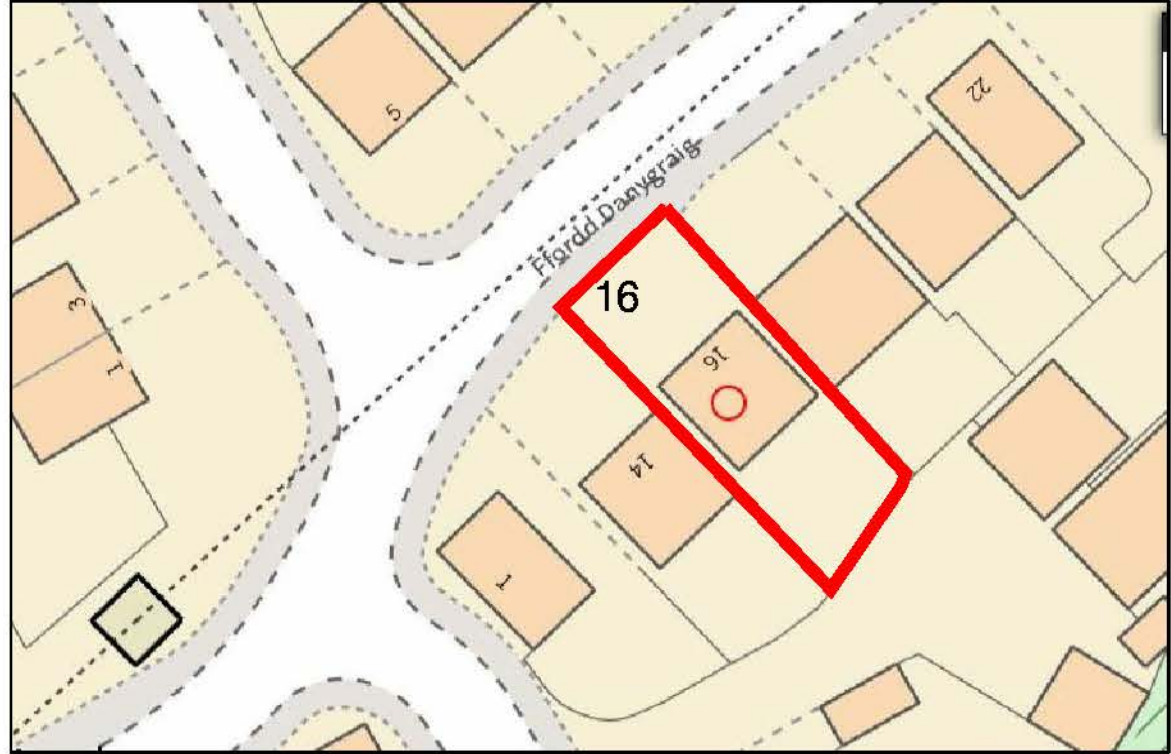

LOCATION PLAN
EXISTING
Scale - 1:1250



Do not scale from this drawing unless for Planning purposes.
Written dimensions only shall be taken from this drawing.
All dimensions must be checked on site by the Contractor prior to the commencement of any fabrication or building works on site and where applicable, all dimensions and details are to be read in conjunction with any specialist consultants' drawings: any disparity between drawings is to be brought to the attention of DDS prior to the commencement of any fabrication or building works.
This drawing is the property of DDS and may not be reproduced without permission.

Dimension Drawing Services
www.dimensiondrawing.com
info@dimensiondrawing.com
Dimension Drawing Services
15 Stebonheath Terrace
Llanelli
Carmarthenshire
SA15 1NE
Tel. 07772903733
0800 612 6931

Site
16 FFORDD DANYGRAIG,
GODRERGRAIG, NPT. SA9 2BH.

Project
GARAGE CONVERSION
Client
Mrs Sophie Council
Drawing Title
FLOOR, ELEVATIONS EXISTING & PROPOSED

Date
04.2021
Scale
Noted@A1
Drawn
IJ
Checked
IJ

Drawing No
SC-01
Revision
--