


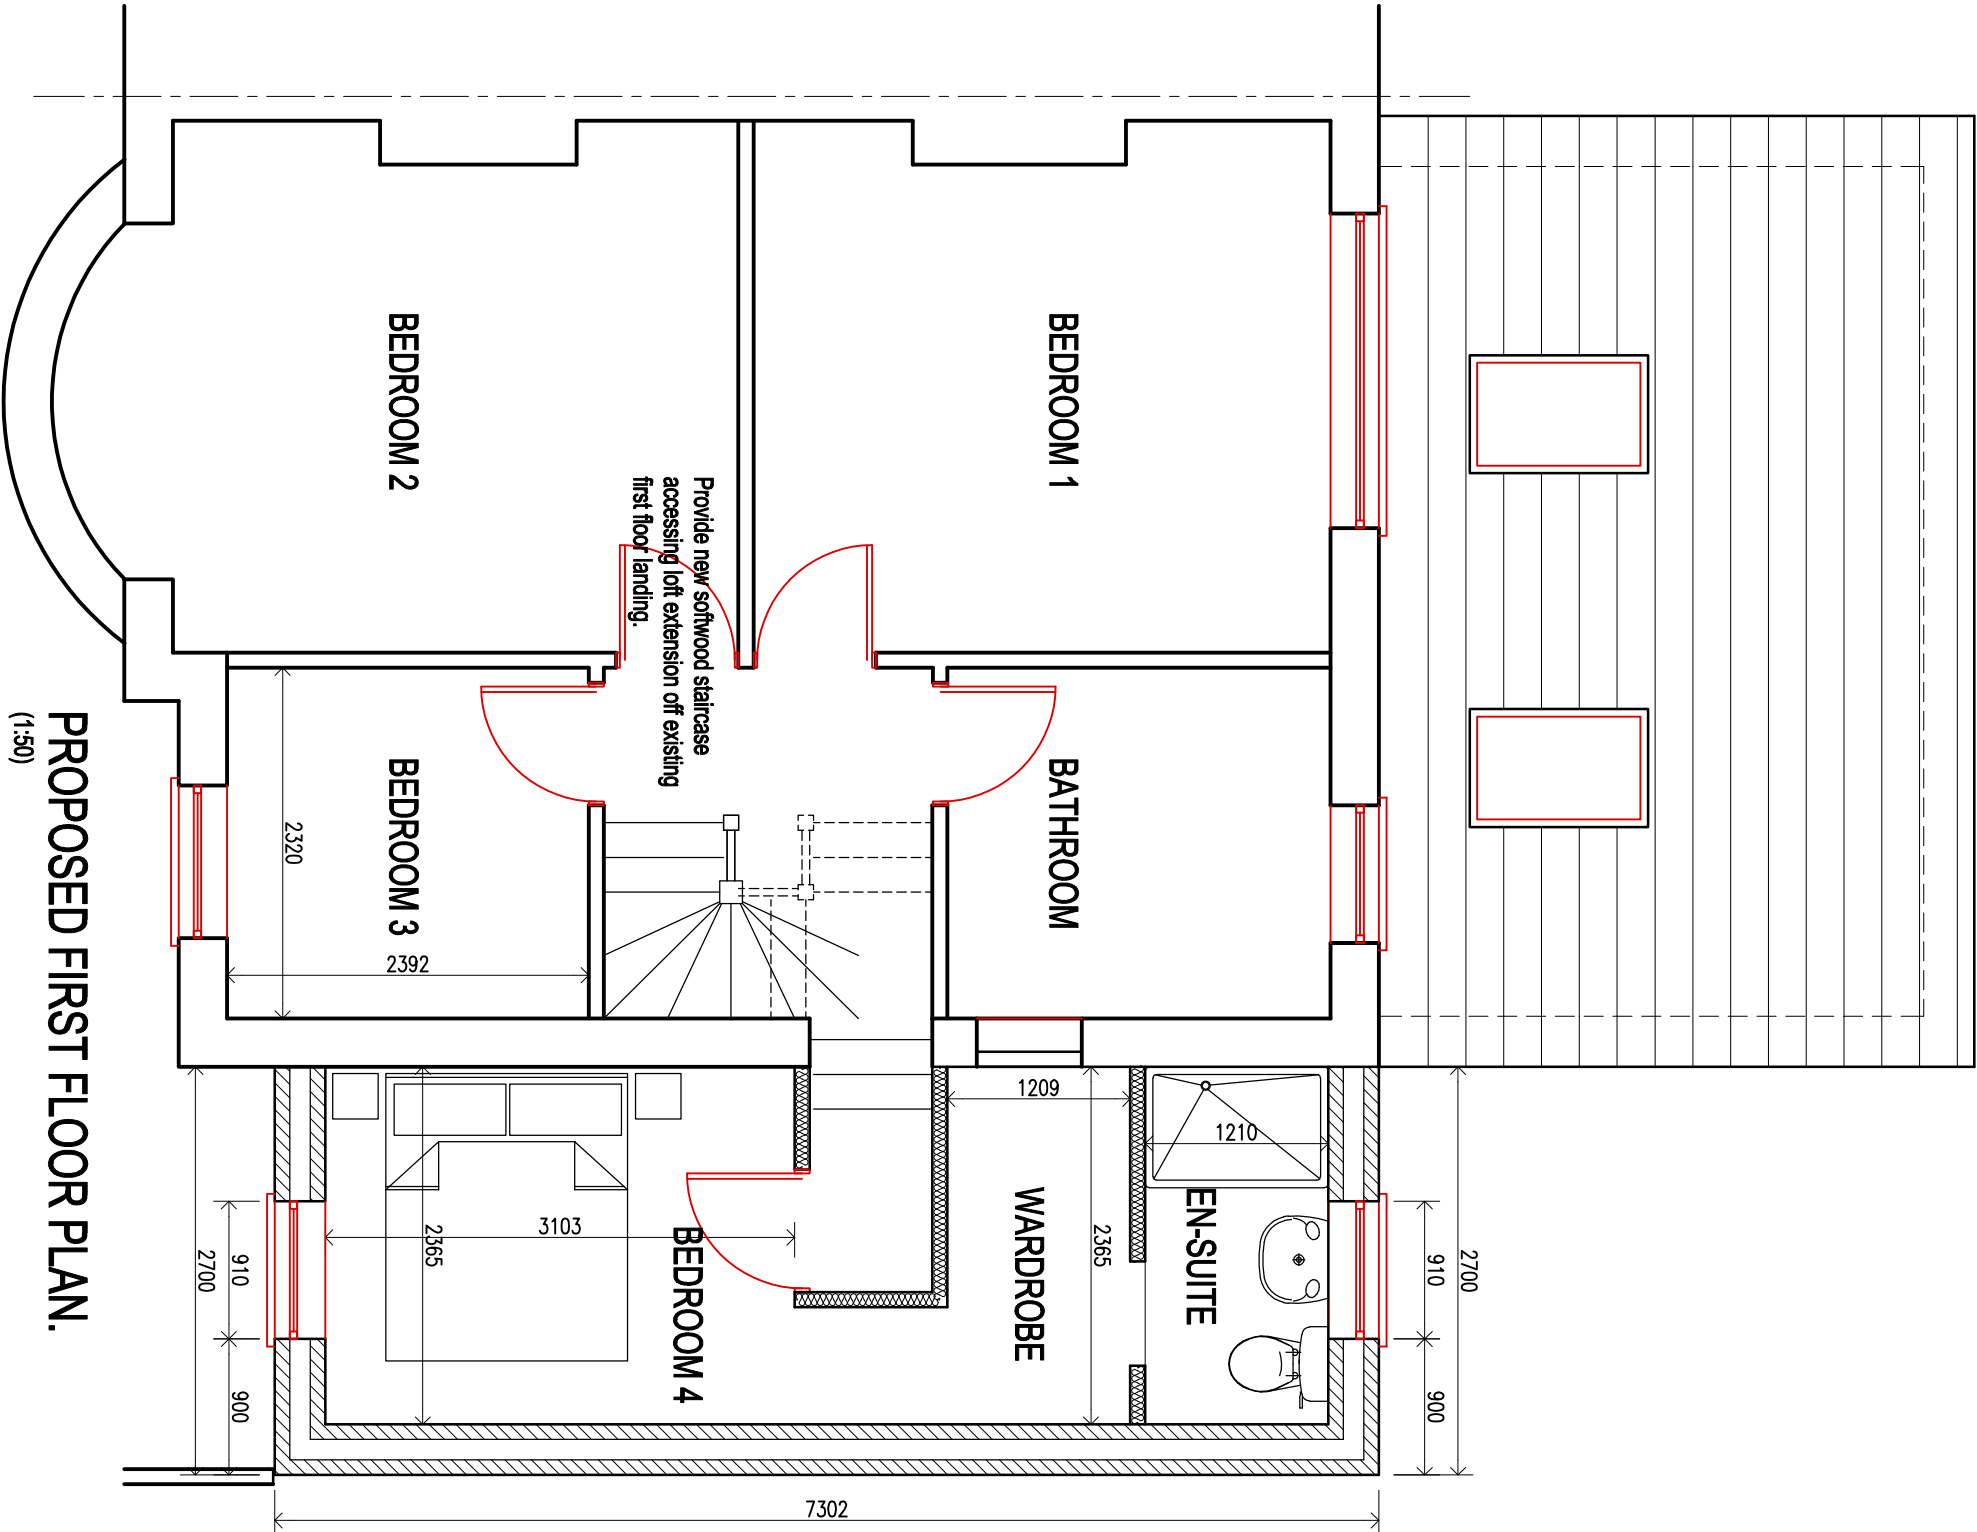

PROPOSED FIRST FLOOR PLAN.
(1:50)

CLIENT		
MR & MRS COLIN NOON		
job title	PROPOSED SINGLE STOREY REAR @ DOUBLE STOREY SIDE & LOFT CONVERSION @ 169, MARGAM ROAD. PORT TLABOT SA13 2AB	
drawing title	PROPOSED FIRST FLOOR PLAN.	
job No:	drawing No:	scales:
21.39	05	1:50 @A3