


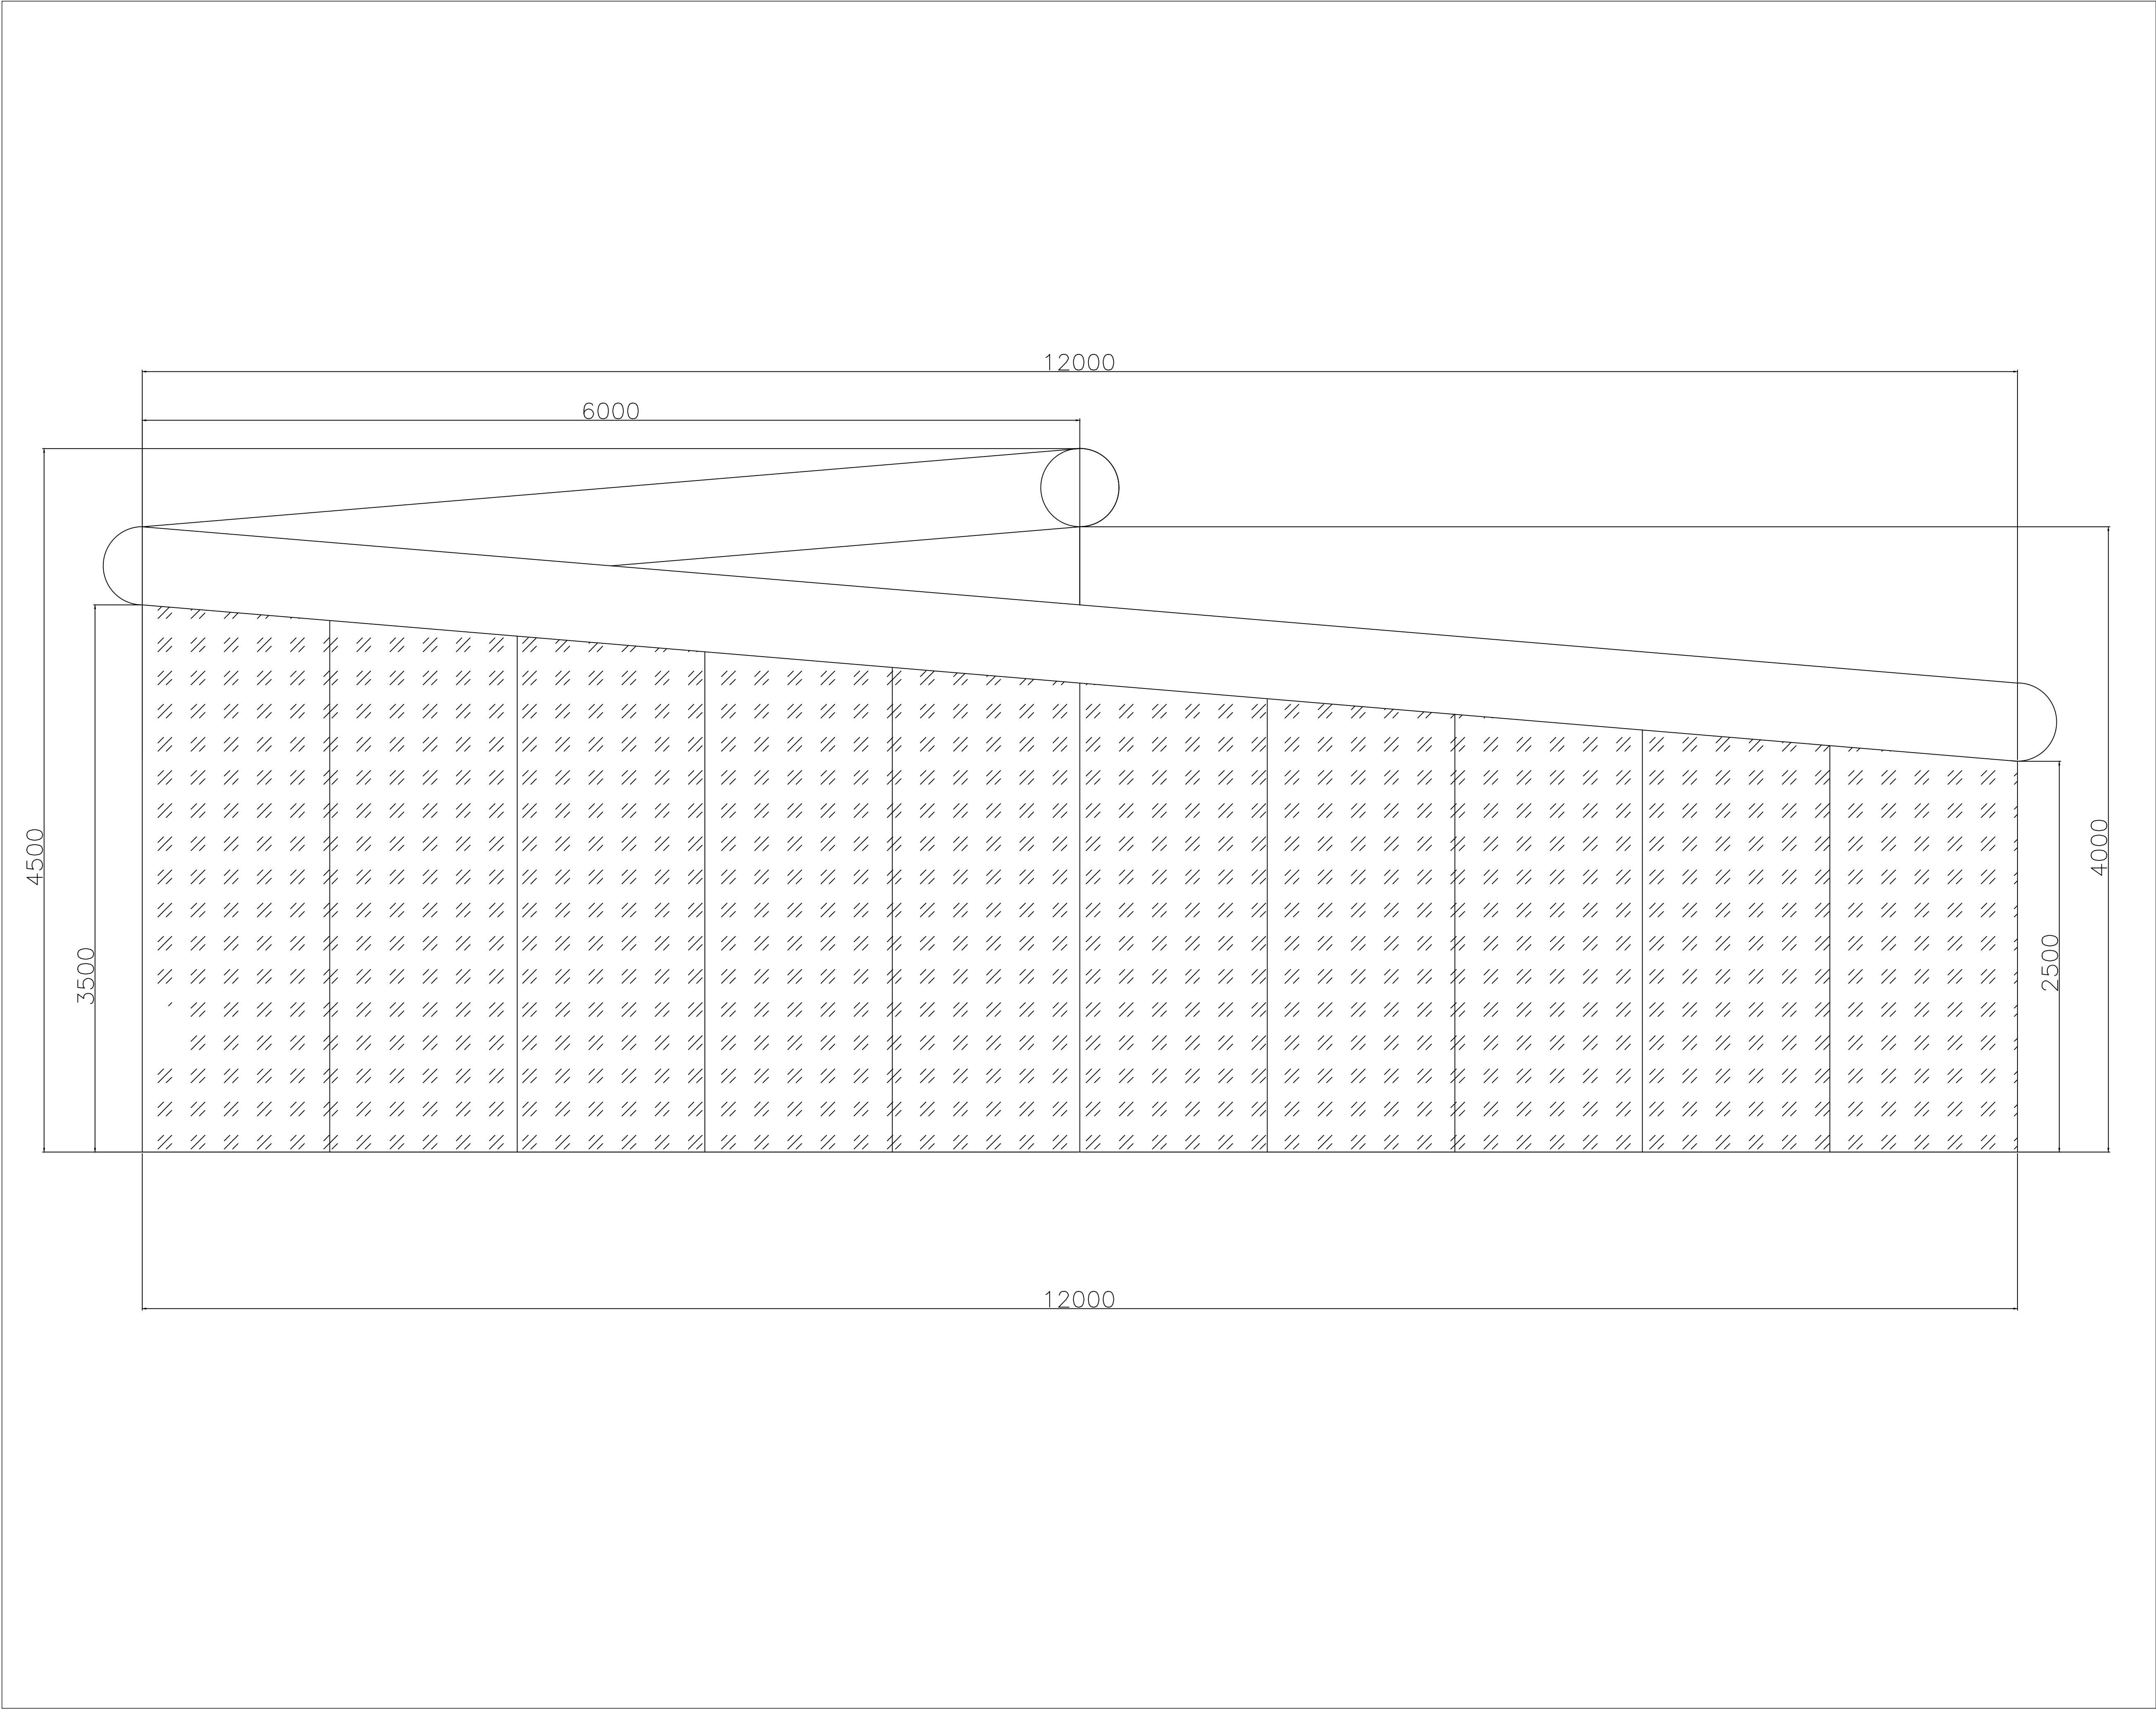

NOTES

REV	DATE		BY	CHKD
-----	------	--	----	------

CLIENT
Mark Davies

PROJECT
Lletyr Gof Garden Room

TITLE
Front Elevation

GENERAL NOTES
A- The scale shown on this drawing only applies to the correct paper size.
B- Do not scale from this drawing take figured dimensions only.
C- Any discrepancies to be reported to ateb consult.
D- Drawings in PDF format are not to scale and are for reference only.

DATE 05/05/2021	PRODUCED BY B.D
SCALE 1:20	CHECKED
PAPER SIZE A1	APPROVED

ateb Consult
42 Gurnos Road
Ystalyfera
Swansea
SA9 2HY
Tel: 01639 849279
Fax: 01639 849984
E-mail: info@atebconsult.co.uk

JOB NUMBER 20/044	DRAWING NUMBER 1005	REVISION
----------------------	------------------------	----------