





SITE PLAN
SCALE 1:200

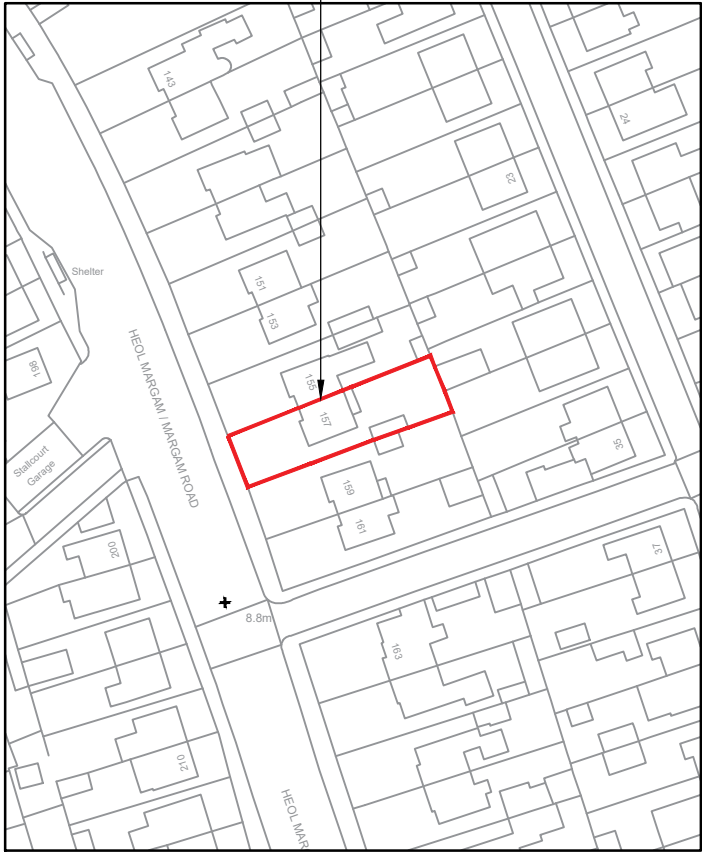

LOCATION PLAN
SCALE 1:1250

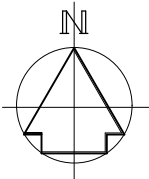

Job No:	21.17
Drawing No:	A03
Rev:	
scales: 1:200, 1:1250 @ A2	

No.	REVISION	by	date

No.	REVISION	by	date

NOTES

1 Do not scale from this drawing

2 All dimensions to be checked on site

3 'As built' drawings are prepared, in part, based upon information furnished by others. While this information is believed to be reliable, James & Nicholas LLP assume no responsibility for the accuracy of 'As built' drawings or for any errors or omissions that may have been incorporated into them as a result of incorrect information provided to us by others. Those relying on an 'As built' drawing are advised to obtain independent verification of its accuracy.

STAGE

PRELIMINARY

CLIENT

MS. KATIE JOHN

james&nicholas

Grove House, Grove Place, Port Talbot SA13 1XA • Tel 01639 885431 • Fax 01639 891687

admin@jamesandnicholas.com • www.jamesandnicholas.com

James & Nicholas Limited Liability Partnership. Registered in the UK No. OC303071

Job title

EXTENSION AND REFURBISHMENT WORKS, AT 157 MARGAM ROAD, PORT TALBOT.

Drawing title

EXISTING LOCATION & SITE PLAN

drawn	J.O.H	31.03.21
checked	J.E.H	31.03.21
approved	J.E.H	31.03.21

Job No:	Drawing No:	Rev:
21.17	A03	
scales: 1:200, 1:1250 @ A2		

COPYRIGHT