




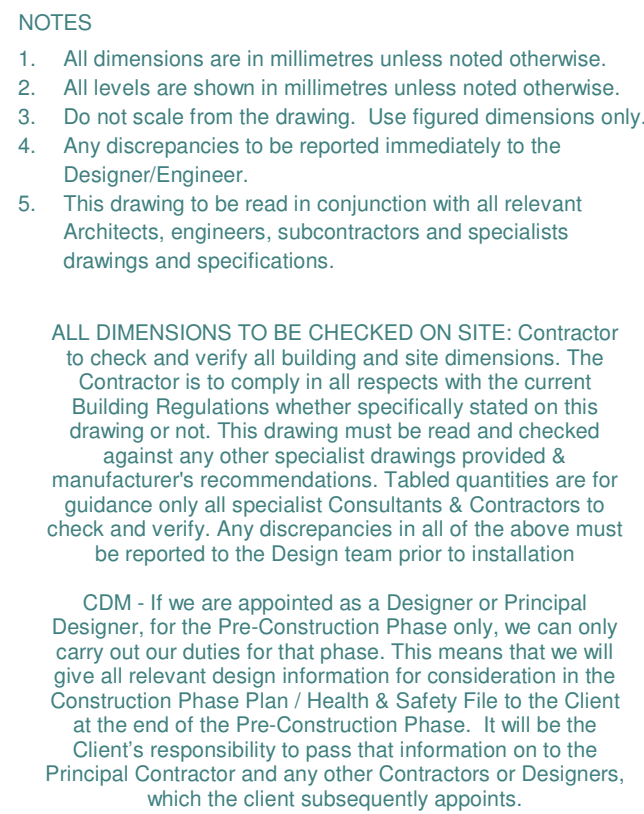

2 South Elevation
1 : 100

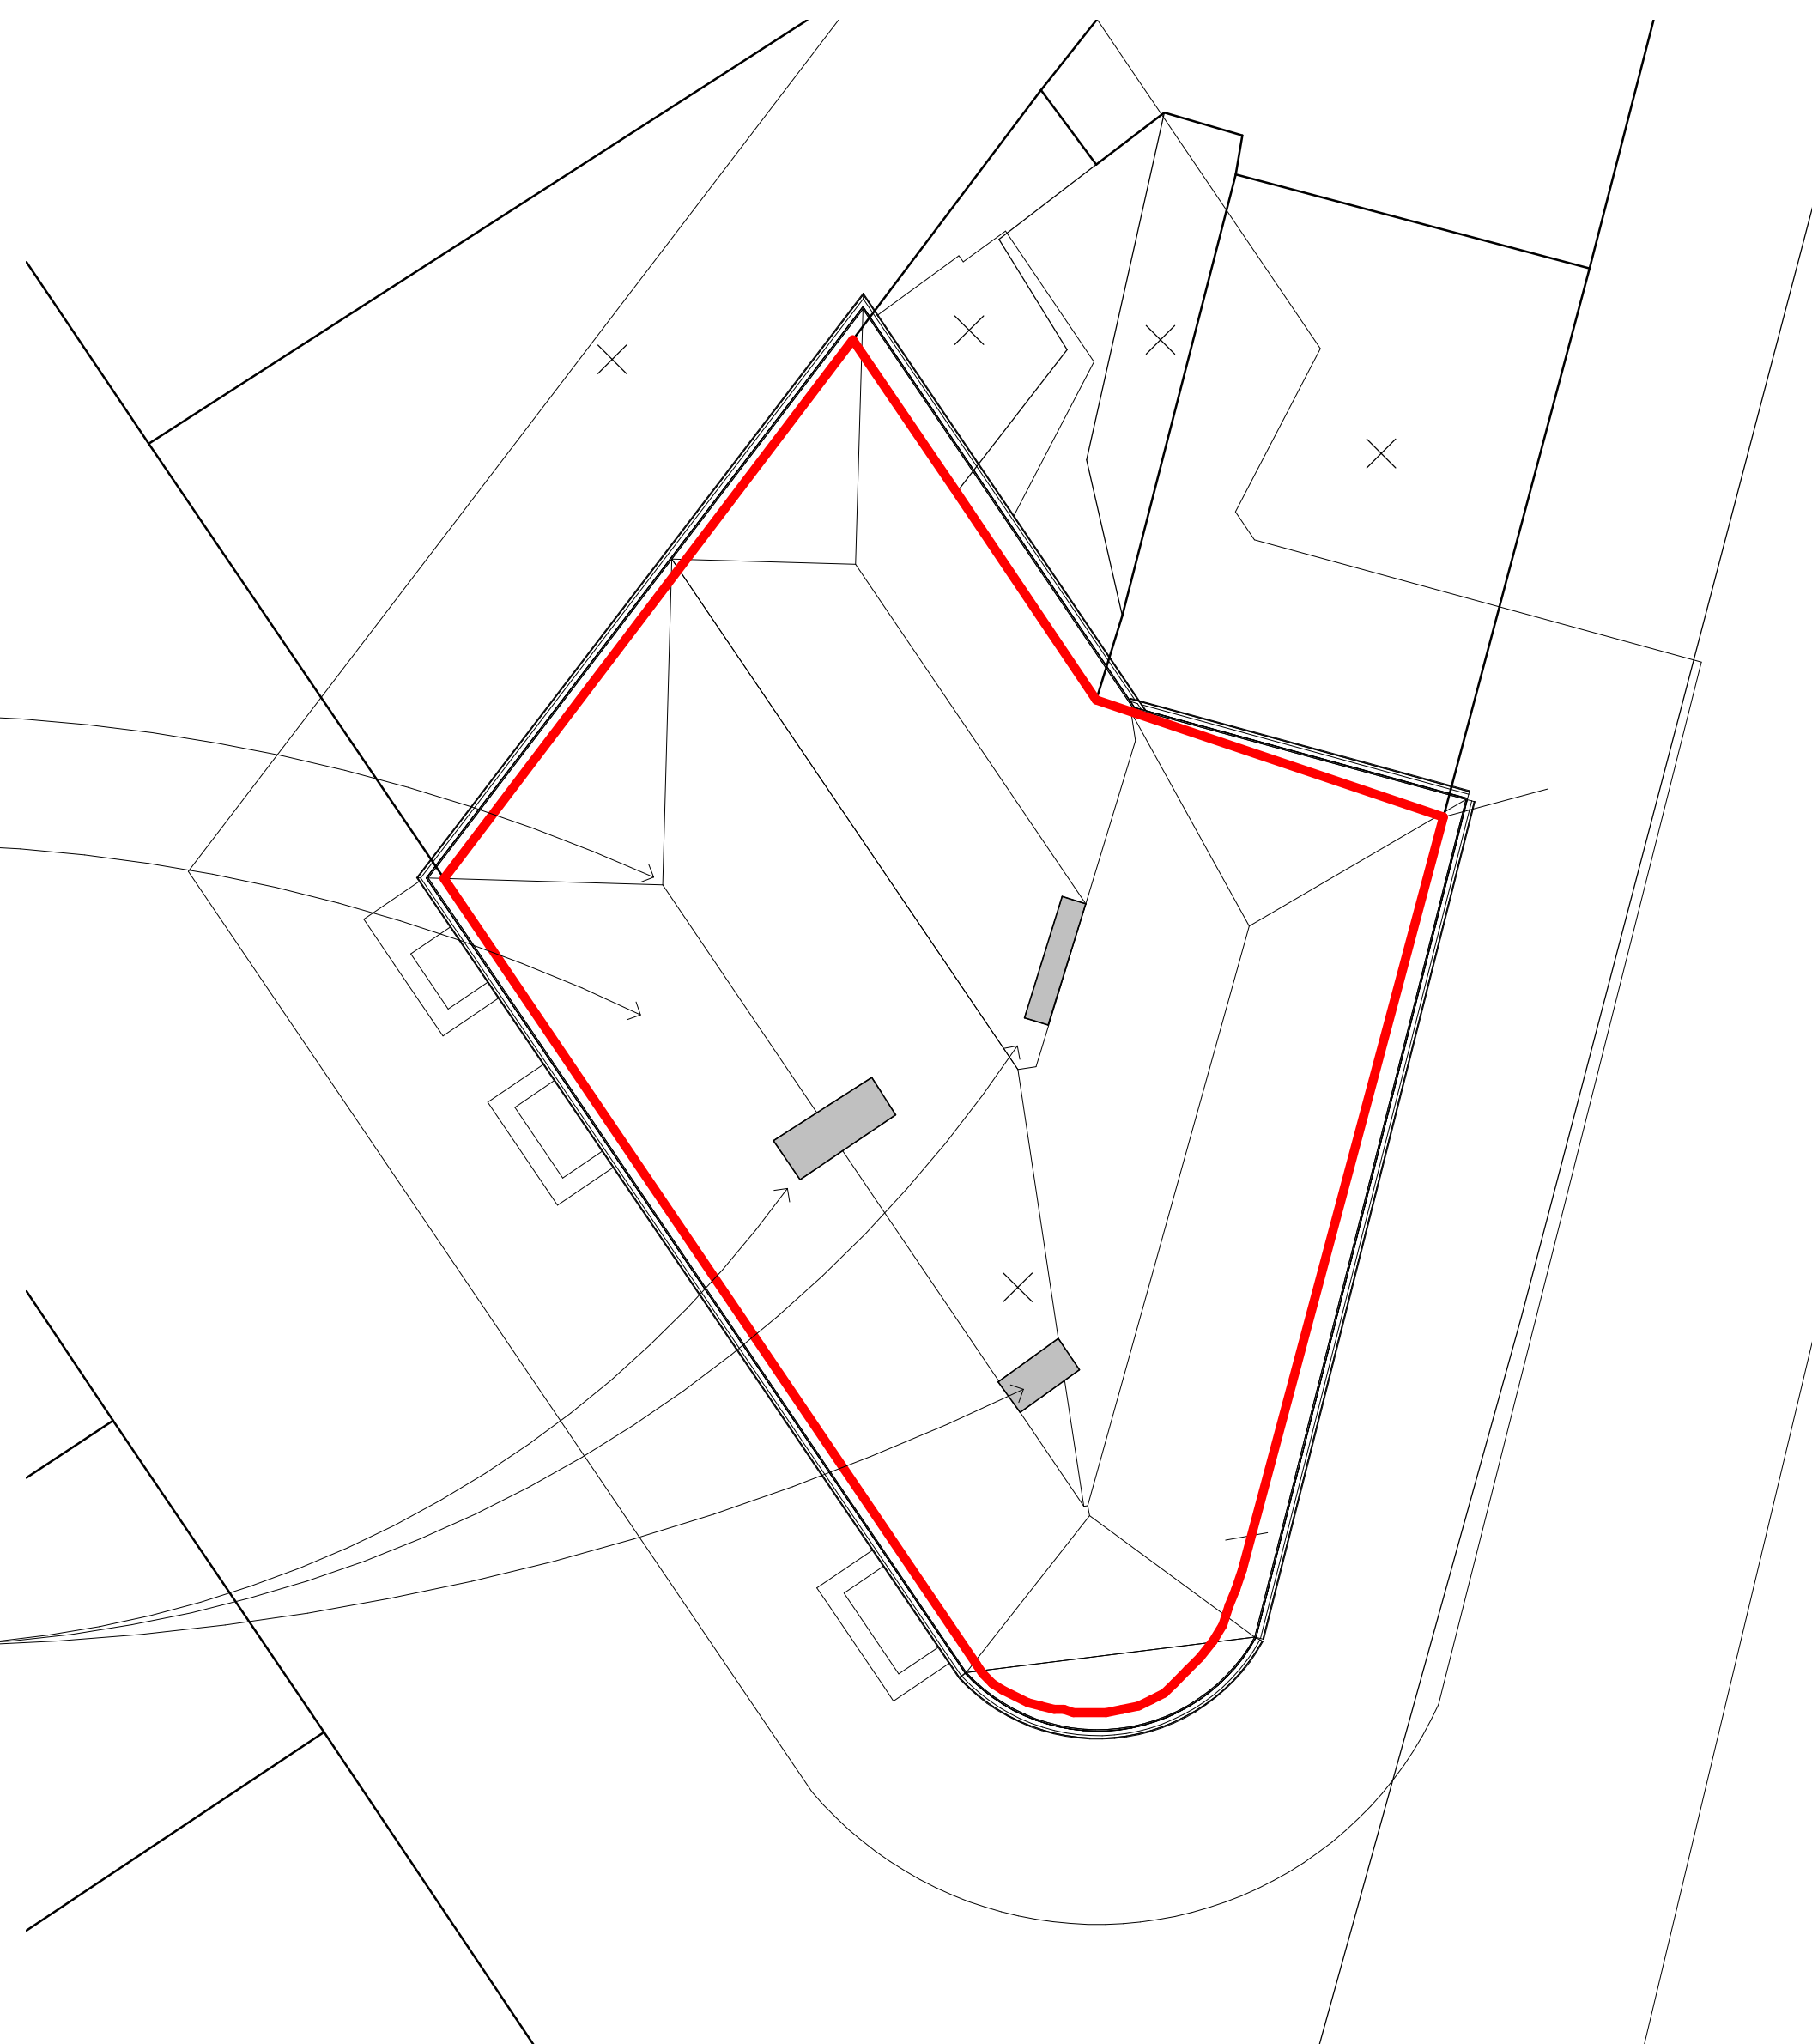

5 Site Plan
1 : 100

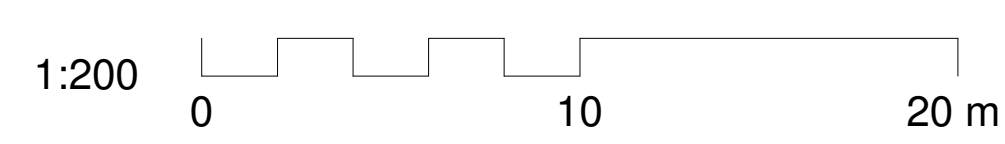

PLANNING ONLY

	B	ND	ND		Added annotation Window types amended. Masonry finish added. Elevations updated. Doors altered.
A	JSM	ND	ND	ND	
rev.	dwn	chld.	apprvd.	date	
Client					
Mr Richard Rees Former Canterbury Public house, 30 Orchard St, Neath SA11 1DU					
Project					
Internal Refurbishment of Retail Unit and Upper Floor Flats					
Title					
Existing Elevations & Site					
360AD Limited Architectural Design & Visualisation Consultancy First floor, 29 Bocam Park Pencroed Bridgend CF35 5LJ t: 01 65630397 email enquiries@360ad.co.uk web www.360ad.co.uk 					
date	drawn		checked	approved	
Mar 21	JSM		ND		
scale of A1			Project number		
1 : 100			20-047		
status	System Number			drg. no.	rev.
Planning	20-047-b			A102	E