



Superseded

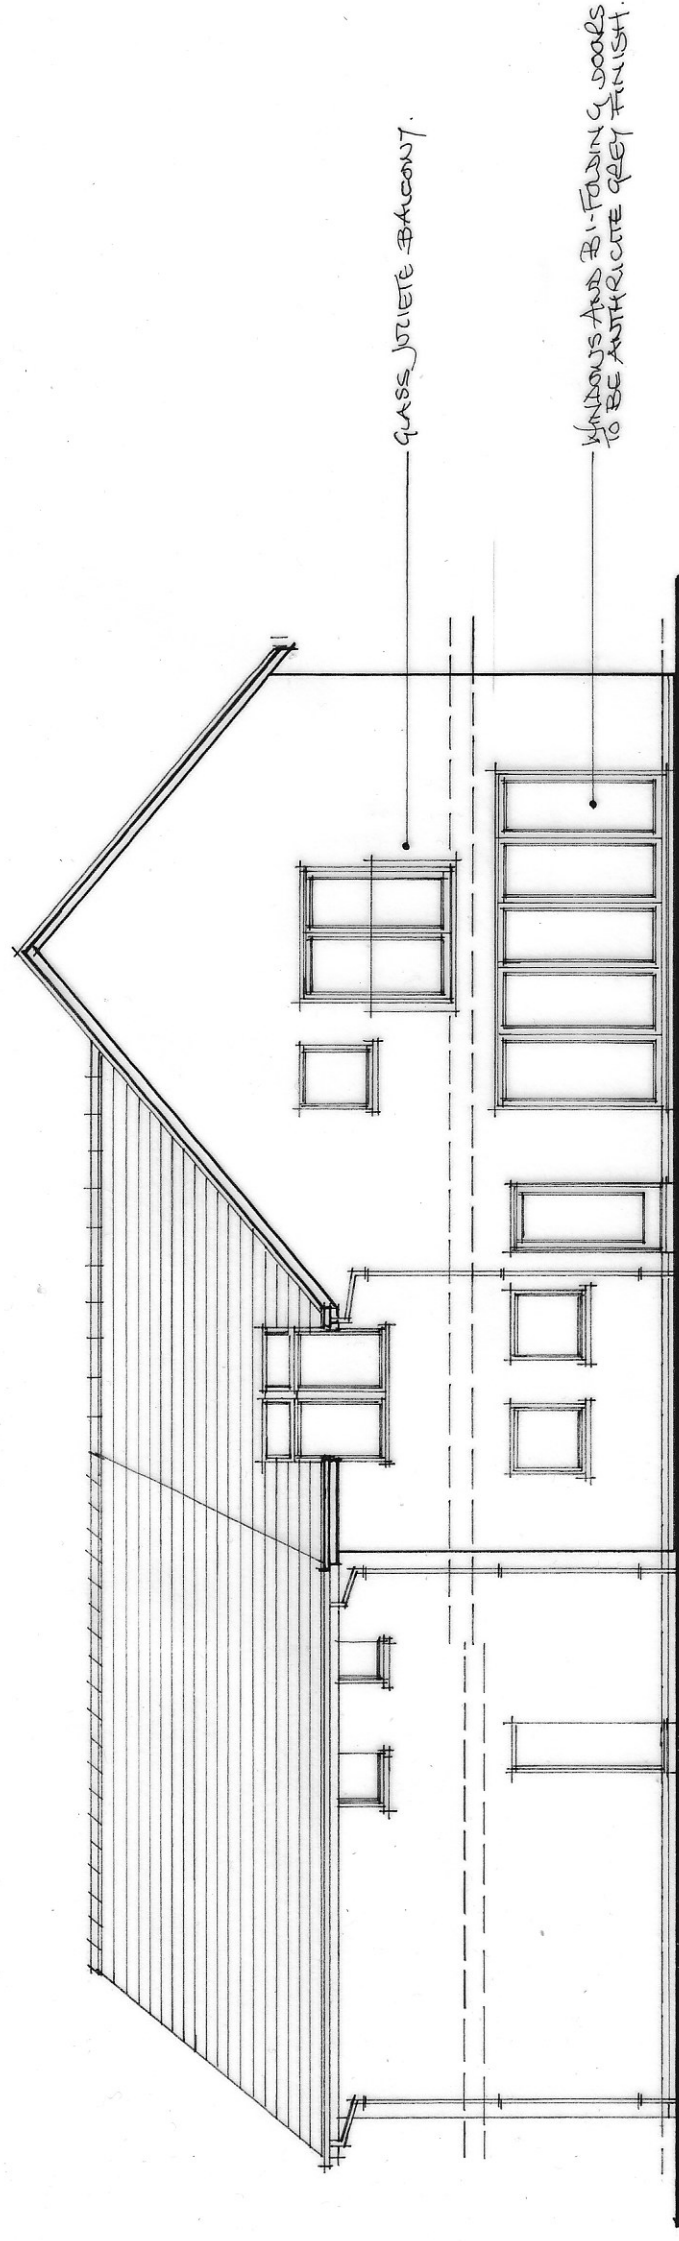

NORTH WEST ELEVATION

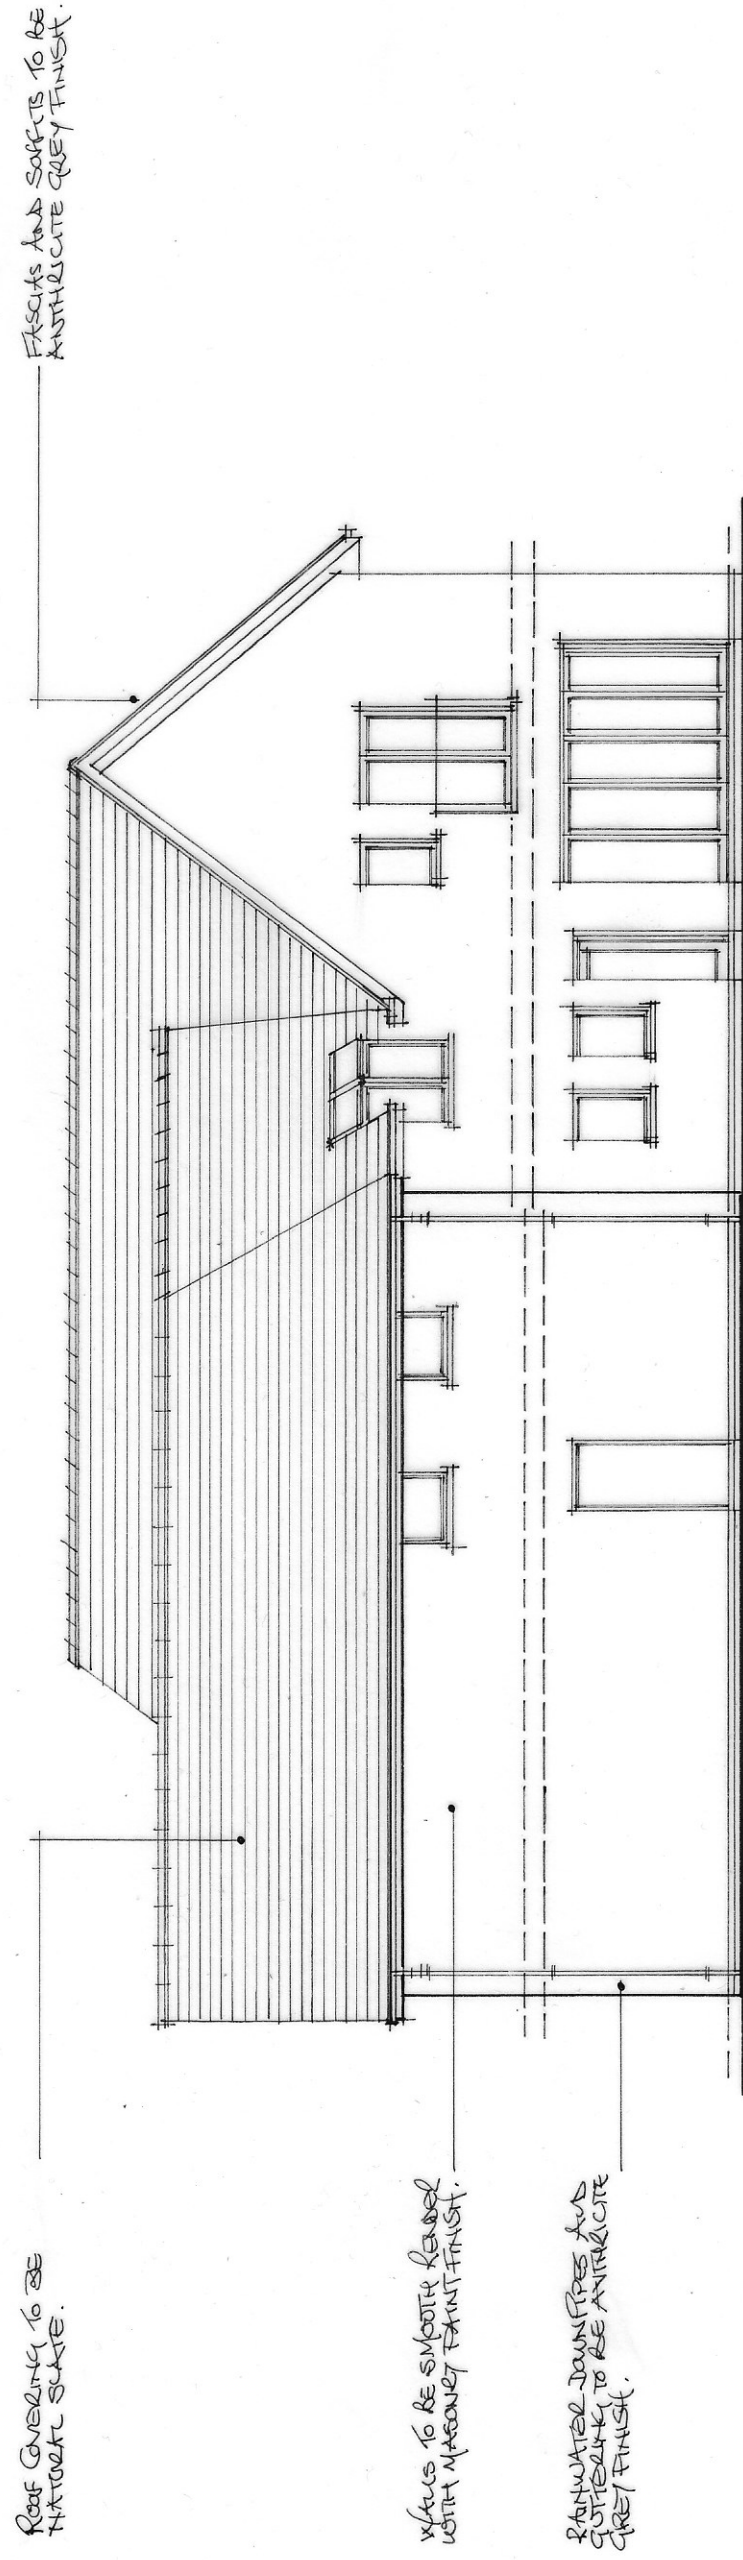

NORTH EAST ELEVATION

mjs designs (cymru) ltd
architectural design - project management
07530 134442

NOTES:



All dimensions must be checked on site and not scaled from this drawing.

Client

Mr & Mrs Peter Rees

Job Title

Plot, Cae Rhys Ddu, Cymla, Neath, SA11 1JB

Scale

1:100 @ A3

Drawn by

Drawing Title

Drawing Title
ELEVATION SHEET 2

Drg No.

212203.04