


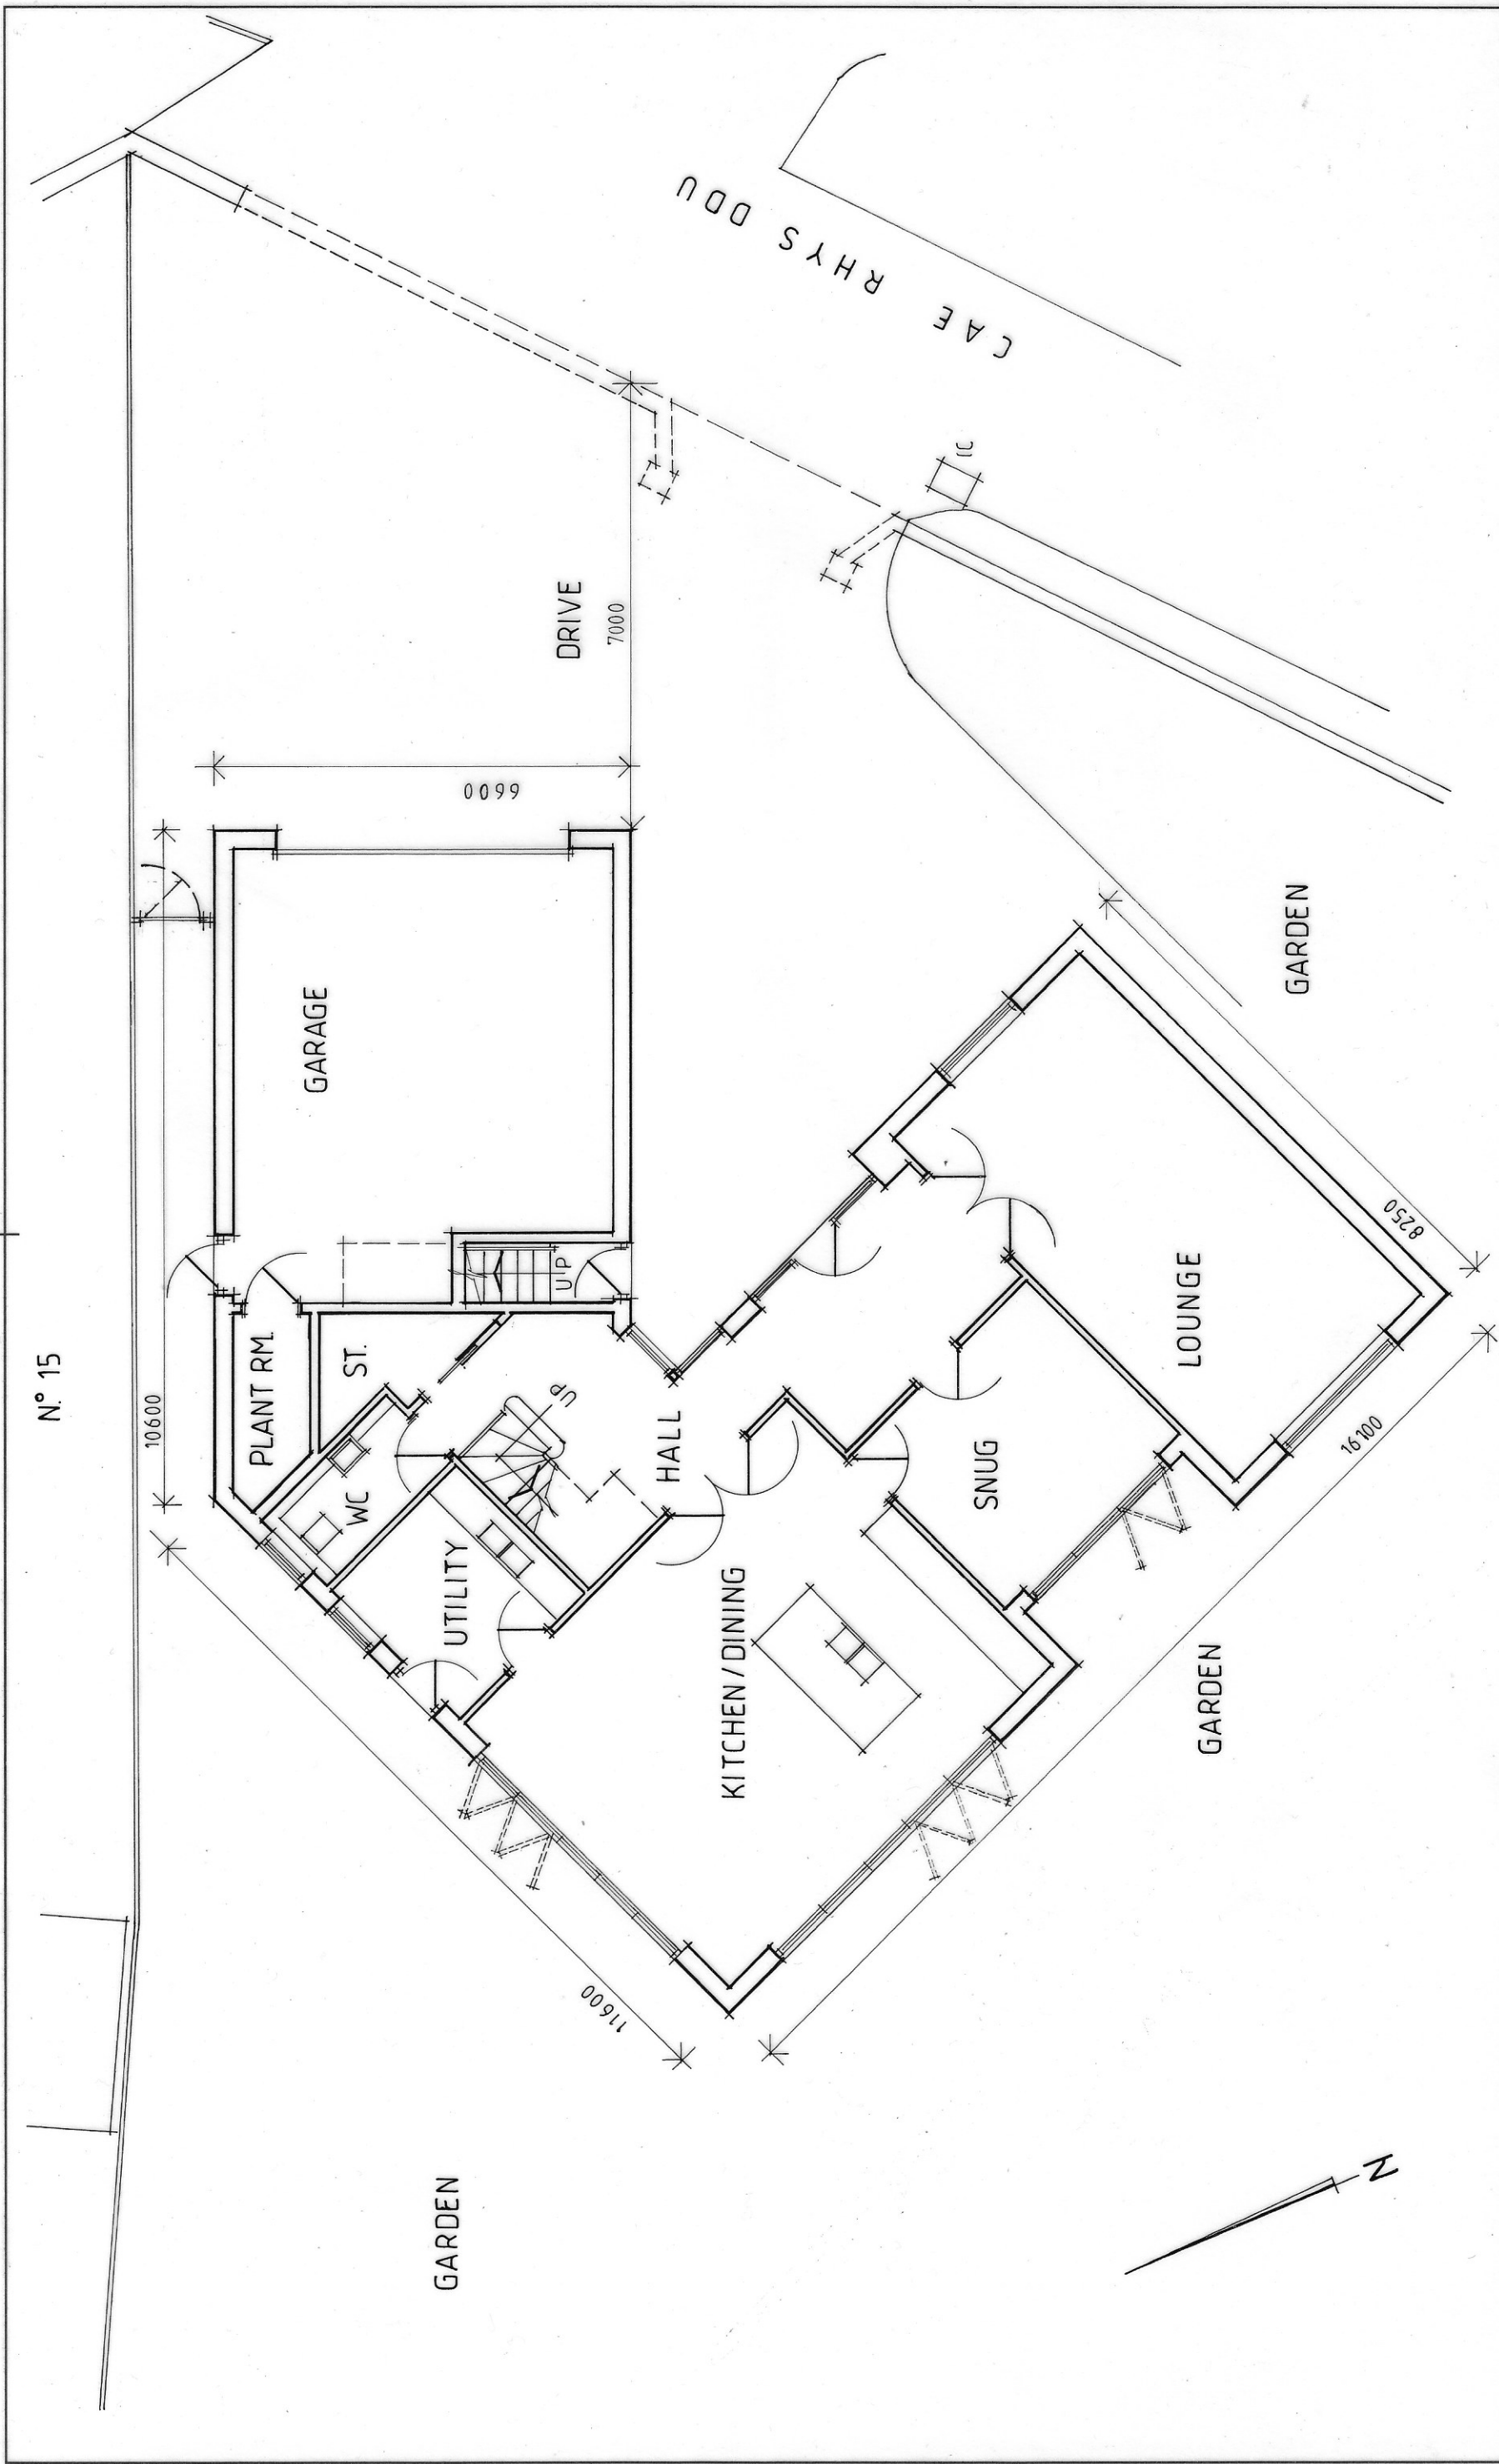

mjs designs (cymru) ltd architectural design - project management 07530 134442		NOTES: 0m 1m 2m 3m 4m 5m 6m All dimensions must be checked on site and not scaled from this drawing.		Client Mr & Mrs Peter Rees Job Title Plot, Cae Rhys Ddu, Cmla, Neath, SA11 1JB		Scale 1:100@A3	Drawing Title GROUND FLOOR PLAN
A PRODUCT OF THE UNO RANGE - ARCHITECT CAT. No. 7313		Date 04.2021		Drawn by		Drg No. 212203.01	
						Rev	