


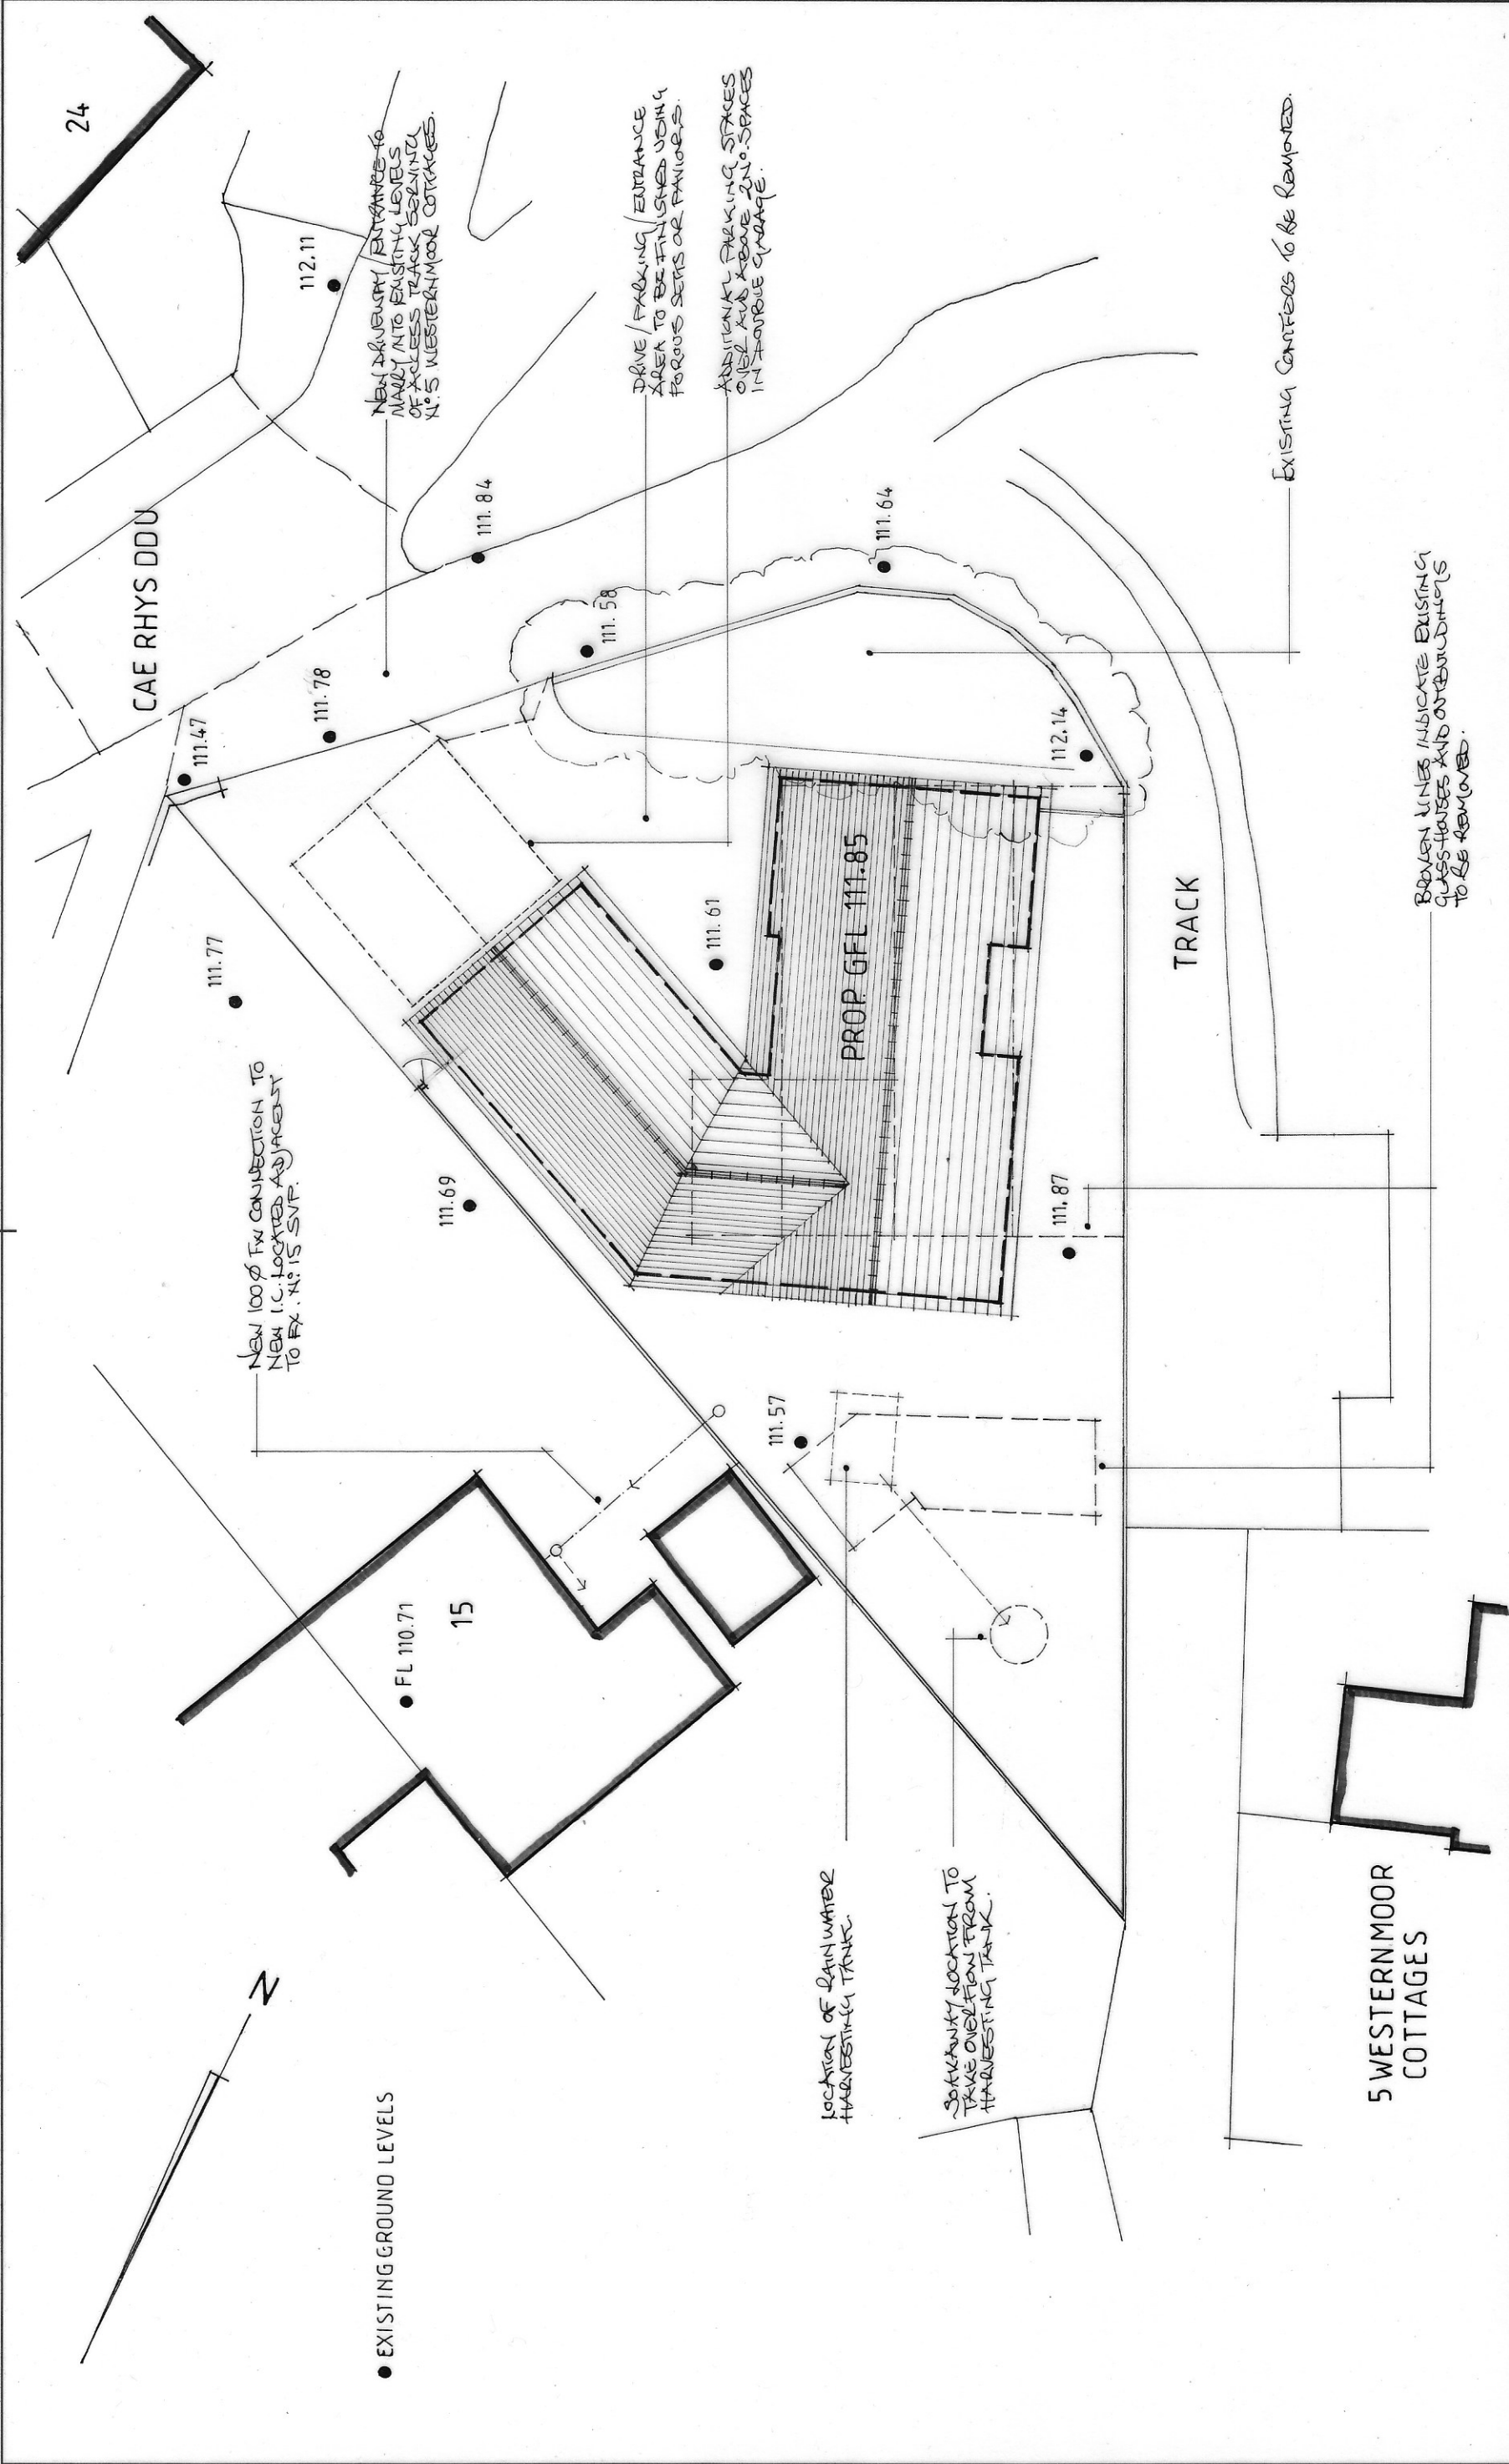

mjs designs (cymru) ltd architectural design - project management 07530 134442	Client Mr & Mrs Peter Rees Job Title Plot, Cae Rhys Ddu, Cimla, Neath, SA11 1JB	Scale 1:200@A3 Drawn by Date 04. 2021	Drawing Title SITE PLAN	
			Drg No. 212203.05	Rev