


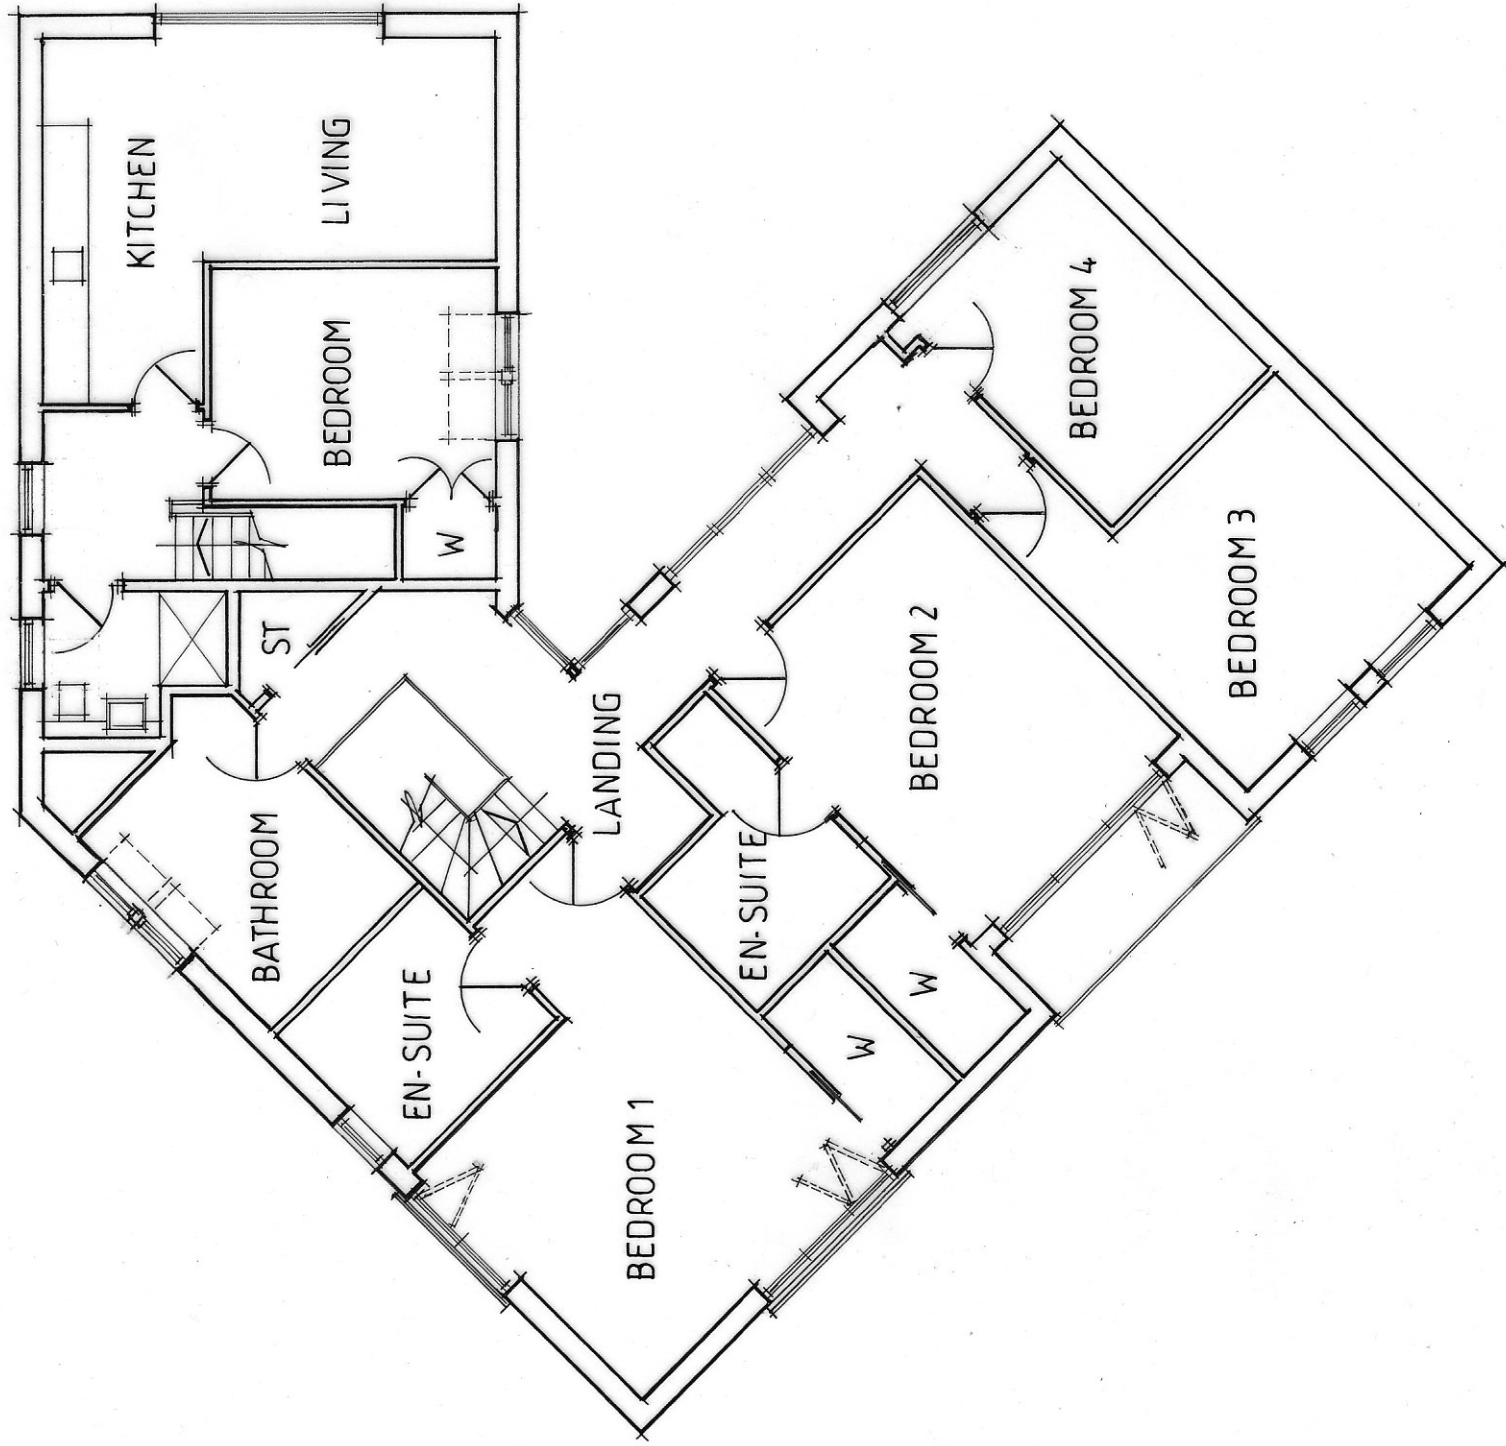

mjs designs(cymru)ltd
architectural design-project management
07530 134442

NOTES:
0m 1m 2m 3m 4m 5m 6m
All dimensions must be checked on site and
not scaled from this drawing.

Client
Mr & Mrs Peter Rees
Job Title
Plot, Cae Rhys Ddu, Cmla, Neath, SA11 1JB

Scale
1:100@A3
Drawn by
Date 04. 2021

Drawing Title
FIRST FLOOR PLAN
Drg No.
212203.02
Rev