




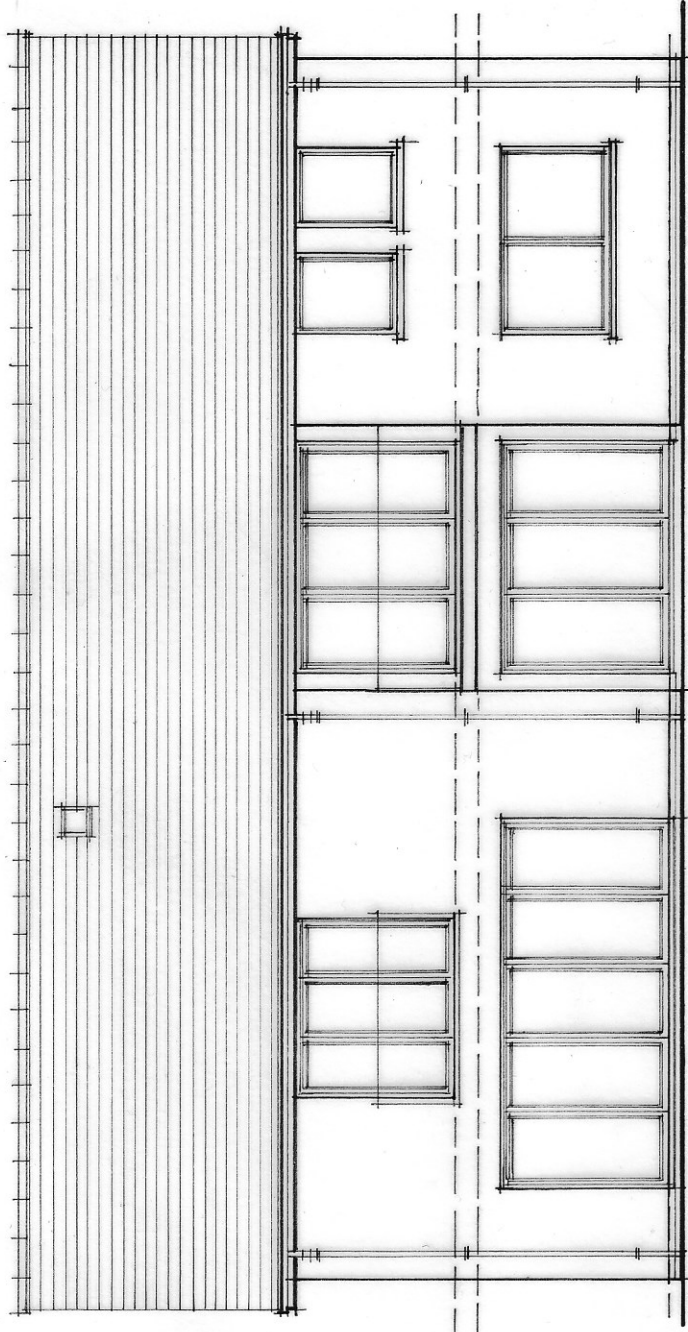


SOUTH WEST ELEVATION

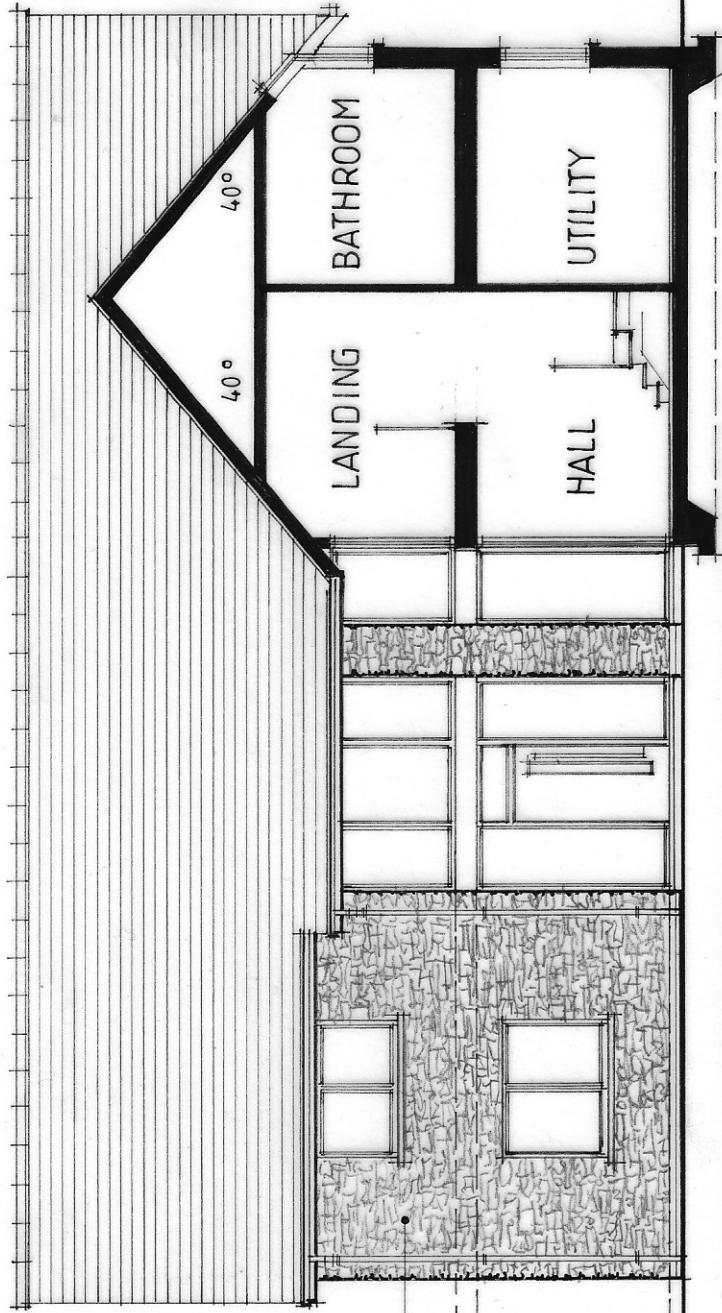

SECTIONAL NORTH EAST MAIN ENTRANCE ELEVATION

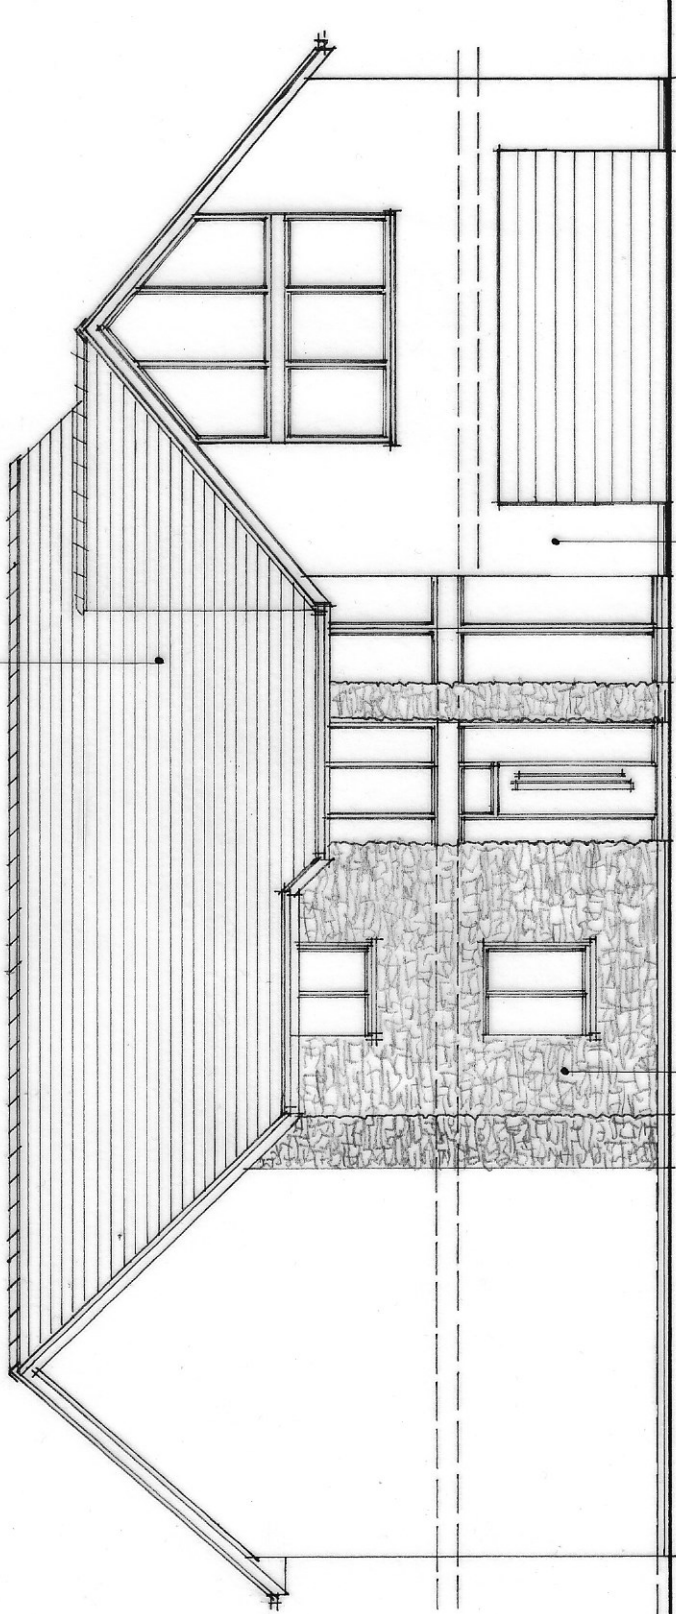

SOUTH EAST ELEVATION

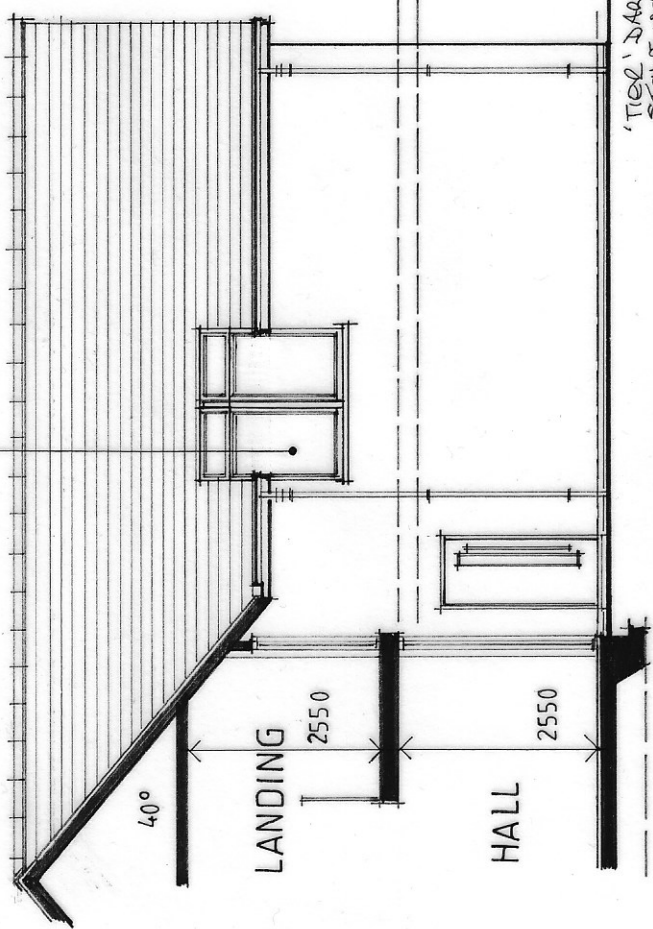

SECTIONAL SOUTH WEST ENTRANCE ELEVATION

mjs designs (cymru) ltd architectural design - project management 07530 13444 2		NOTES: 0m 1m 2m 3m 4m 5m 6m All dimensions must be checked on site and not scaled from this drawing.		Client Mr & Mrs Peter Rees Job Title Plot, Cae Rhys Ddu, Cmla, Neath, SA11 1JB		Scale 1:100 @ A3 Drawn by Date 04. 2021		Drawing Title ELEVATION SHEET 1 Drg No. 212203.03 Rev	
---	--	--	--	---	--	--	--	---	--