



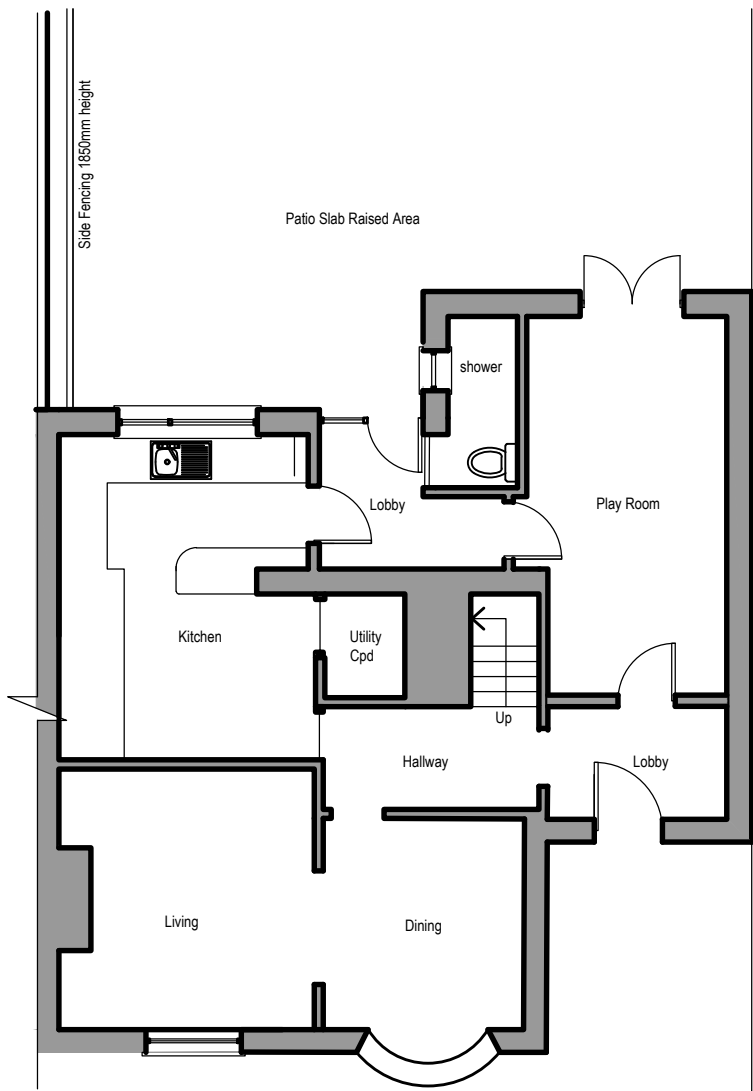


Existing Ground Floor Plan Scale 1:100

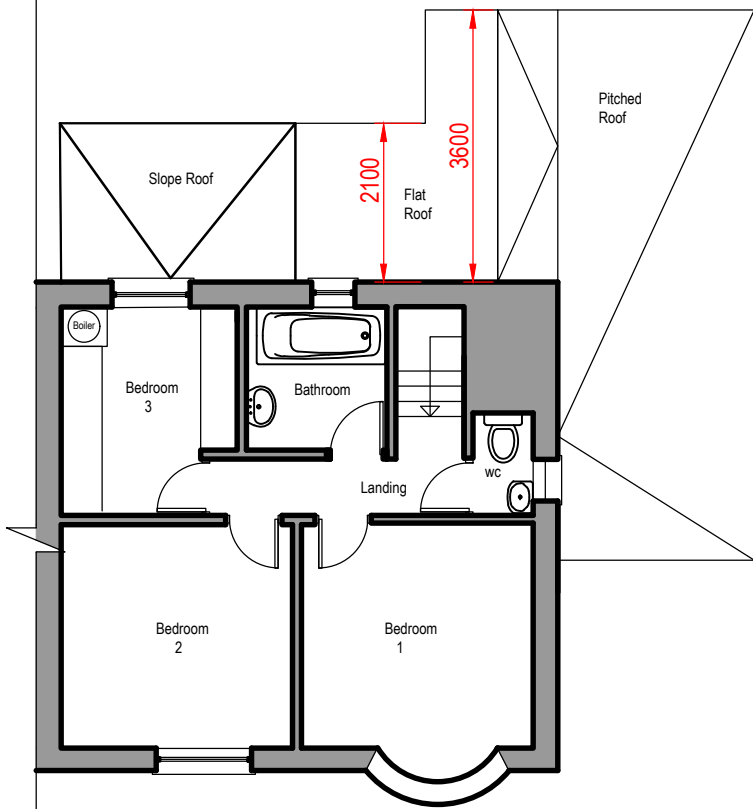


Existing First Floor Plan Scale 1:100



Existing Front Elevation Elevation Scale 1:100 @A3

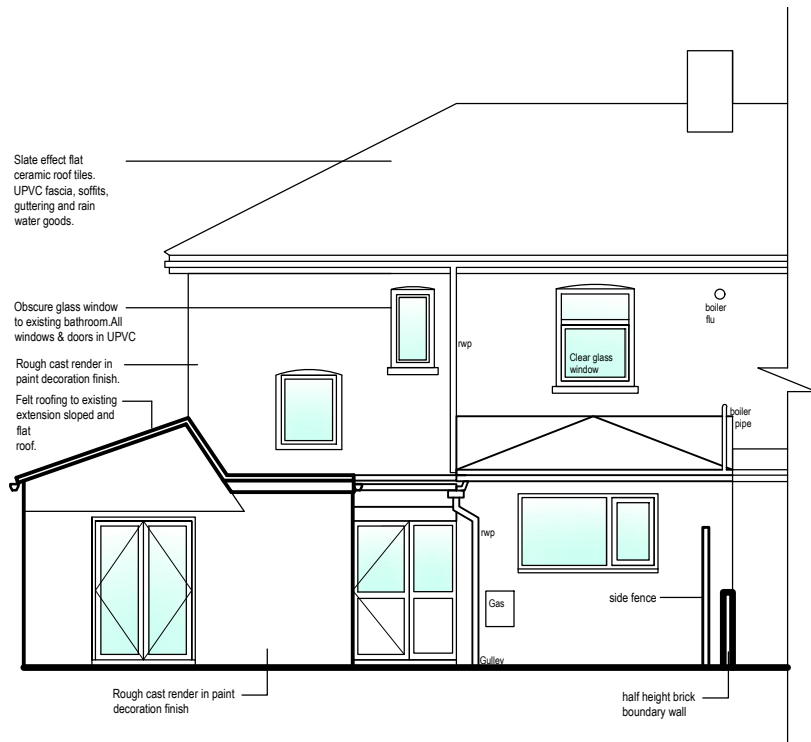

Existing Rear Elevation Scale 1:100 @A3

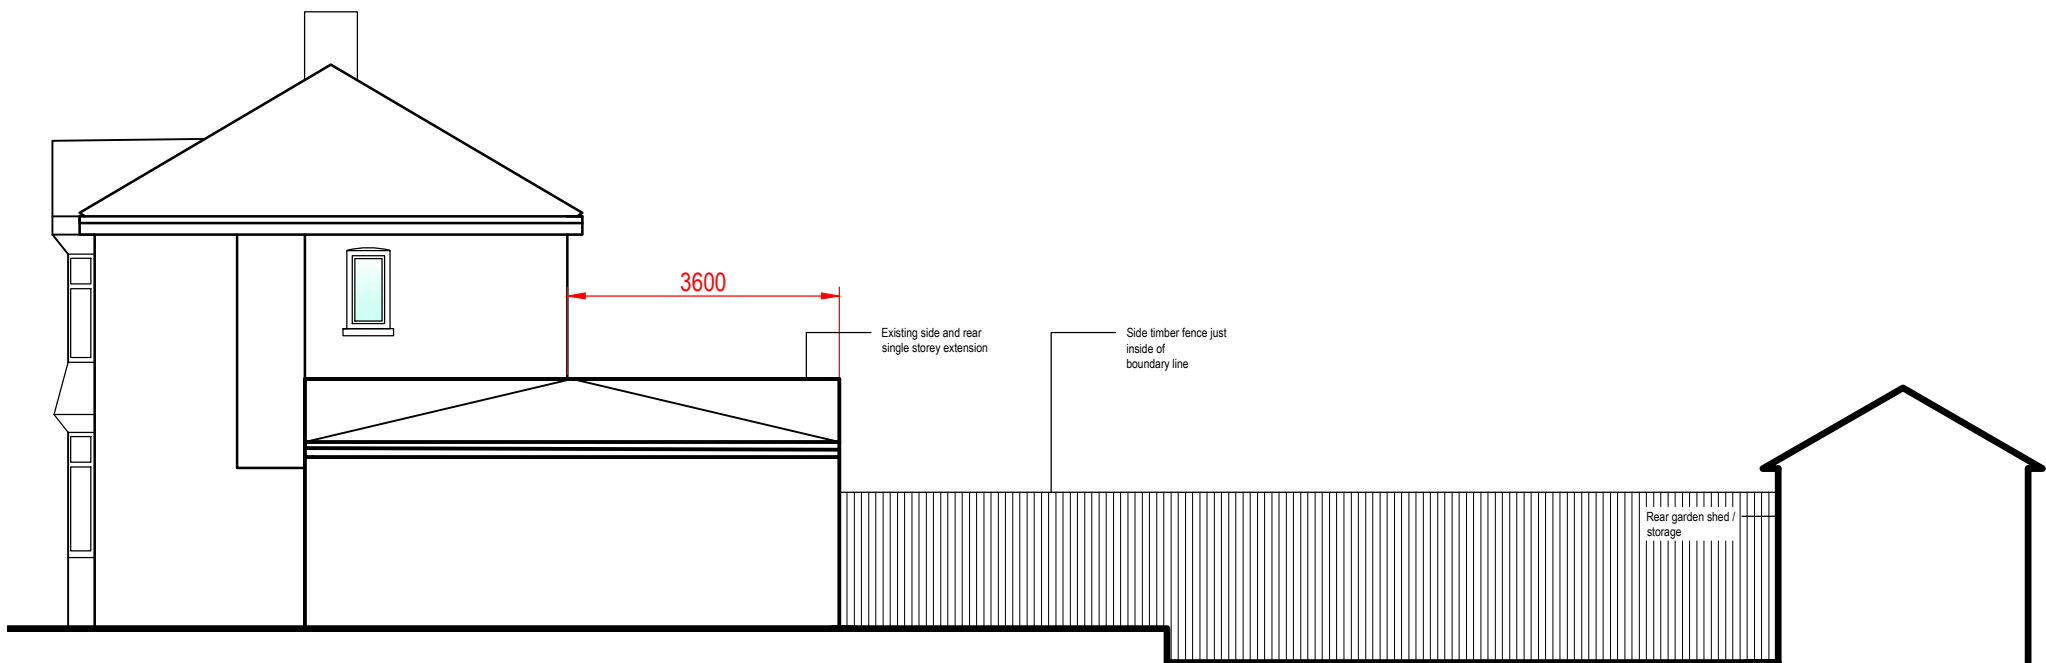

Existing RH Side Elevation Scale 1:100 @A3

NOTE:		SITE ADDRESS:		
The Contractor is to check and verify all building and site dimensions, levels and sewer invert levels at connection points before work starts.		3 Graig Parc		
		Longford		
		SA10 7HB		
		DRAWING TITLE:		
This drawing must be read with and checked against any structural or other specialist drawings provided.		Existing Plans & Elevations		
		PLANNING		
		Rev.	By	Date
The Contractor is to comply in all respects with the current Building Regulations whether or not specifically stated on these drawings.		DESIGN VISION 5		
		Contact: Angharad Randall		
		Email: Design_Vision_5@hotmail.com		
		Tel No: 07853 169 142		
This drawing is not intended to show details of foundation or ground conditions. Each area of ground relied upon to support the structure depicted must be investigated by the Contractor and suitable methods of foundation be provided.		Arch/Designer	SYSTEM PROJECT NUMBER:	DRWG NO: REVISION
		AR	17 - 2021	02 -
		DRAWN BY:	SCALE:	DATE:
		AR	A3 @ 1:100	08/05/2021