



Superseded

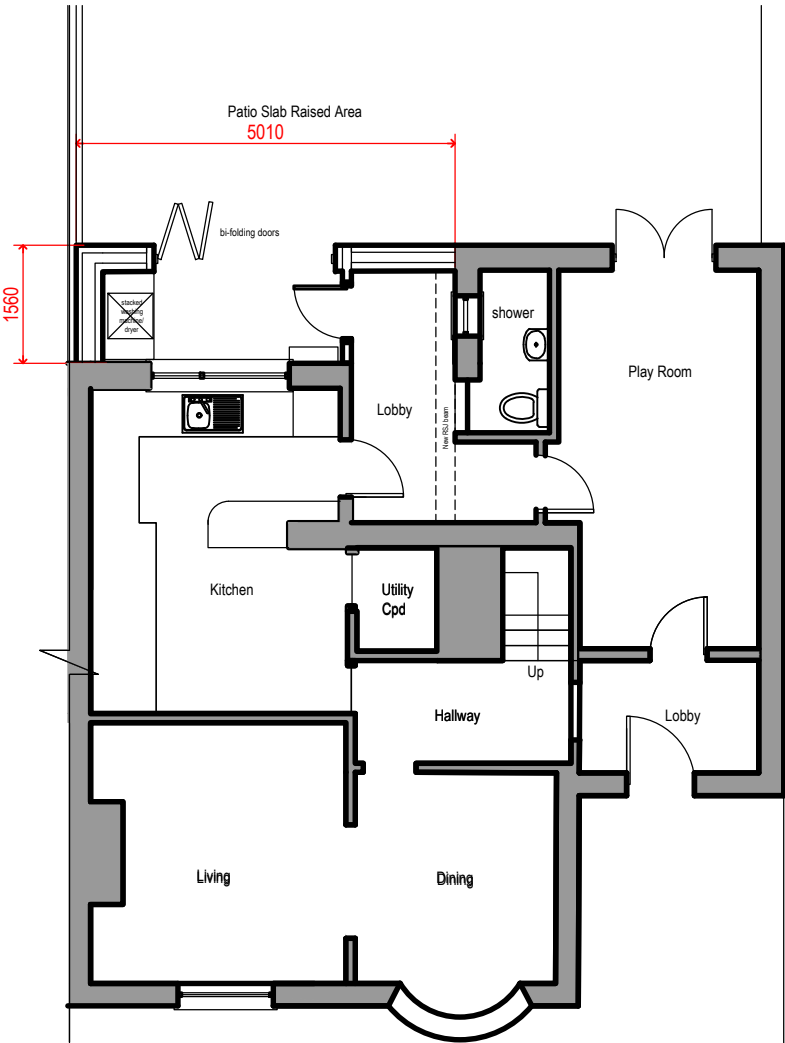


Proposed Ground Floor Plan Scale 1:100

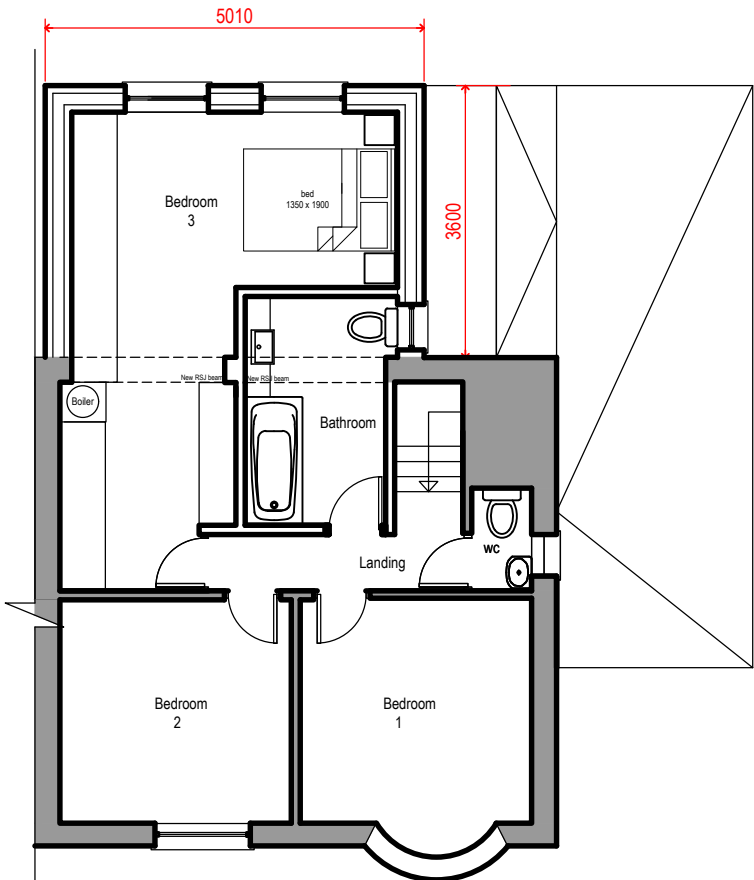


Proposed First Floor Plan Scale 1:100



Existing Front Elevation Scale 1:100 @A3

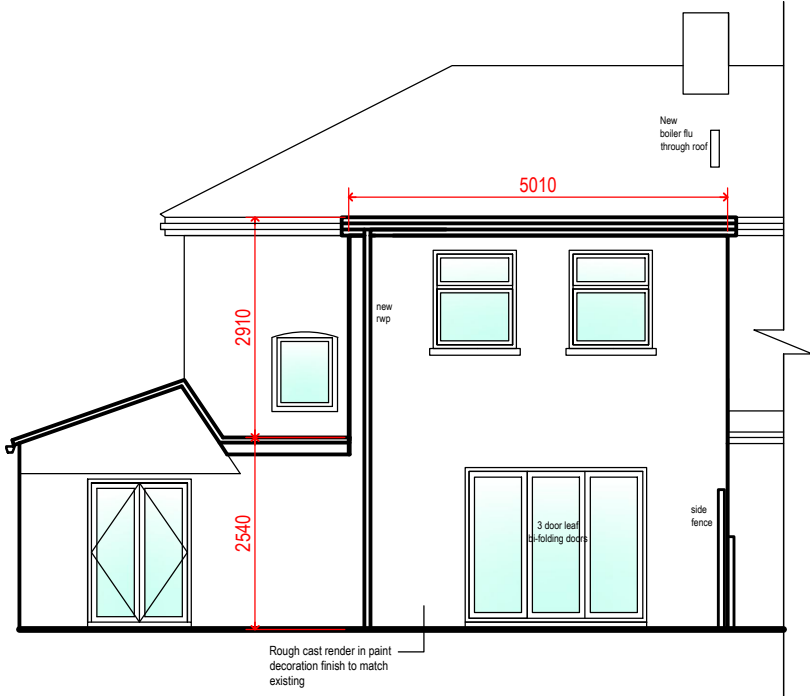

Proposed Rear Elevation Scale 1:100 @A3

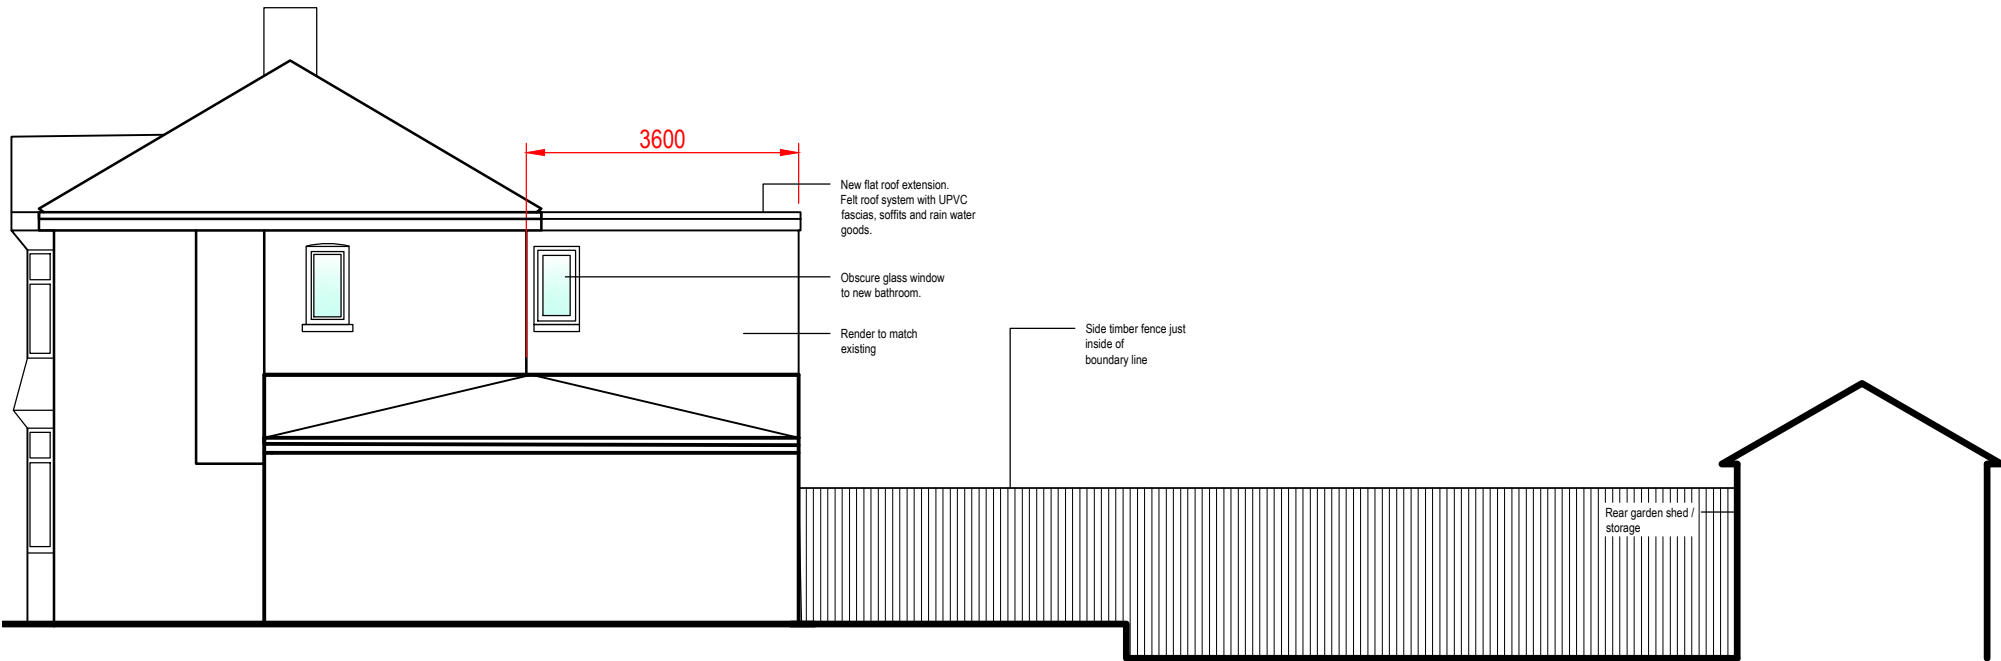

Proposed RH Side Elevation Scale 1:100 @A3

NOTE:		SITE ADDRESS:	
The Contractor is to check and verify all building and site dimensions, levels and sewer invert levels at connection points before work starts. This drawing must be read with and checked against any structural or other specialist drawings provided. The Contractor is to comply in all respects with the current Building Regulations whether or not specifically stated on these drawings. This drawing is not intended to show details of foundation or ground conditions. Each area of ground relied upon to support the structure depicted must be investigated by the Contractor and suitable methods of foundation be provided.		3 Graig Parc Longford SA10 7HB	
		DRAWING TITLE:	
		Proposed Plans & Elevations	
		PLANNING	
Rev.		By	Date
DESIGN VISION 5		DRAWN BY:	SCALE:
Contact: Angharad Randall Email: Design_Vision_5@hotmail.com Tel No: 07853 169 142		AR	A3 @ 1:100
		DATE:	08/05/2021
		Arch/Designer	SYSTEM PROJECT NUMBER:
		AR	17 - 2021
		DRWG NO:	REVISION
		04	-