

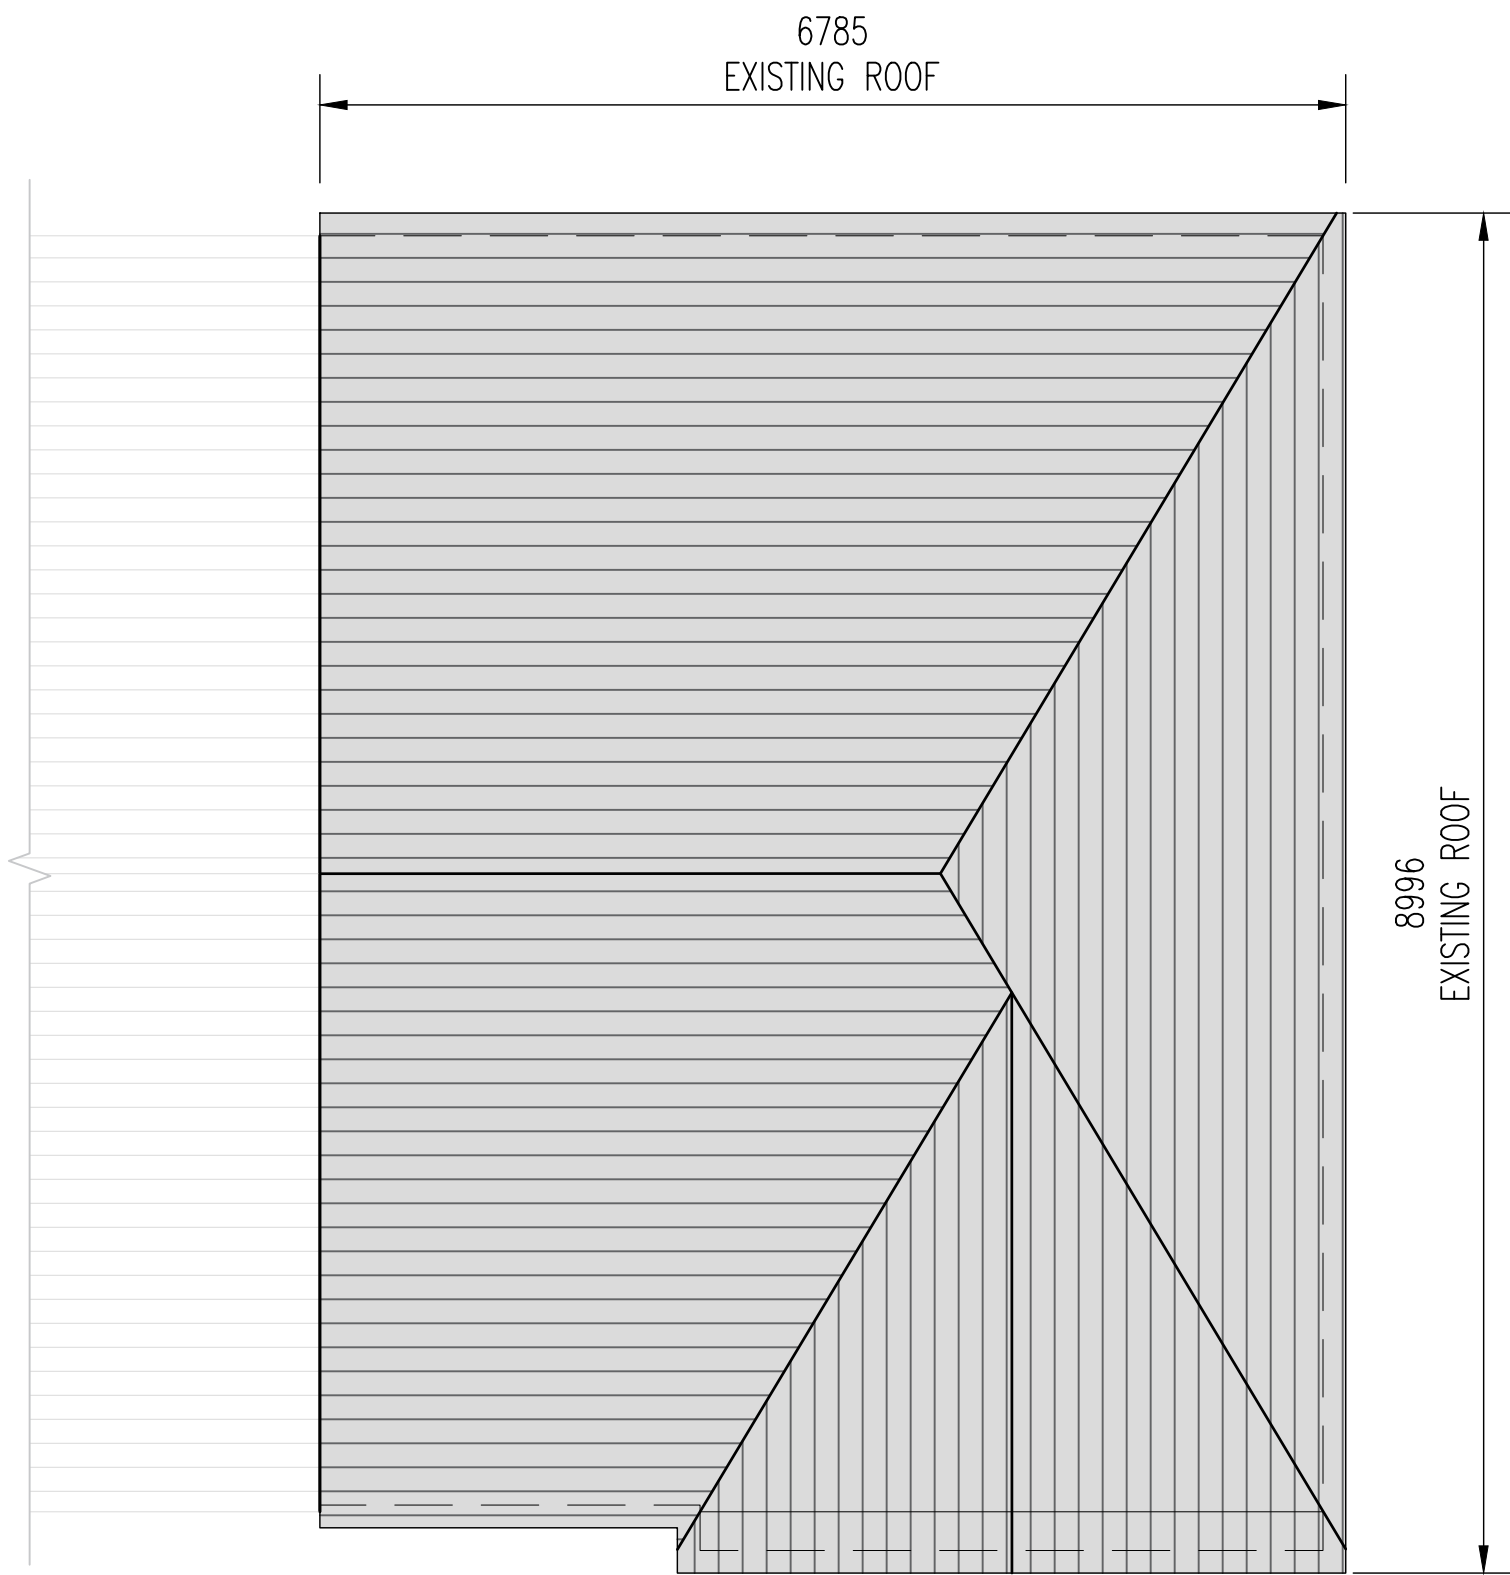


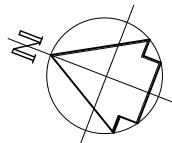

EXISTING ROOF PLAN

SCALE 1:50

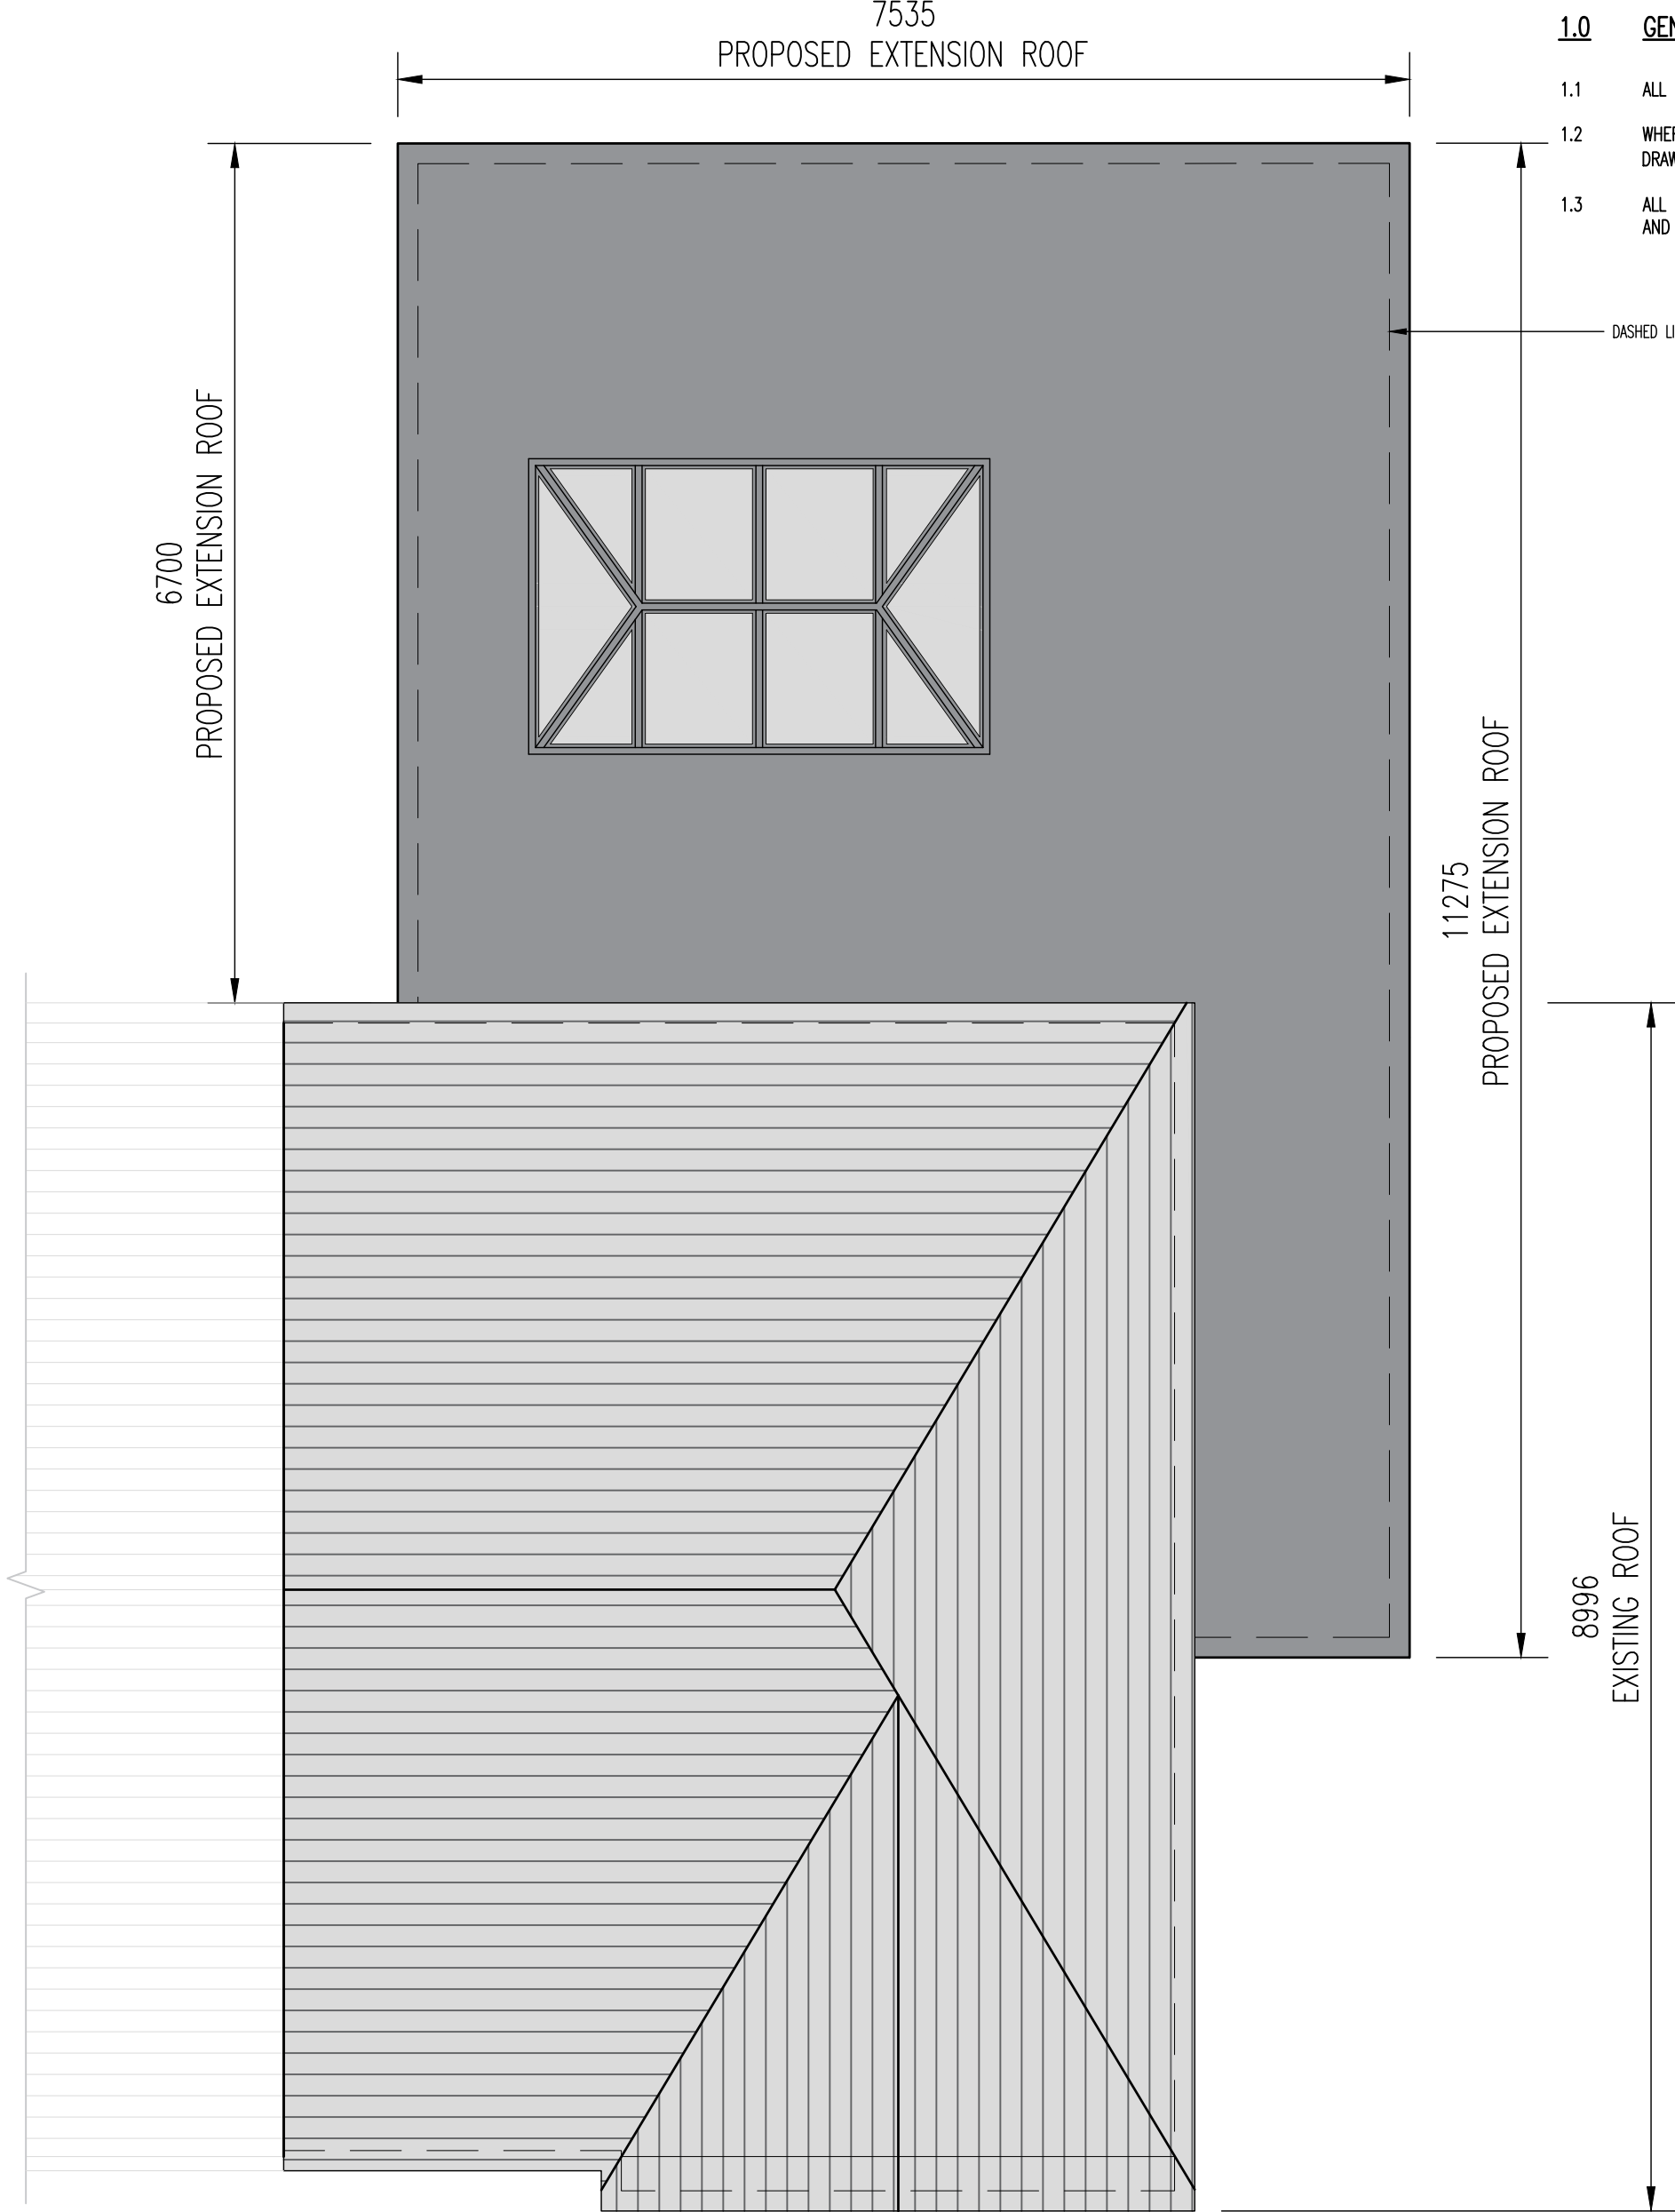

PROPOSED ROOF PLAN

SCALE 1:50

1.0 GENERAL NOTES

- 1.1 ALL DIMENSIONS IN MILLIMETERS UNLESS STATED OTHERWISE.
- 1.2 WHERE ANY SPECIFIC BRAND NAME OR PRODUCT IS REFERRED TO ON THIS DRAWING, THIS SHOULD BE UNDERSTOOD TO MEAN 'OR SIMILAR APPROVED.'
- 1.3 ALL DIMENSIONS AND LEVELS TO EXISTING WORK ARE TO BE CHECKED ON SITE AND VERIFIED PRIOR TO COMMENCEMENT OF WORK.

KEY

- FLAT ROOF
- PITCHED ROOF

DASHED LINE DENOTES BUILDING OUTLINE

Job No:	21.17
Drawing No:	A05
Rev:	A
Scales:	1:50 @ A2

No.	REVISION	by	date
A	SCALES AMENDED.	LT	10.05.21

No.	REVISION	by	date

NOTES

1 Do not scale from this drawing

2 All dimensions to be checked on site

3 'As built' drawings are prepared, in part, based upon information furnished by others. While this information is believed to be reliable, James & Nicholas LLP assume no responsibility for the accuracy of 'As built' drawings or for any errors or omissions that may have been incorporated into them as a result of incorrect information provided to us by others. Those relying on an 'As built' drawing are advised to obtain independent verification of its accuracy.

STAGE

PRELIMINARY

CLIENT

MS. KATIE JOHN

james&nicholas

Grove House, Grove Place, Port Talbot SA13 1XA • Tel 01639 885431 • Fax 01639 891687
admin@jamesandnicholas.com • www.jamesandnicholas.com
James & Nicholas Limited Liability Partnership. Registered in the UK No. OC303071

Job title

EXTENSION AND REFURBISHMENT WORKS, AT 157 MARGAM ROAD, PORT TALBOT.

Drawing title

EXISTING AND PROPOSED ROOF PLAN

drawn	by	date
checked	LT	06.05.21
approved	JEH	06.05.21

Job No:	Drawing No:	Rev:
21.17	A05	A
scales: 1:50 @ A2		

COPYRIGHT