



WEST ELEVATION 1:100

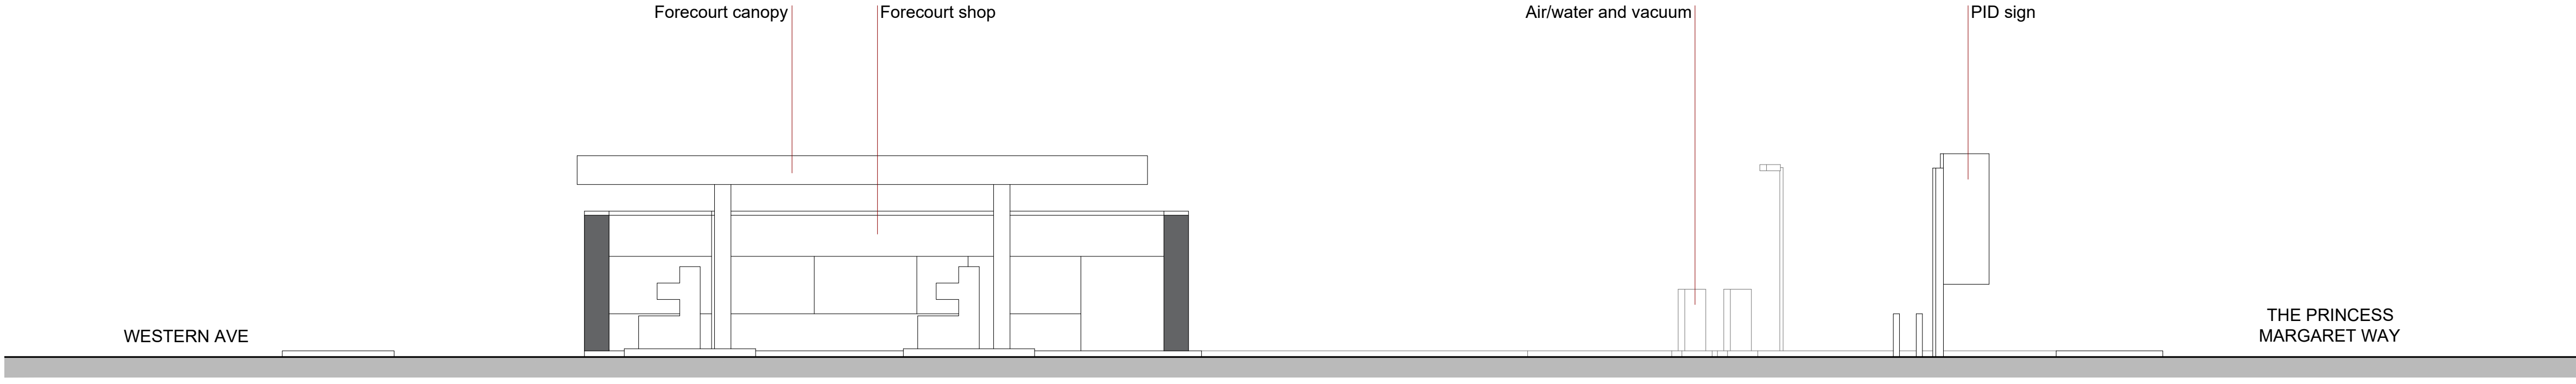

EAST ELEVATION 1:100




NORTH ELEVATION 1:100

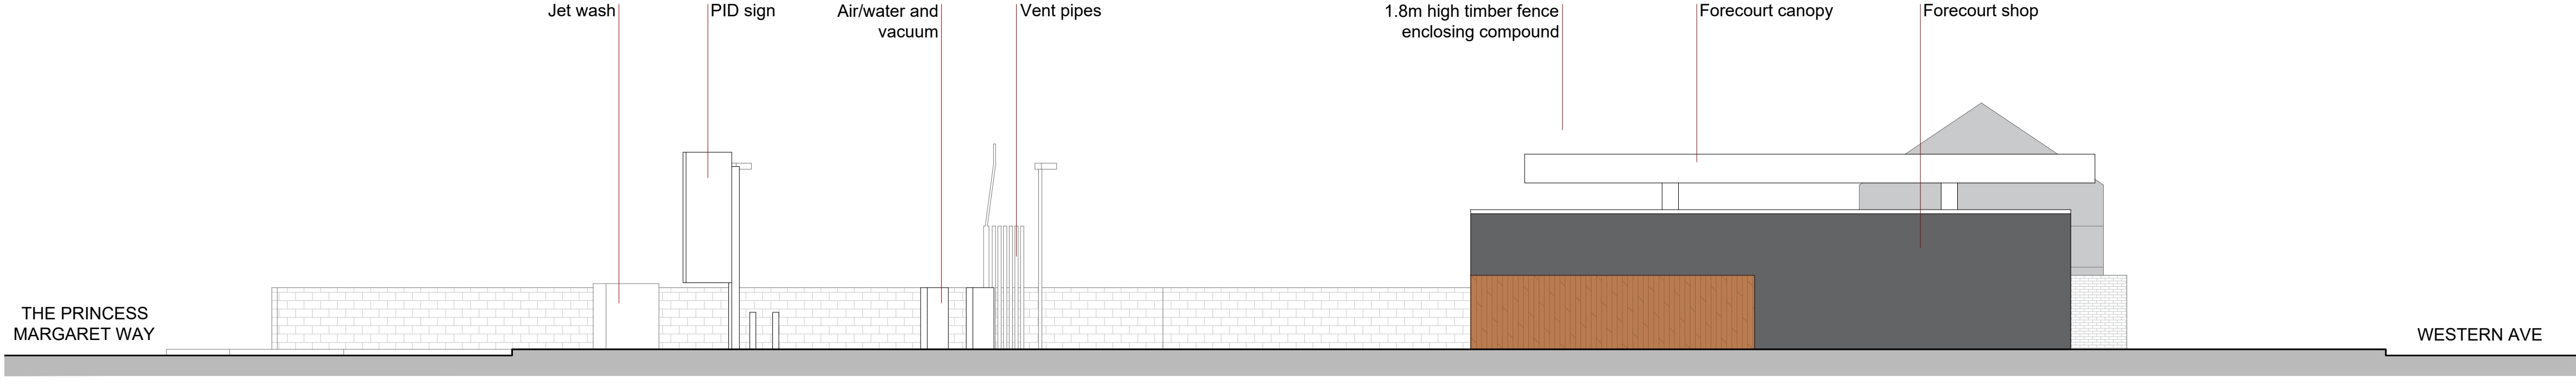

SOUTH ELEVATION 1:100

EXISTING ELEVATIONS

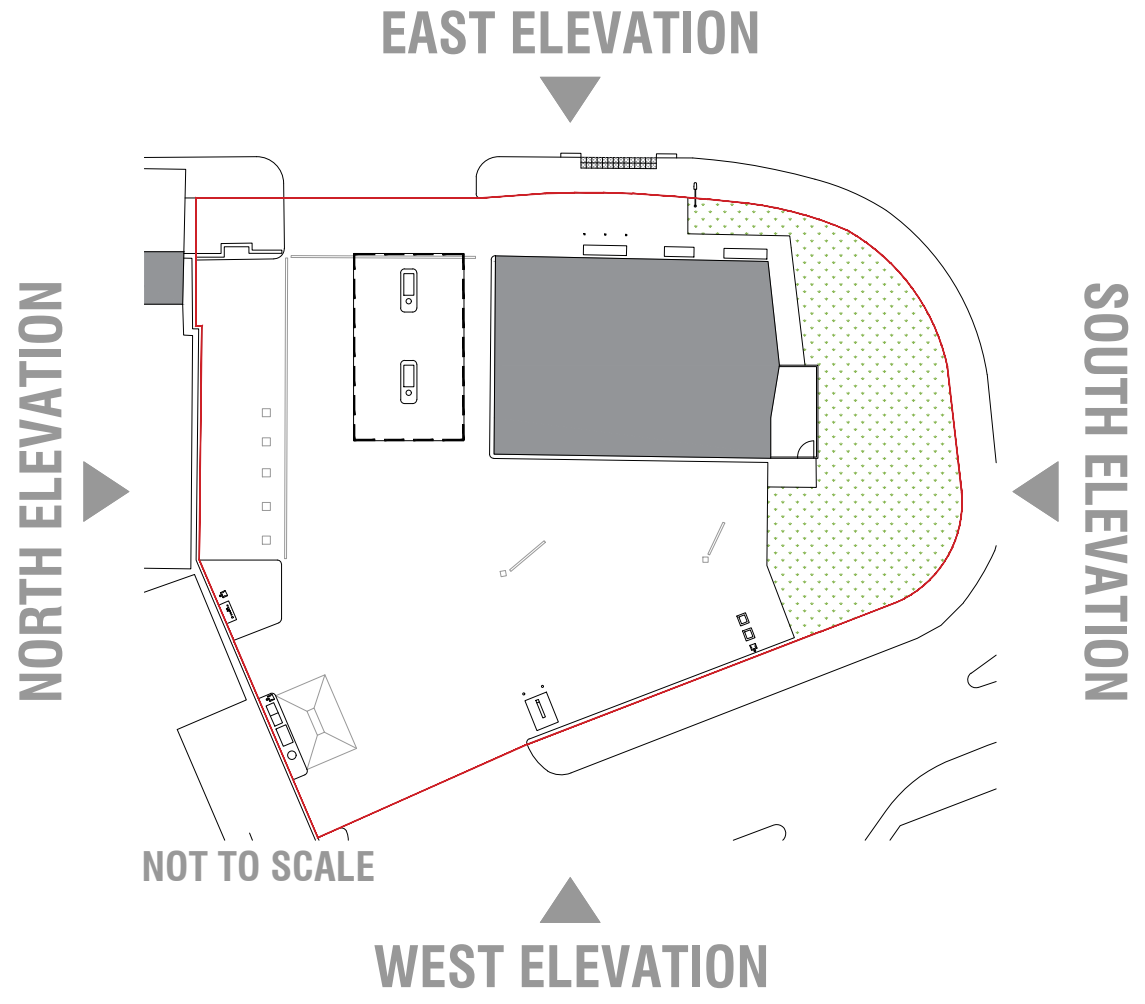

REVISIONS:		
REV	NOTE	DATE

NOTES:

Hard copy prints may not scale accurately. All levels are in metres and dimensions in millimetres unless specified otherwise. To be read in conjunction with all other relevant drawings and specifications.

PLANNING APPLICATION PORT TALBOT 2021

CLIENT	mfg motor fuel group		
PROJECT	PROPOSED CHANGE OF USE FROM PETROL FILLING STATION TO PETROL FILLING STATION AND HAND CAR WASH INCLUDING AN INPOST ONLINE COLLECT PARCEL LOCKER AND PARKING		
ADDRESS	PORT TALBOT SERVICE STATION THE PRINCESS MARGARET WAY ABERAVON / PORT TALBOT NEATH SA12 7PE		
TITLE	EXISTING ELEVATIONS		
SCALE	1:100 @ A1	JOB NO	20909
DRAWN	PE	DWG NO	PA23
DATE	08/09/2021	REVISION	
CHECKED		DATE	
ADCOCK ASSOCIATES			
ELTA HOUSE, BIRMINGHAM ROAD, STRATTFORD UPON AVERN, CV37 0AQ enquiries@adcockassociates.co.uk Tel: +44(0)1789 414202 Fax: +44(0)1789 267741			
■ DESIGN ■ ARCHITECTURE ■ PROJECT MANAGEMENT ■			

