




WEST ELEVATION 1:100

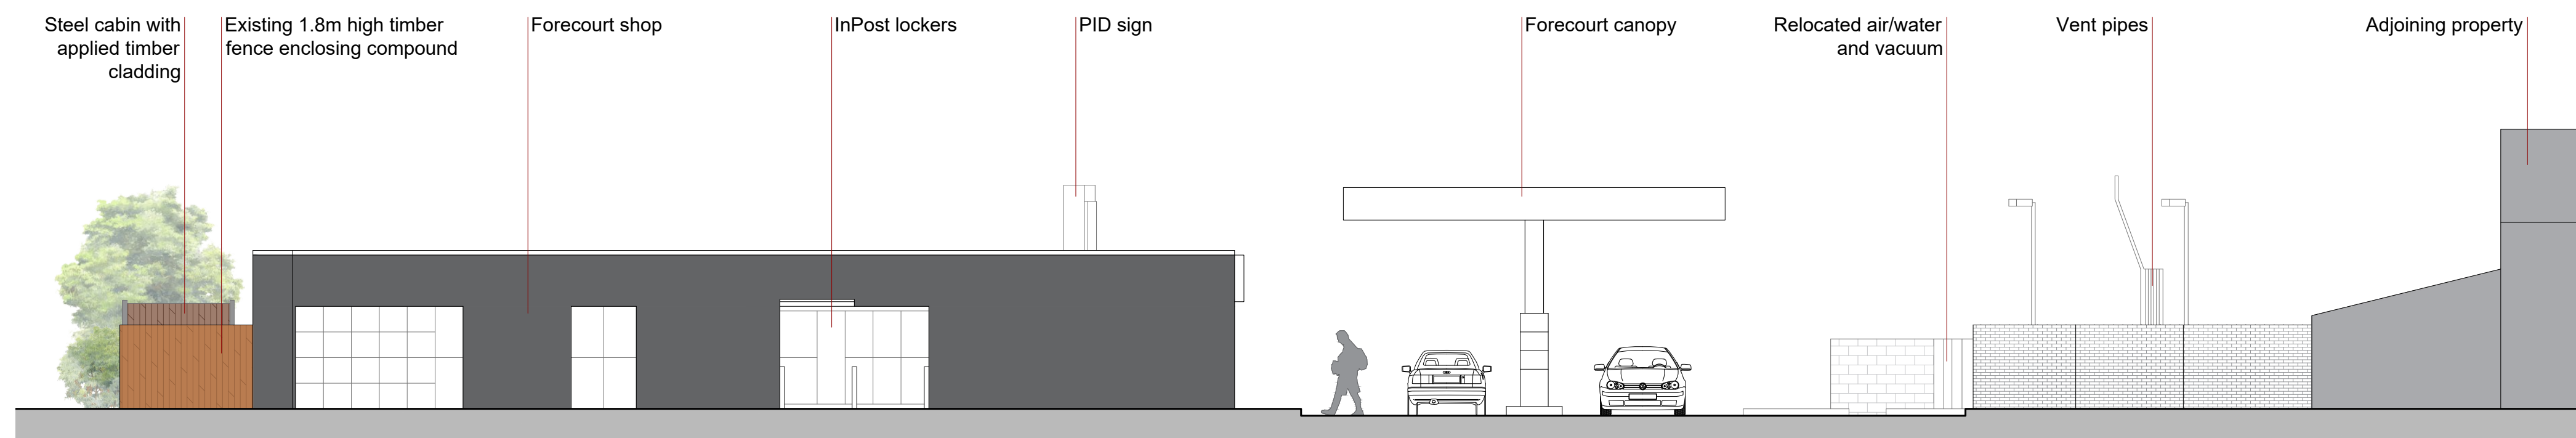

EAST ELEVATION 1:100

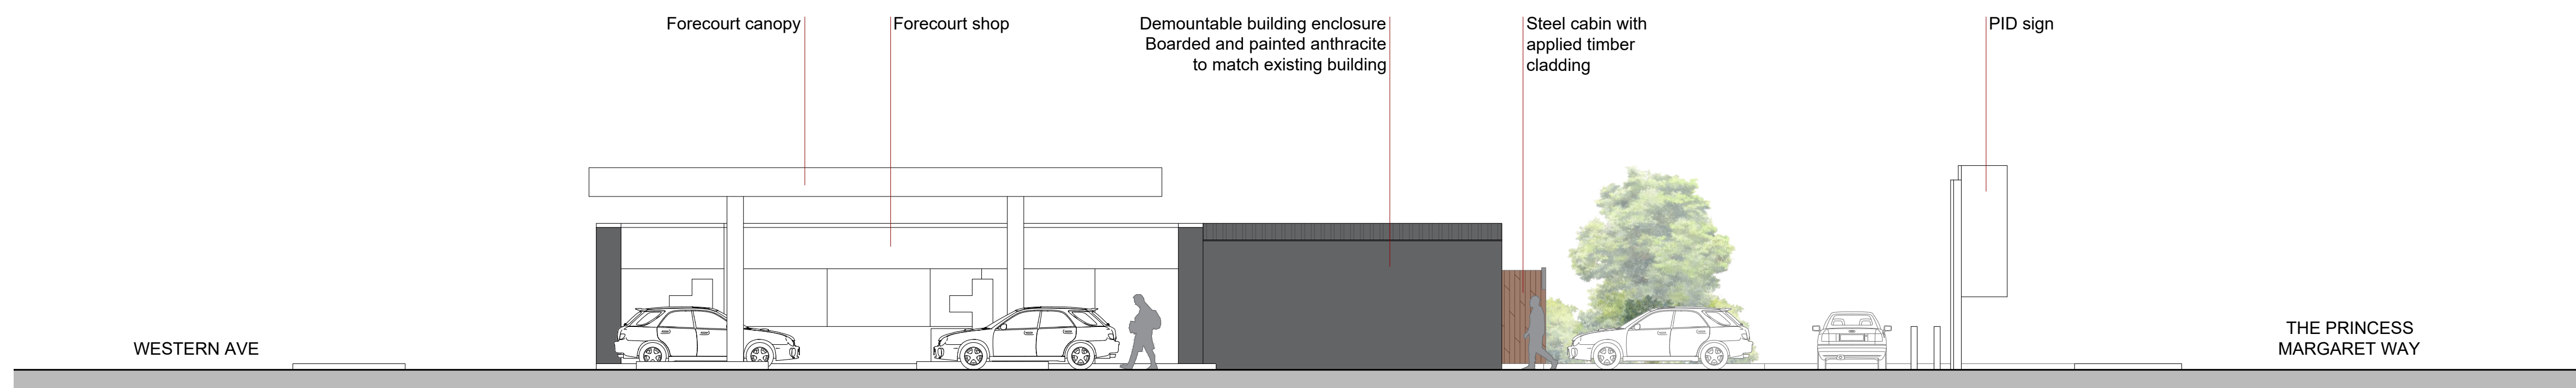

NORTH ELEVATION 1:100

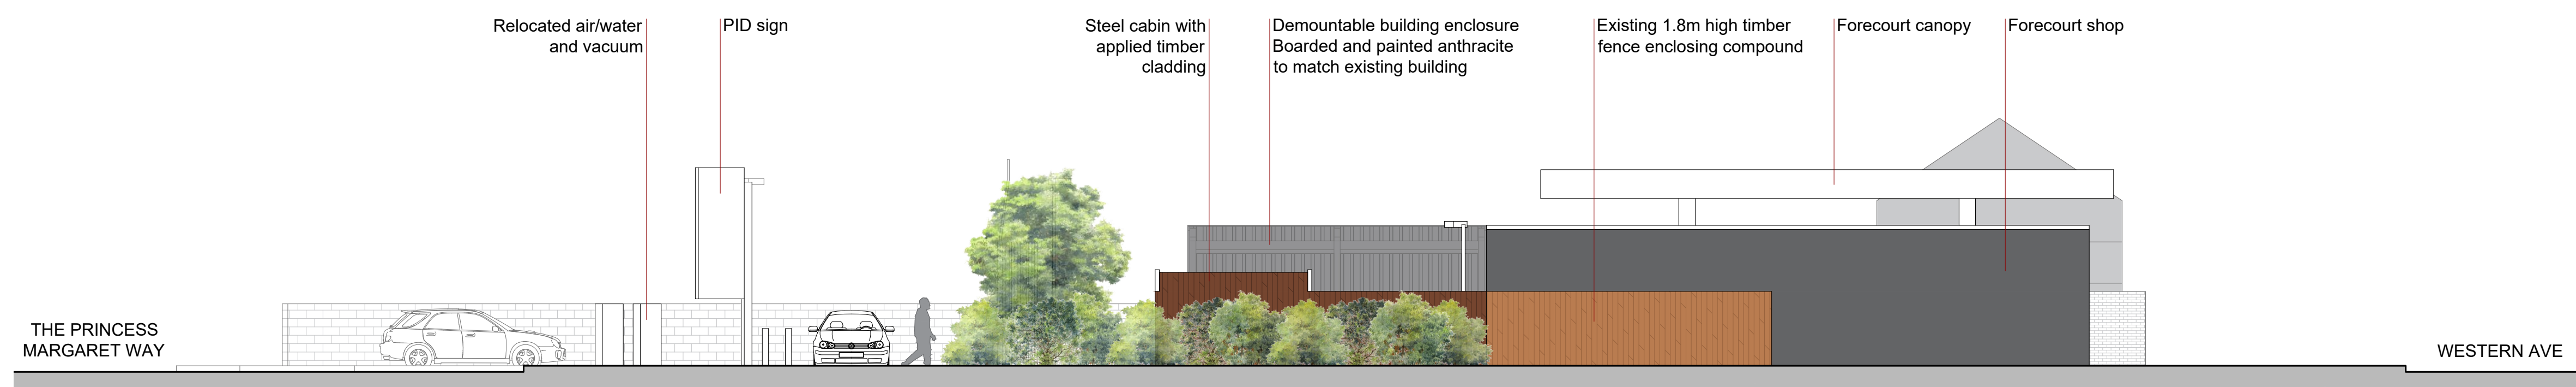

SOUTH ELEVATION 1:100

PROPOSED ELEVATIONS



REVISIONS:

REV	NOTE	DATE
-----	------	------

NOTES:

Hard copy prints may not scale accurately. All levels are in metres and dimensions in millimetres unless specified otherwise. To be read in conjunction with all other relevant drawings and specifications.

PLANNING APPLICATION PORT TALBOT 2021

CLIENT **mfg**
motor fuel group

PROJECT
PROPOSED CHANGE OF USE FROM PETROL FILLING STATION TO PETROL FILLING STATION AND HAND CAR WASH INCLUDING AN INPOST ONLINE COLLECT PARCEL LOCKER AND PARKING

ADDRESS
PORT TALBOT SERVICE STATION
THE PRINCESS MARGARET WAY
ABERAVON / PORT TALBOT
NEATH SA12 7PE

TITLE
PROPOSED ELEVATIONS

SCALE	1:100 @ A1	JOB NO	20909
-------	------------	--------	-------

DRAWN	PE	DWG NO	PA25
-------	----	--------	------

DATE	08/05/2021	REVISION	
------	------------	----------	--

CHECKED		DATE	
---------	--	------	--

ADCOCK ASSOCIATES

ELTA HOUSE, BIRMINGHAM ROAD, STRATTFORD UPON AVON, CV37 0AQ
enquiries@adcockassociates.co.uk Tel: +44(0)1789 414202 Fax: +44(0)1789 267741

DESIGN ARCHITECTURE PROJECT MANAGEMENT

