


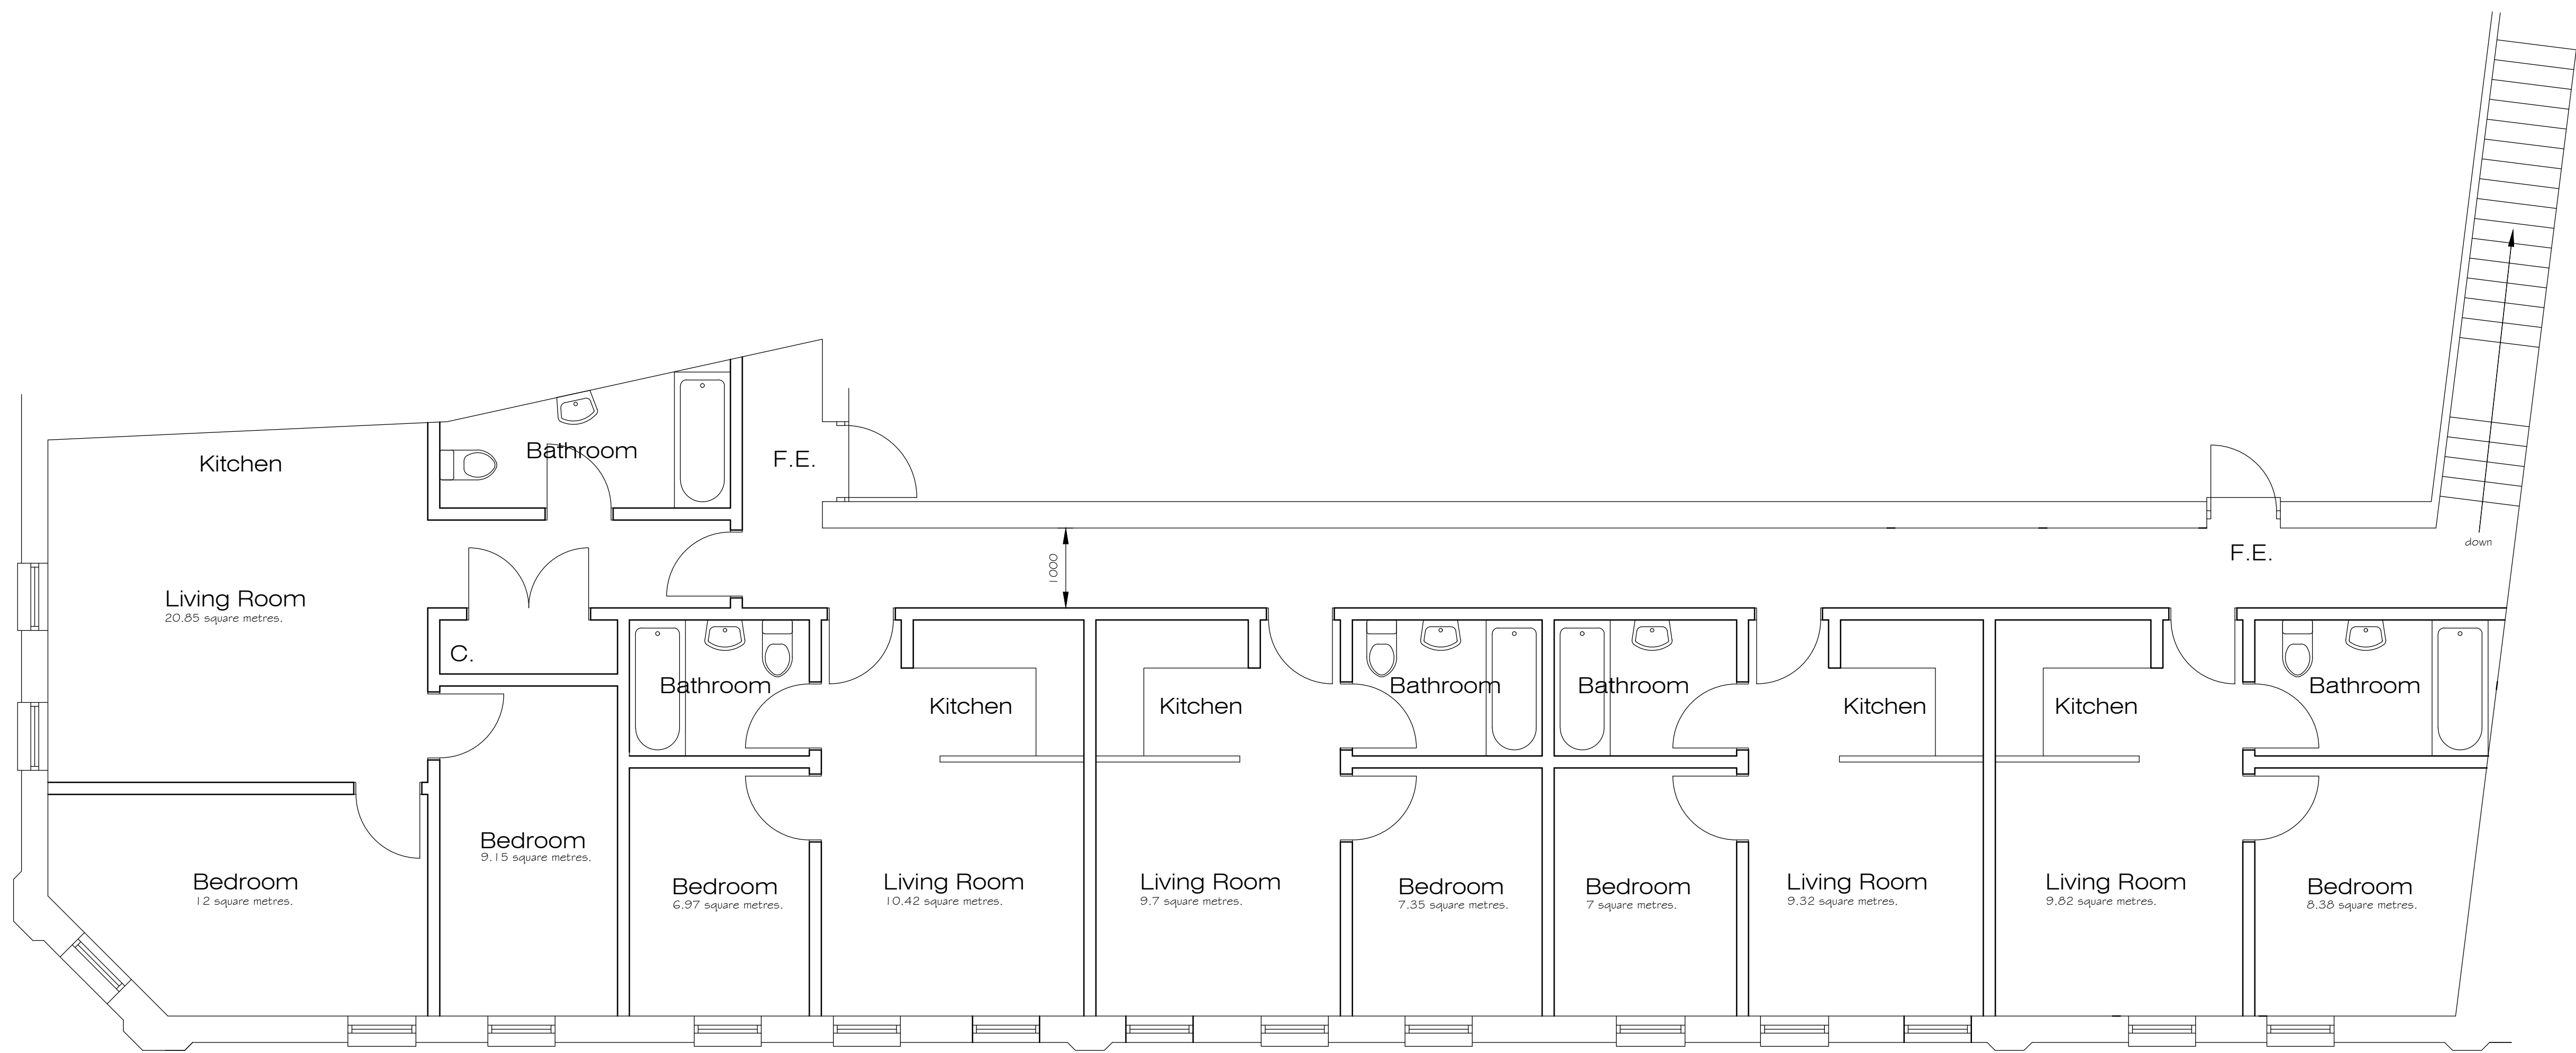

PROPOSED FIRST FLOOR PLAN



Architectural Design & Services
M.C.I.A.T.
38 De La Beche Road, Sketty,
Swansea, SA2 9AR.
Mobile: 07818 067467
e-mail: crescent3000@aol.com

Project
Proposed Flat Conversion at
46 Wind Street, Neath, SA11 3EN.

Description
PLANNING DRAWING FIRST FLOOR

Scale 1/50 & 1/100 @ A1.	Date January 2021 .
Drawn	Checked

Drawing No.
PC21/1/4

