



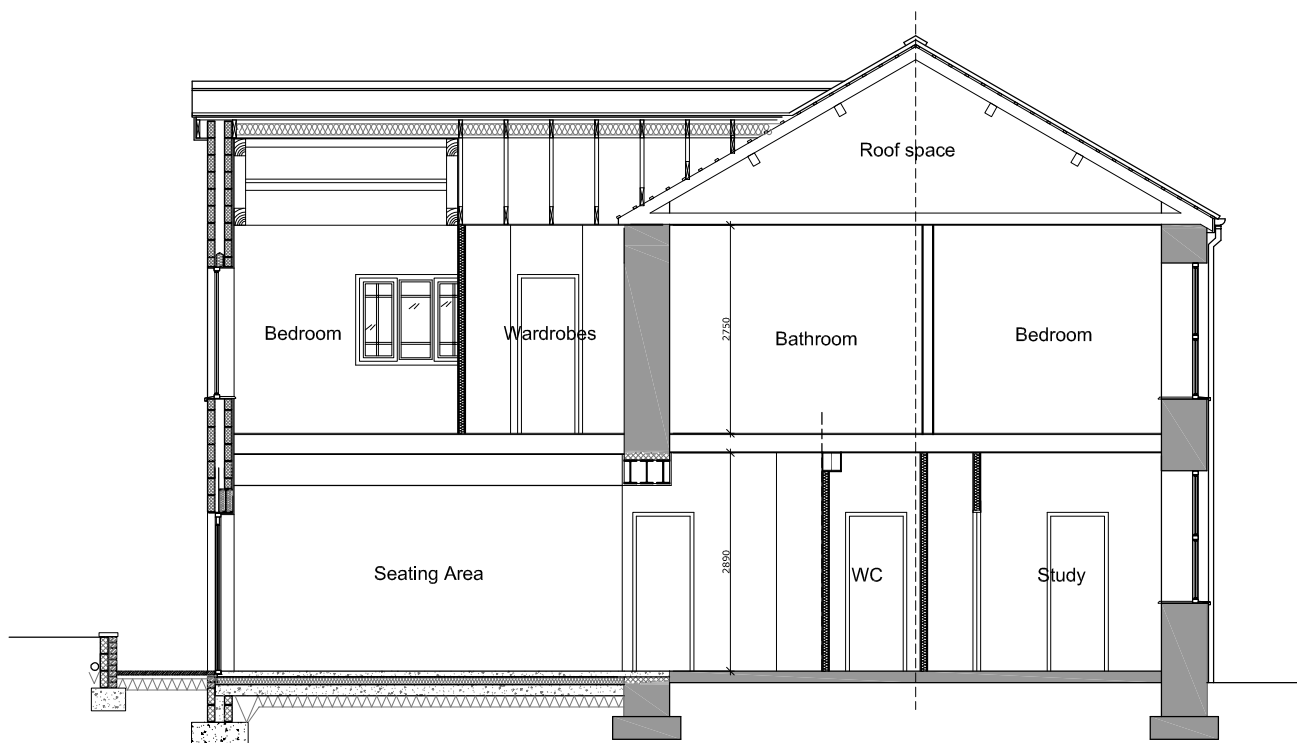

Proposed Section A-A
Scale 1:100

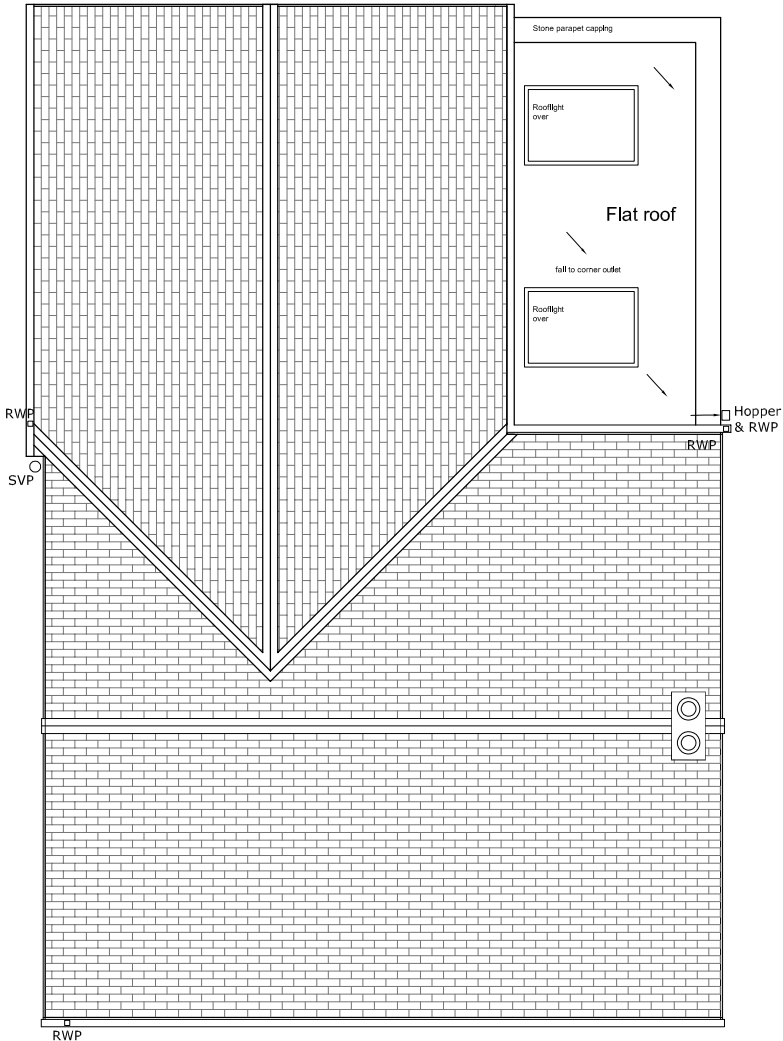

Proposed Roof Plan
Scale 1:100

No.	Date	Description	By	Chkd
REVISION:				
CLIENT: Mr. Aled Hopkins No. 7 Brynawel Crynant Neath, SA10 8SR				
PROJECT: GROUND & FIRST FLOOR REAR EXTENSION				
DRAWING: PROPOSED ROOF PLAN & SECTION				
Date: July 2020		Drawn by: D. Gravel		
Scale: 1:100		Approved:		
Project Ref: HE21		CAD File: HE21.dwg		
Drawing Number: HE21-06			Revision:	