

Disclaimer: brp architects ltd. accept no responsibility for work not undertaken fully in accordance with the contents of this drawing and related specifications. This document and its design content is copyright protected ©. It shall be read in conjunction with all other associated project information including models, specifications, schedules and related consultants documents. Do not scale from documents. All scales noted correct at original paper size. All dimensions to be checked on site. Immediately report any discrepancies, errors or omissions on this document to the originator. If in doubt ask.
Source File:
P213 - 23 Planning Model 210315.pln

Rev	Date	Drawn	Note
-----	------	-------	------



1 Millers Yard
Roman Way
Market Harborough
Leicestershire
LE16 7PW
t: 01858 464986
brp-architects.com

Client
Primary Health Properties


Project Title
**Alterations and extension to
Pontadawe Primary Care Centre,
Alloy industrial Estate, Pontardawe,
Swansea**

Drawing Title
Site Plan

Drawing Status
Planning

Scale 1:1250		Original Paper Size: A4
Drawn By JSJ	Checked By (File copy only)	Date 09.11.20

Document Reference:
P213-BRP-00-00-DR-A-0100-P01

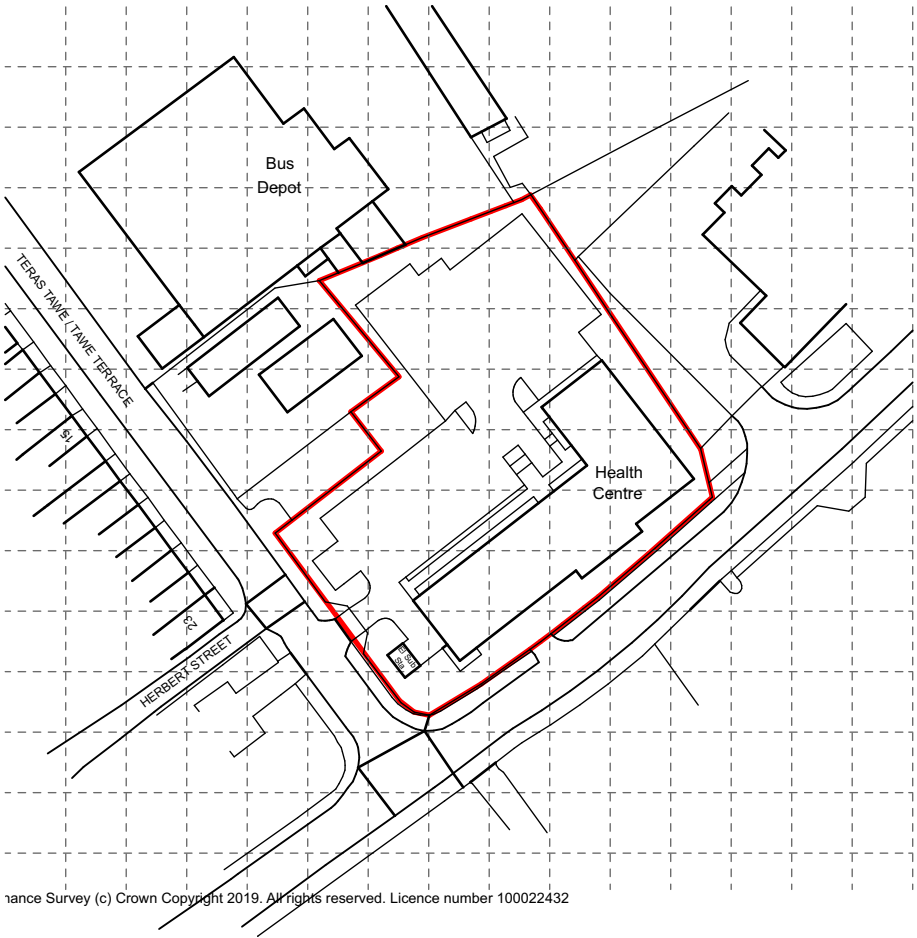

Scale (m)

