



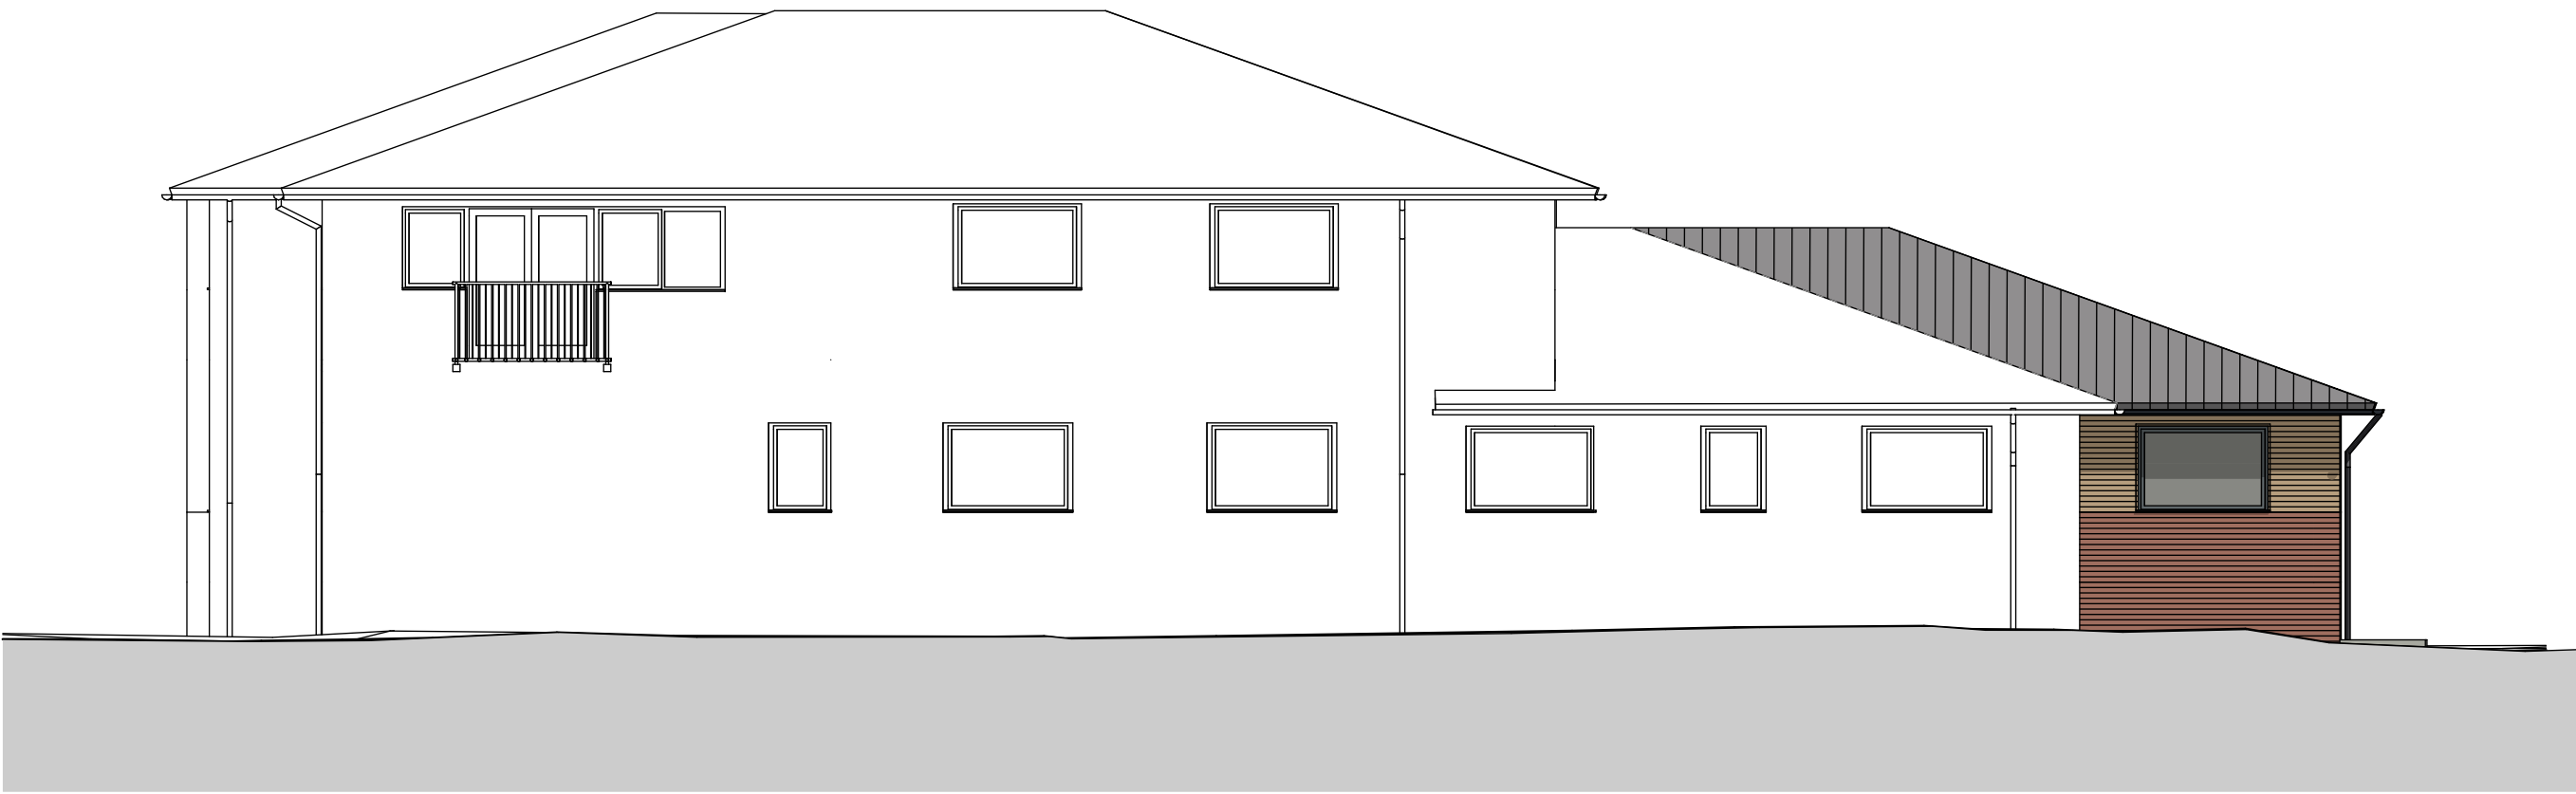


Proposed North West Elevation
Scale: 1:100

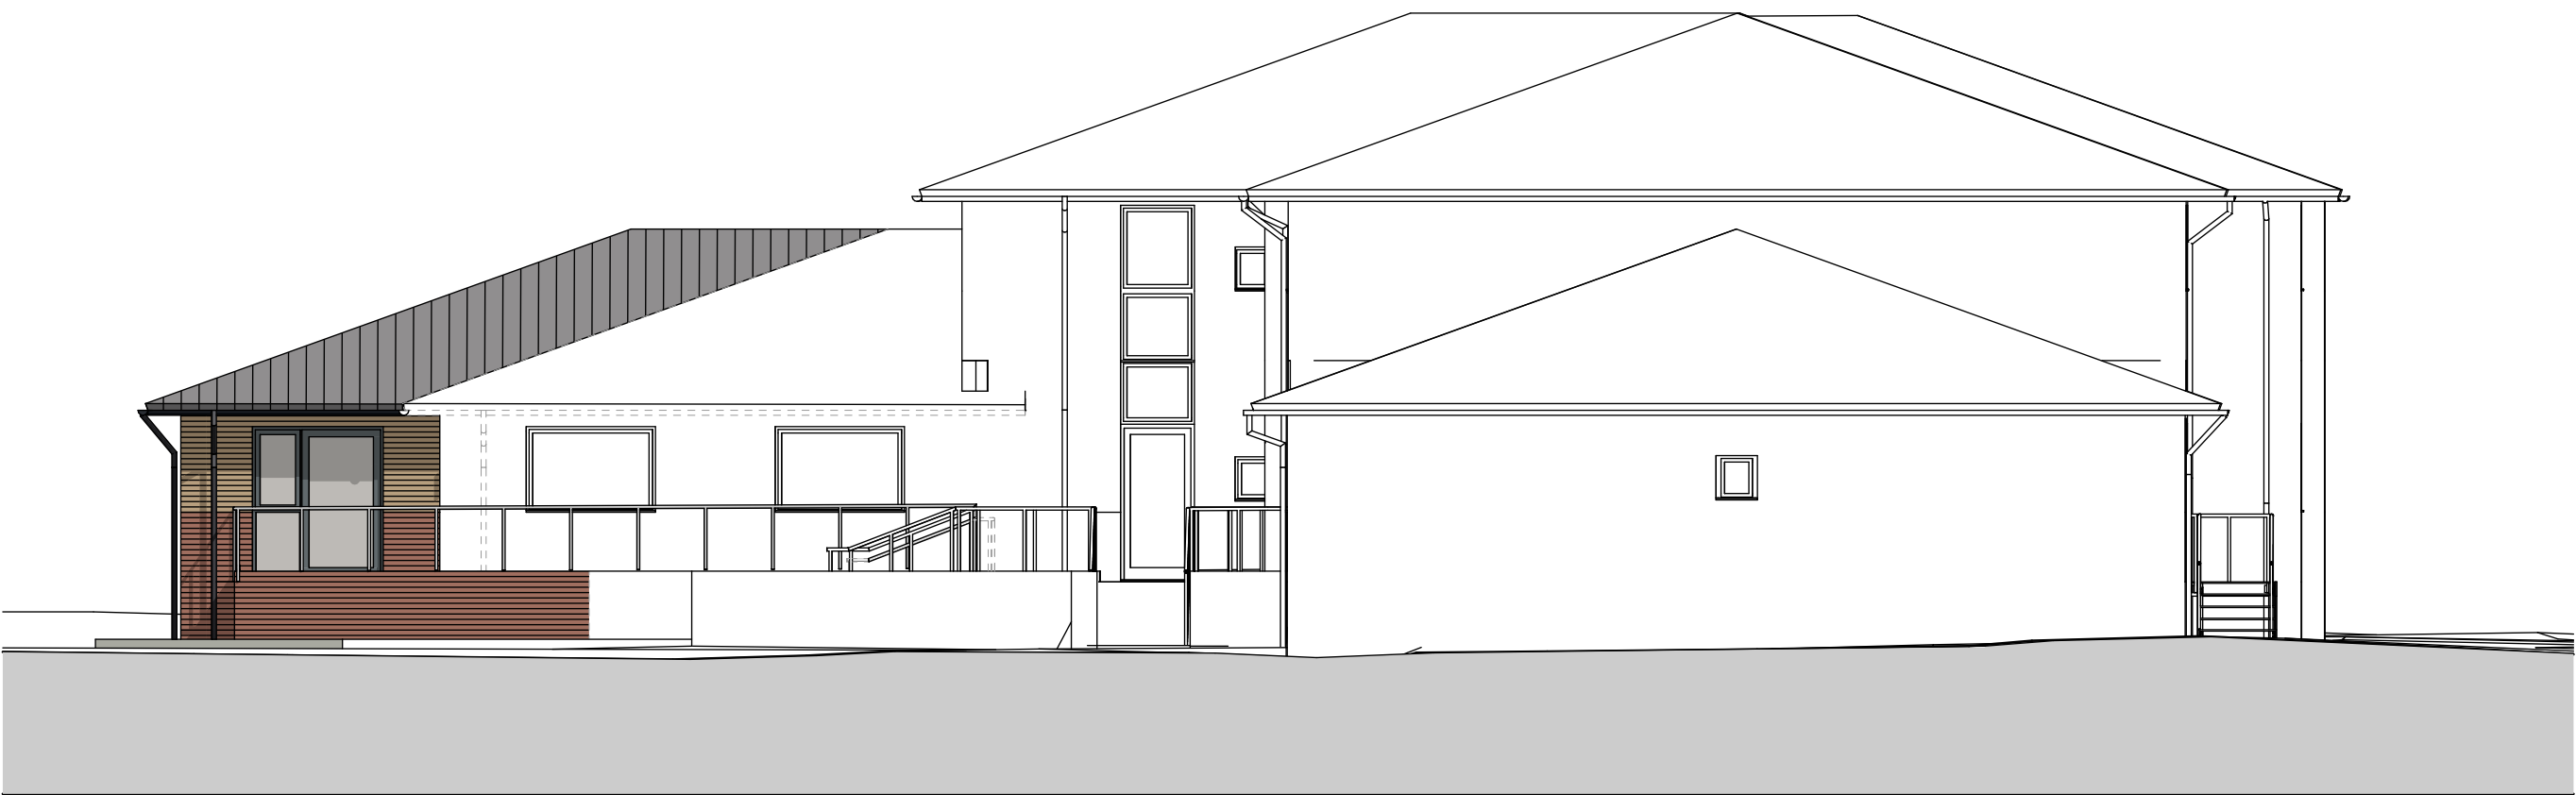

Proposed North East Elevation
Scale: 1:100



Proposed South West Elevation
Scale: 1:100

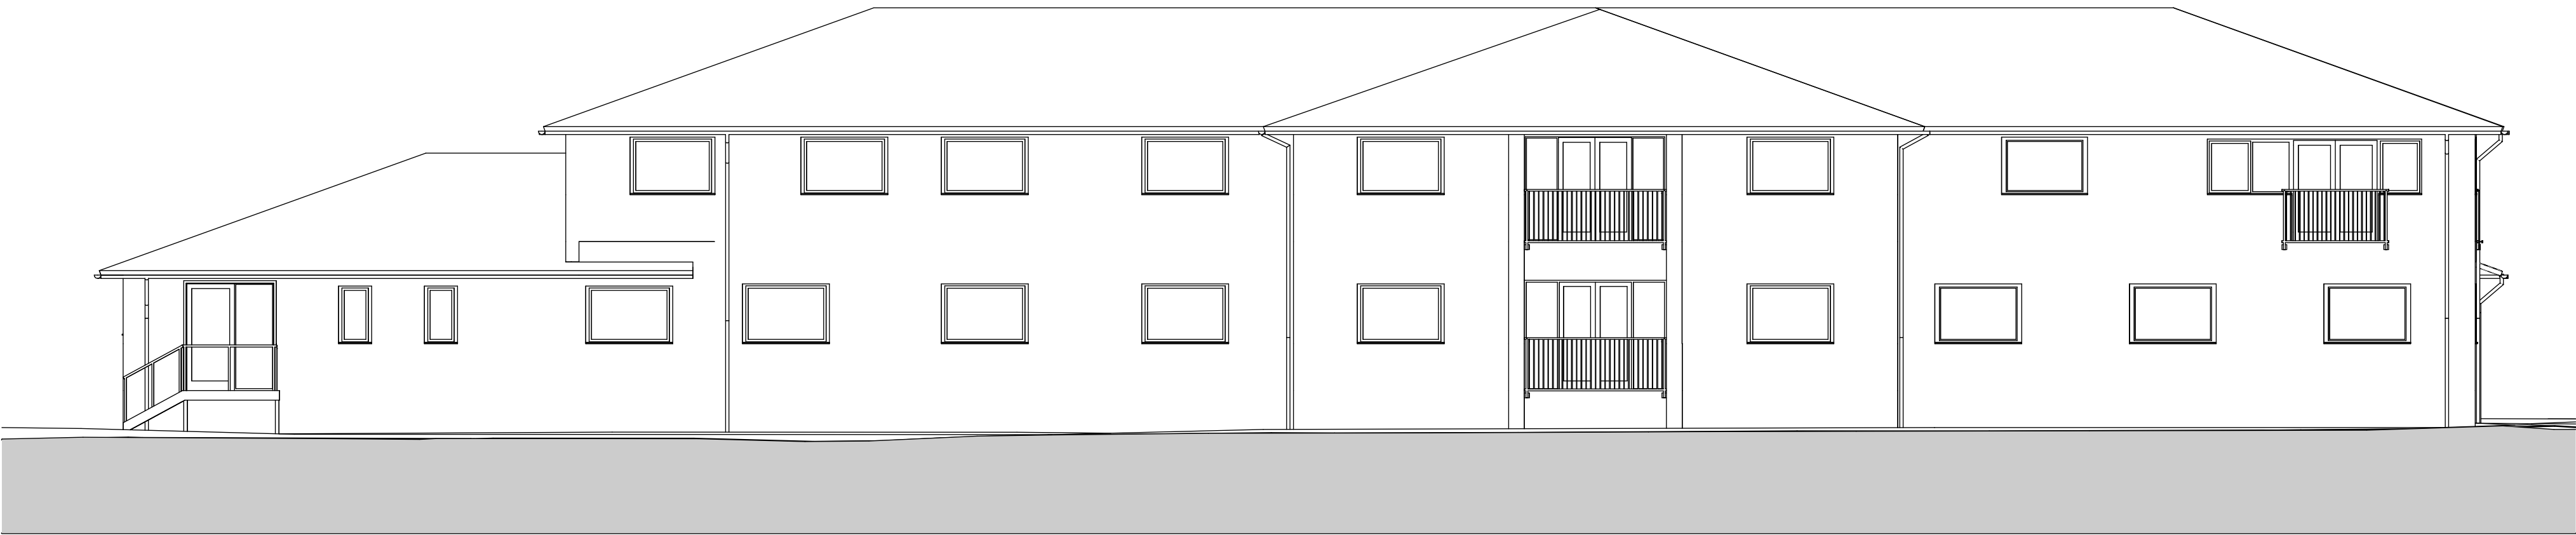

Proposed South East Elevation
Scale: 1:100

Ceiling Finishes Legend	
	Buff facing brick, to match existing.
	Red facing brick, to match existing.
	Dark grey Interlocking tile, to match existing.
	Dark grey windows and doors, to match existing.
	Dark grey rainwater goods, to match existing.

Disclaimer: brp architects ltd. accept no responsibility for work not undertaken fully in accordance with the contents of this drawing and related specifications. This document and its design content is copyright protected ©. It shall be read in conjunction with all other associated project information including models, specifications, schedules and related consultants documents. Do not scale from documents. All scales noted correct at original paper size. All dimensions to be checked on site. Immediately report any discrepancies, errors or omissions on this document to the originator. If in doubt ask.
Source File:
P213 - 23 Planning Model 210315.pln

Rev	Date	Drawn	Note
P02	04/12/20	JSJ	Indicative fill amended to brickwork.
P03	13/05/21	JSJ	Access door and walkway added to new extension. Existing external railings and FF meeting room doors shown.



1 Millers Yard
Roman Way
Market Harborough
Leicestershire
LE16 7PW
T: 01858 464986
brp-architects.com

Client: Primary Health Properties	
Project Title: Alterations and extension to Pontadawe Primary Care Centre, Alloy industrial Estate, Pontardawe, Swansea	
Drawing Title: Proposed Elevations	
Drawing Status: Planning	
Scales: 1:100	Original Paper Size: A1
Drawn By: JSJ	Checked By (if the copy only): Date: 11.11.20
Drawing Reference: P213-BRP-00-ZZ-DR-A-0401-P03	

