



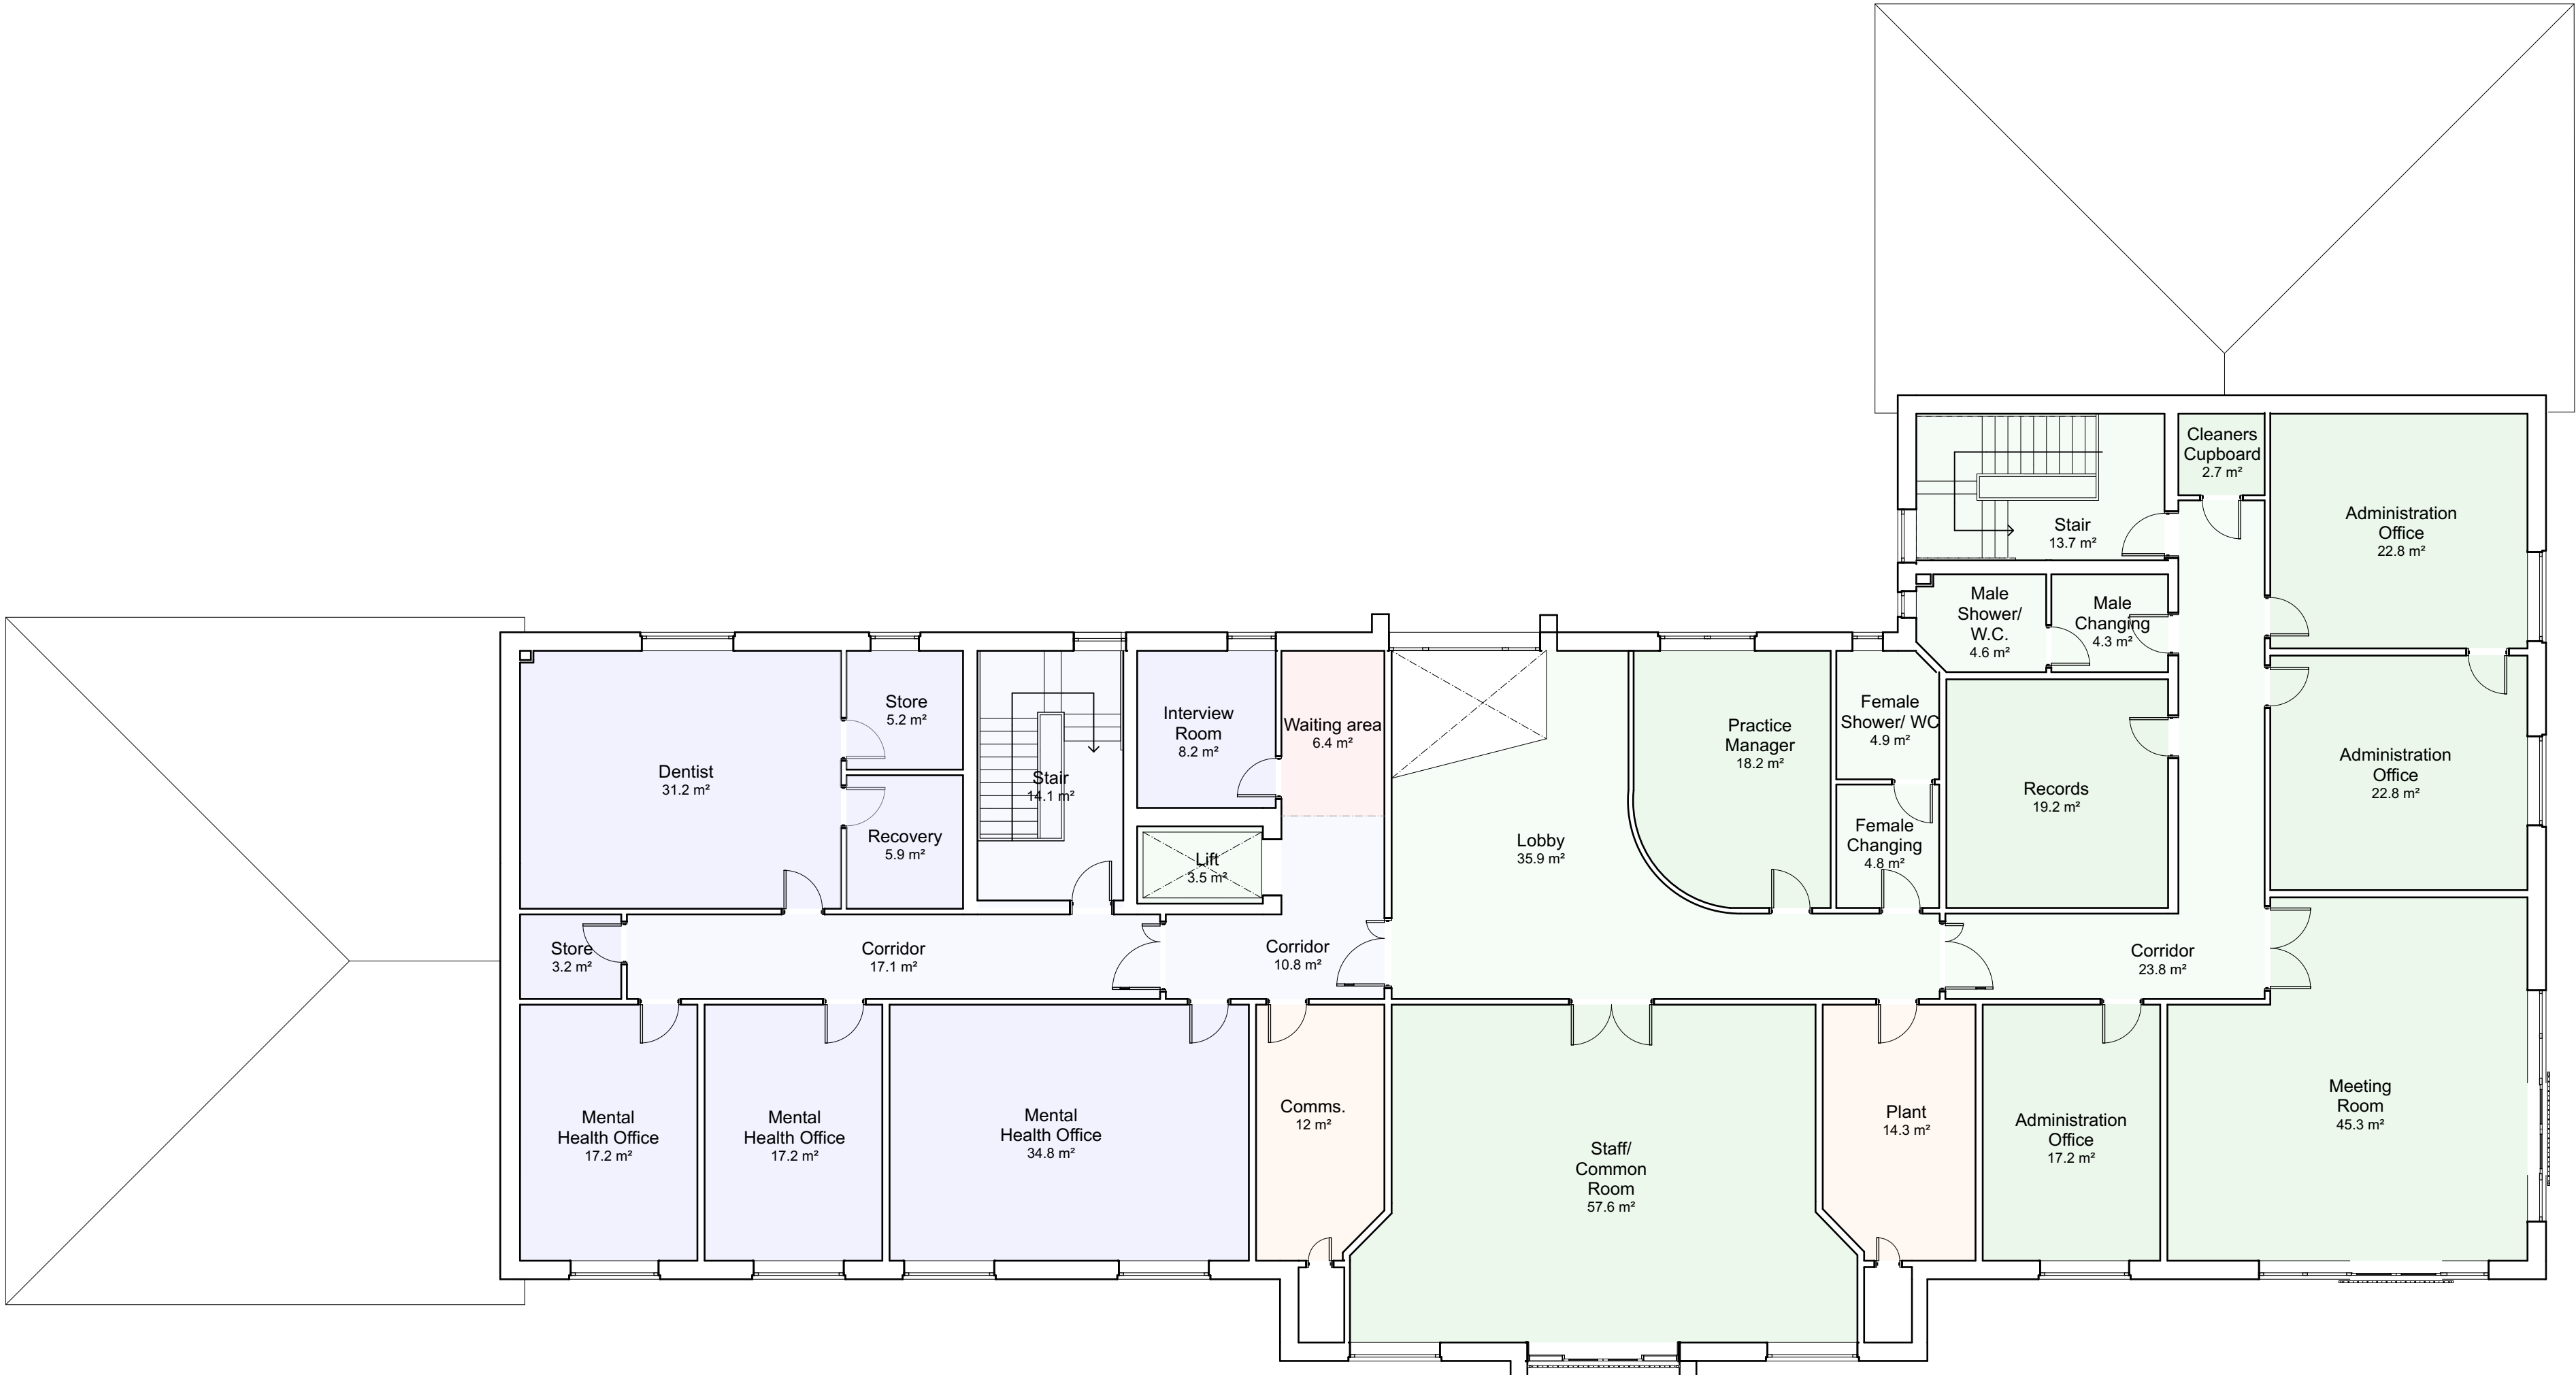

Existing First Floor Plan
Scale: 1:100

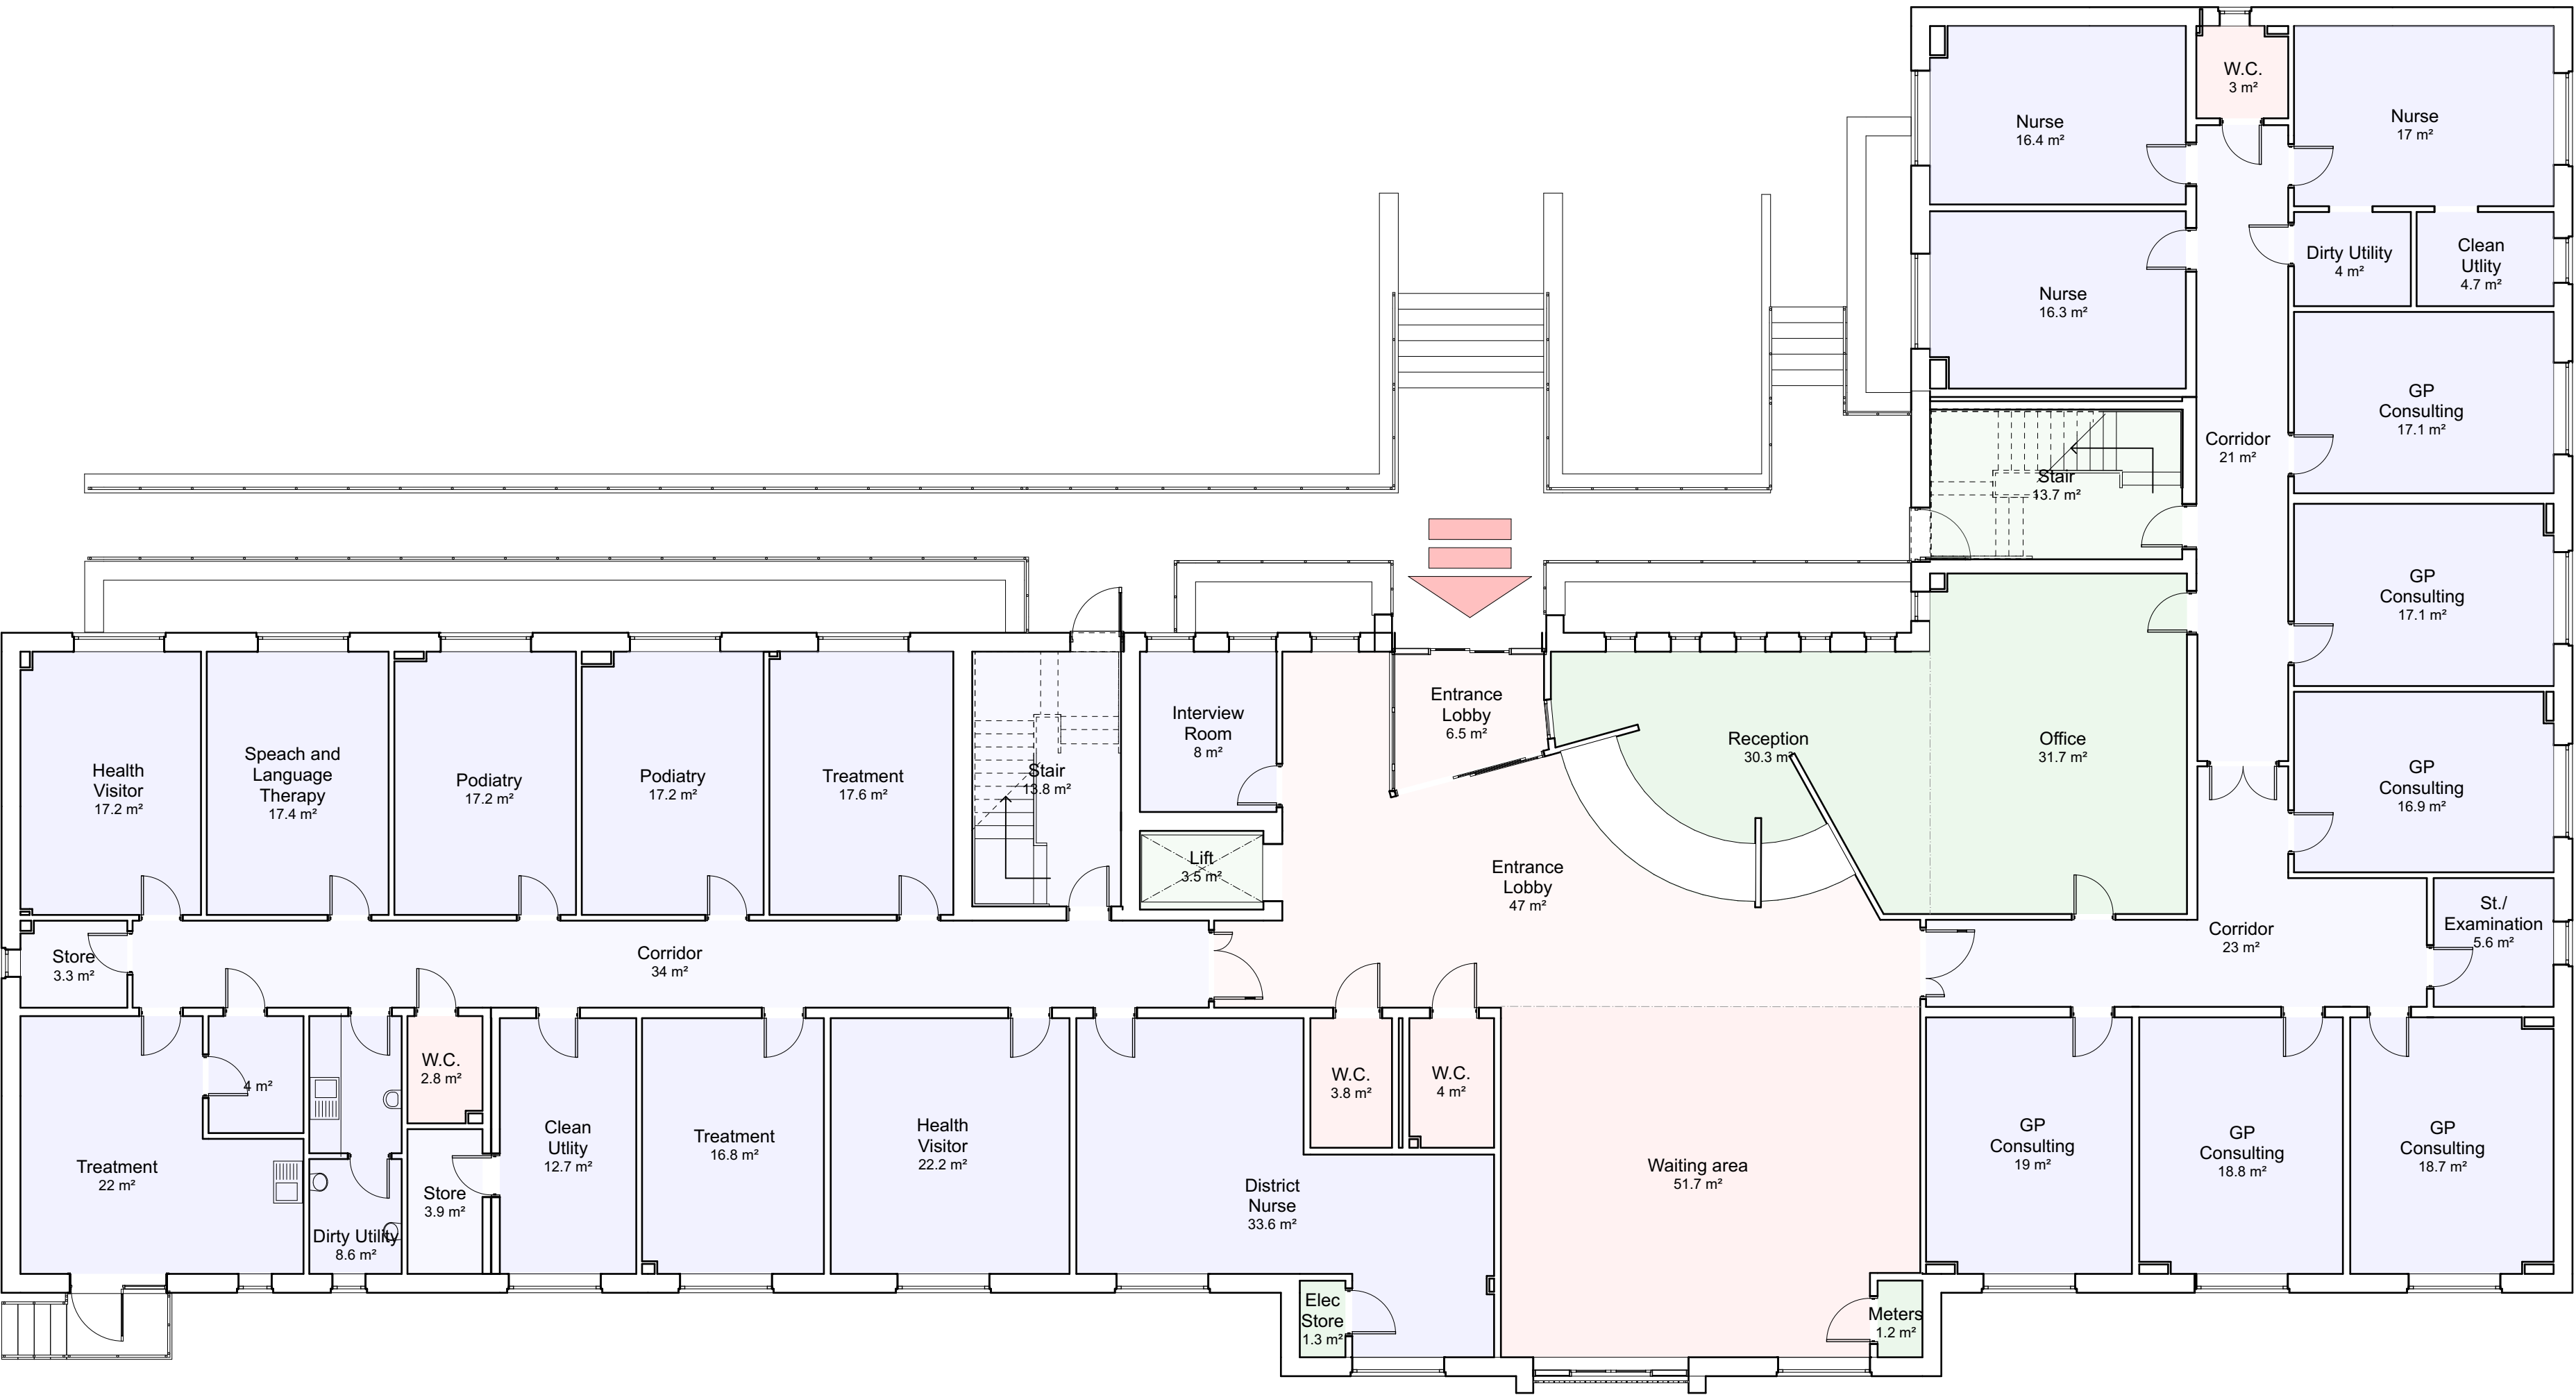


Existing Ground Floor Plan
Scale: 1:100



Disclaimer: brp architects ltd. accept no responsibility for work not undertaken fully in accordance with the contents of this drawing and related specifications. This document and its design content is copyright protected ©. It shall be read in conjunction with all other associated project information including models, specifications, schedules and related consultants documents. Do not scale from documents. All scales noted correct at original paper size. All dimensions to be checked on site. Immediately report any discrepancies, errors or omissions on this document to the originator. If in doubt ask.

Source File:
P213 - 23 Planning Model 210315.pln

Rev	Date	Drawn	Note
P02	13/05/21	JSJ	Existing external railings and FF meeting room doors shown.

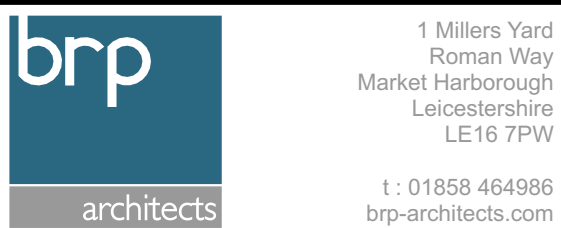

Client
Primary Health Properties

Project Title
Alterations and extension to Pontadawe Primary Care Centre, Alloy Industrial Estate, Pontardawe, Swansea

Drawing Title
Existing Plans

Drawing Status
Planning

Scale(s): 1:100	Original Paper Size: A1
Drawn By JSJ	Checked By (File copy only) Date 24.11.20

Document Reference:
P213-BRP-00-ZZ-DR-A-0200-P02