



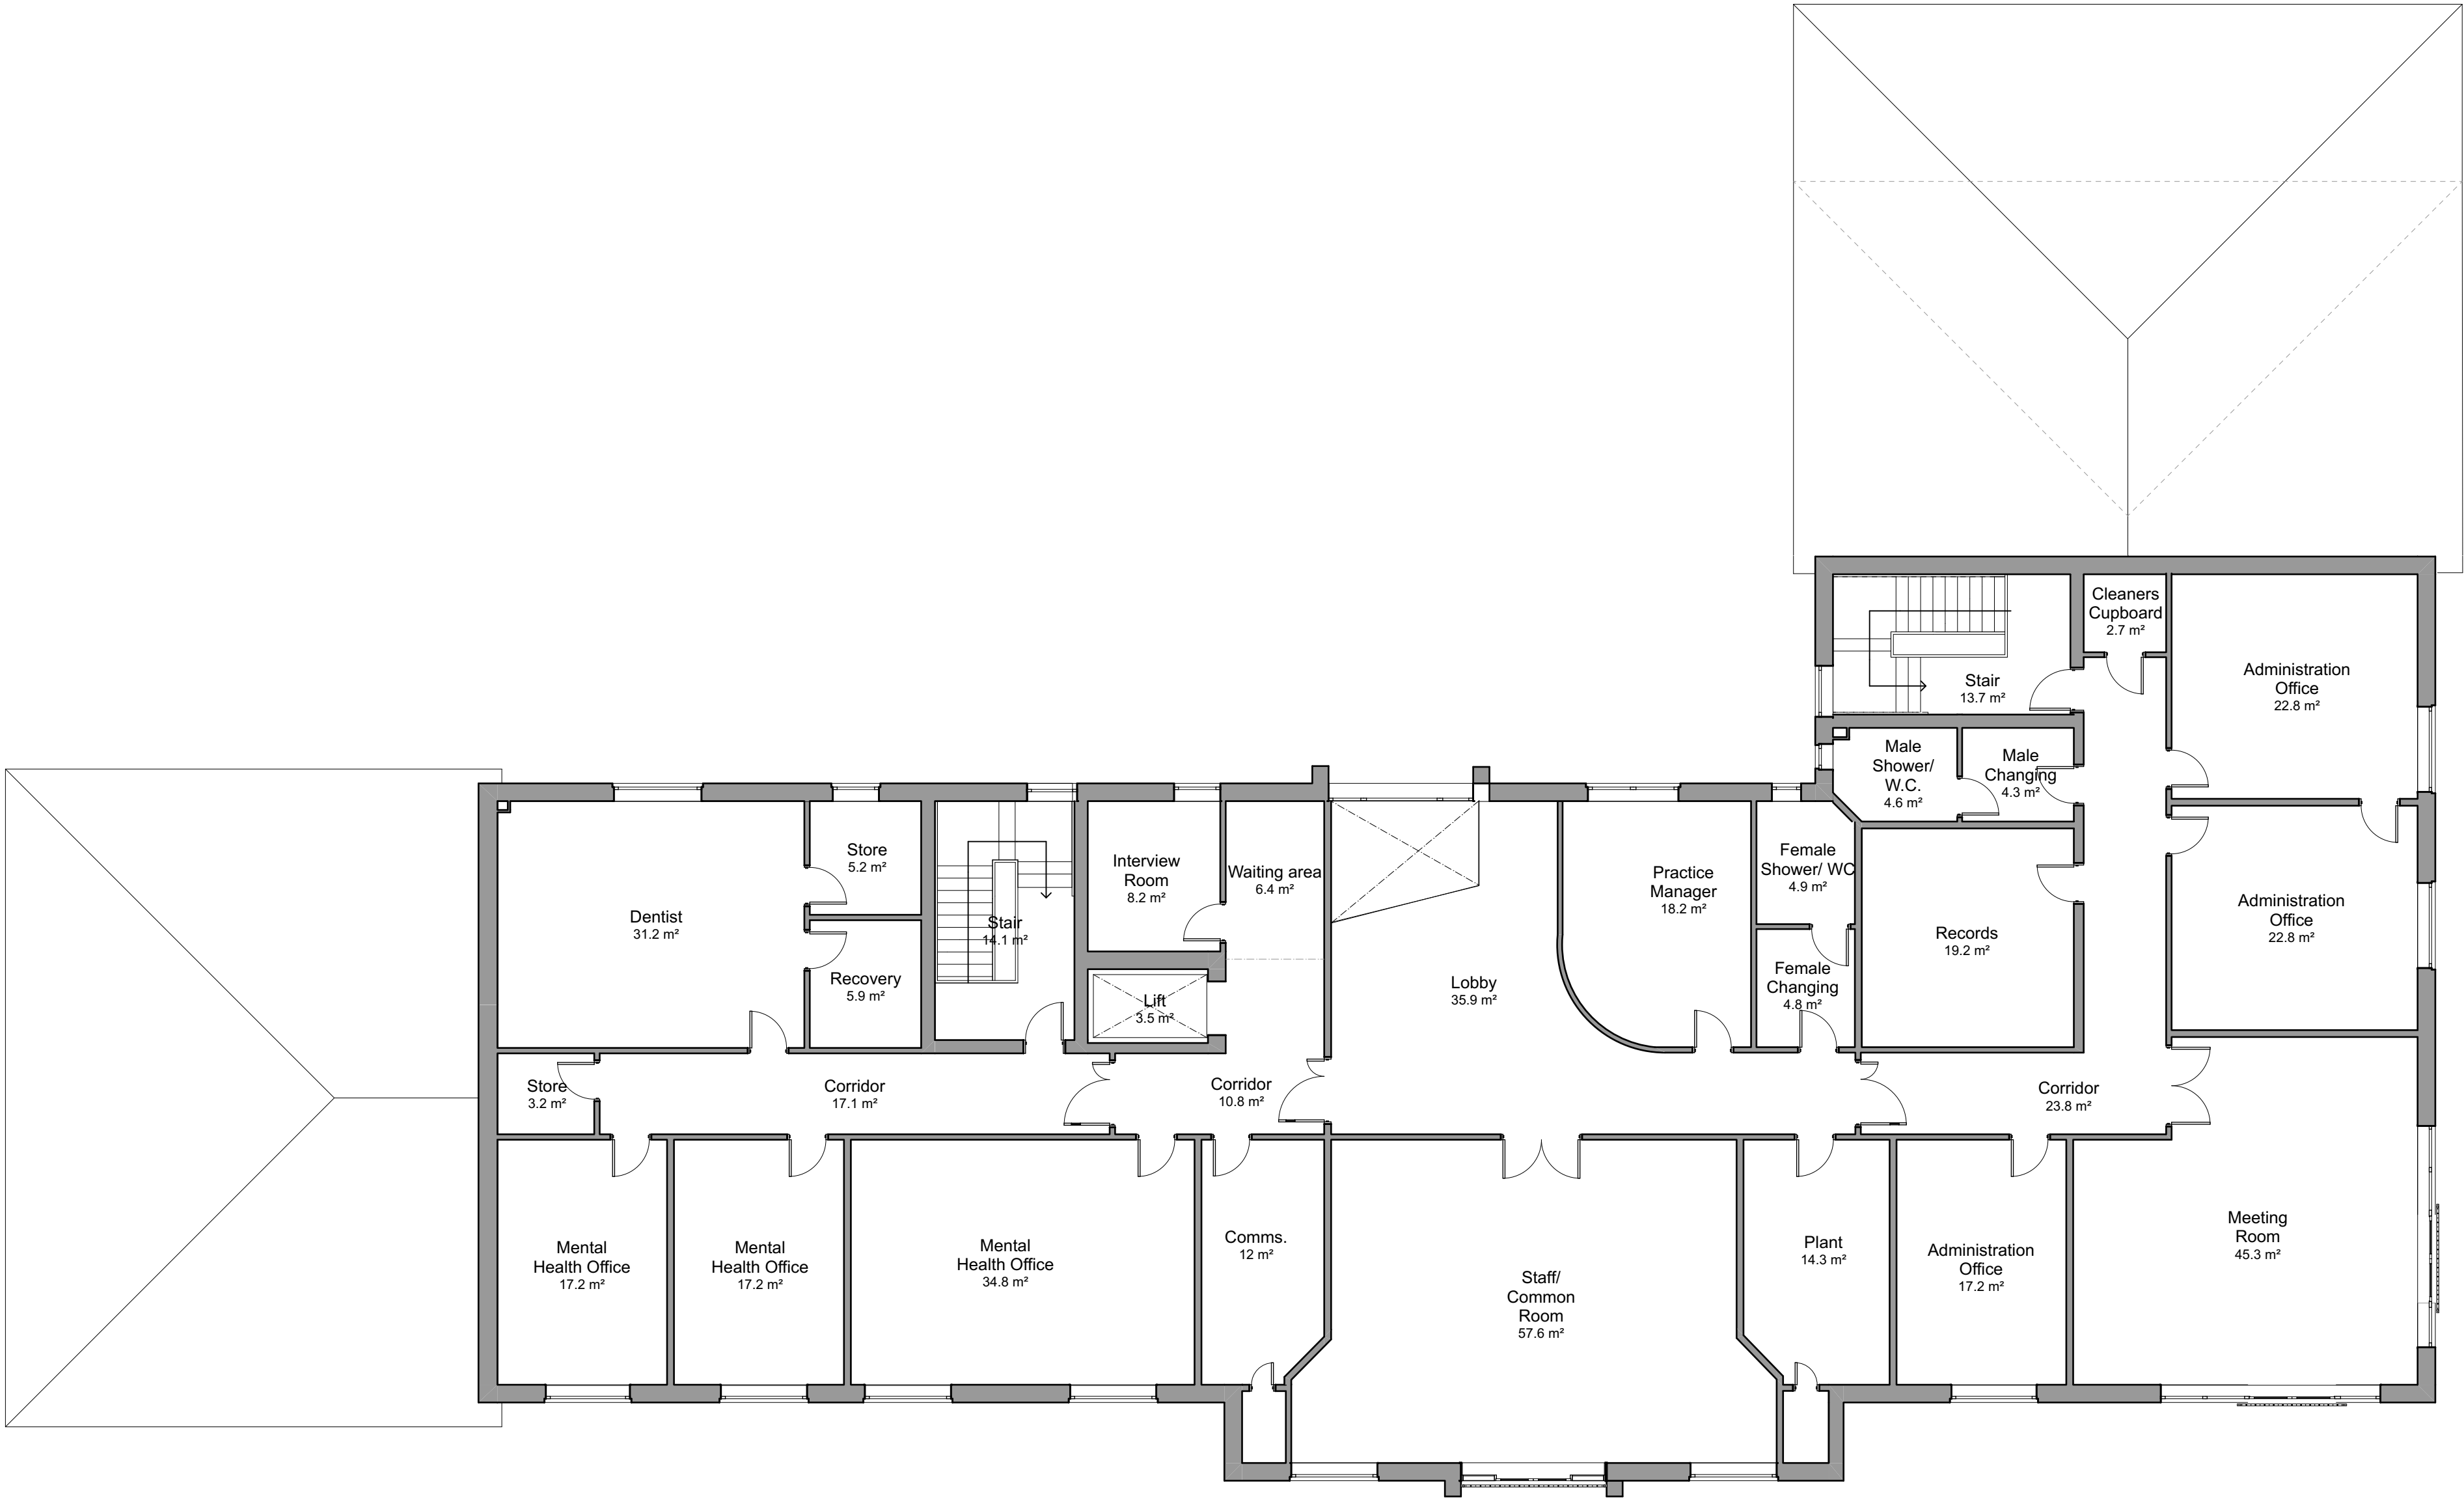

Proposed First Floor Plan
Scale: 1:100

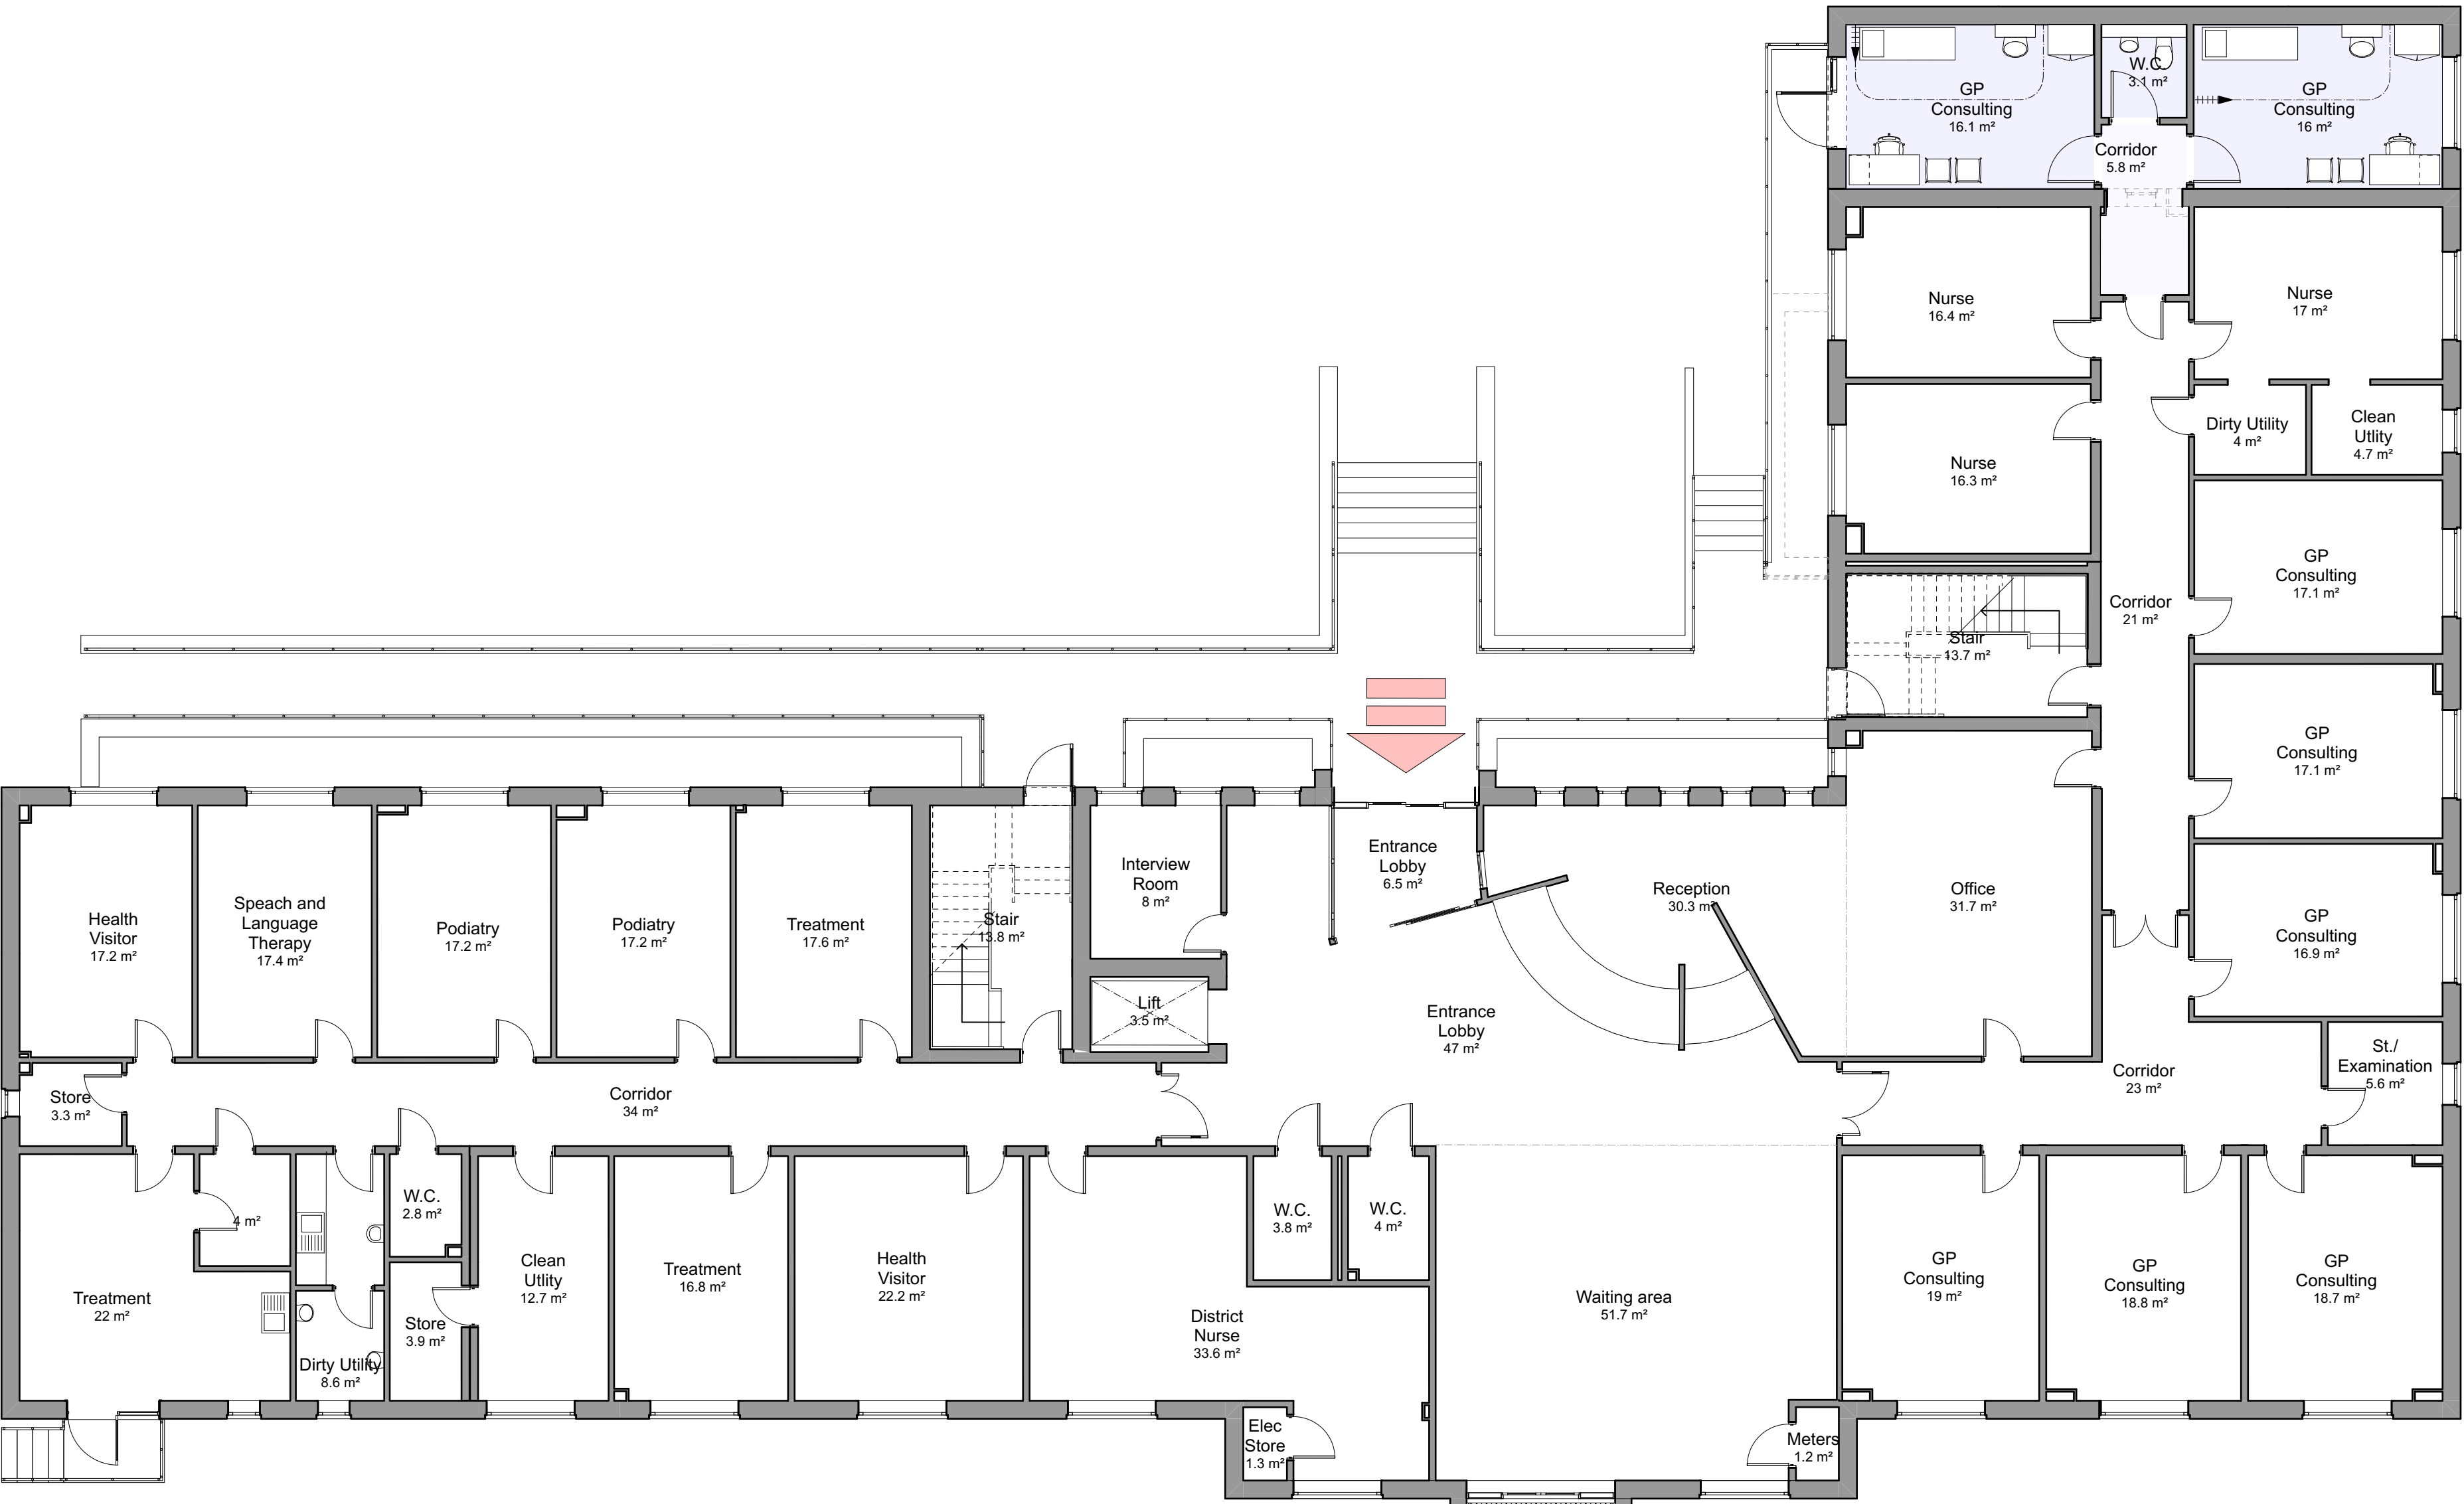

Proposed Ground Floor Plan
Scale: 1:100



Disclaimer: brp architects ltd. accept no responsibility for work not undertaken fully in accordance with the contents of this drawing and related specifications. This document and its design content is copyright protected ©. It shall be read in conjunction with all other associated project information including models, specifications, schedules and related consultants documents. Do not scale from documents. All scales noted correct at original paper size. All dimensions to be checked on site. Immediately report any discrepancies, errors or omissions on this document to the originator. If in doubt ask.

Source File:
P213 - 23 Planning Model 210315.pln

Rev	Date	Drawn	Note
P02	13/05/21	JSJ	Access door and walkway added to new extension. Existing external railings and FF meeting room doors shown.



brp
architects

1 Millers Yard
Roman Way
Market Harborough
Leicestershire
LE16 7PW
t: 01858 464986
brp-architects.com

Client:
Primary Health Properties

Project Title:
**Alterations and extension to
Pontadawe Primary Care Centre,
Alloy Industrial Estate, Pontardawe,
Swansea**

Drawing Title:
Proposed Plans

Drawing Status:
Planning

Scale(s): 1:100	Original Paper Size: A1
Drawn By: JSJ	Date: 24.11.20

Document Reference:
P213-BRP-00-ZZ-DR-A-0201-P02