




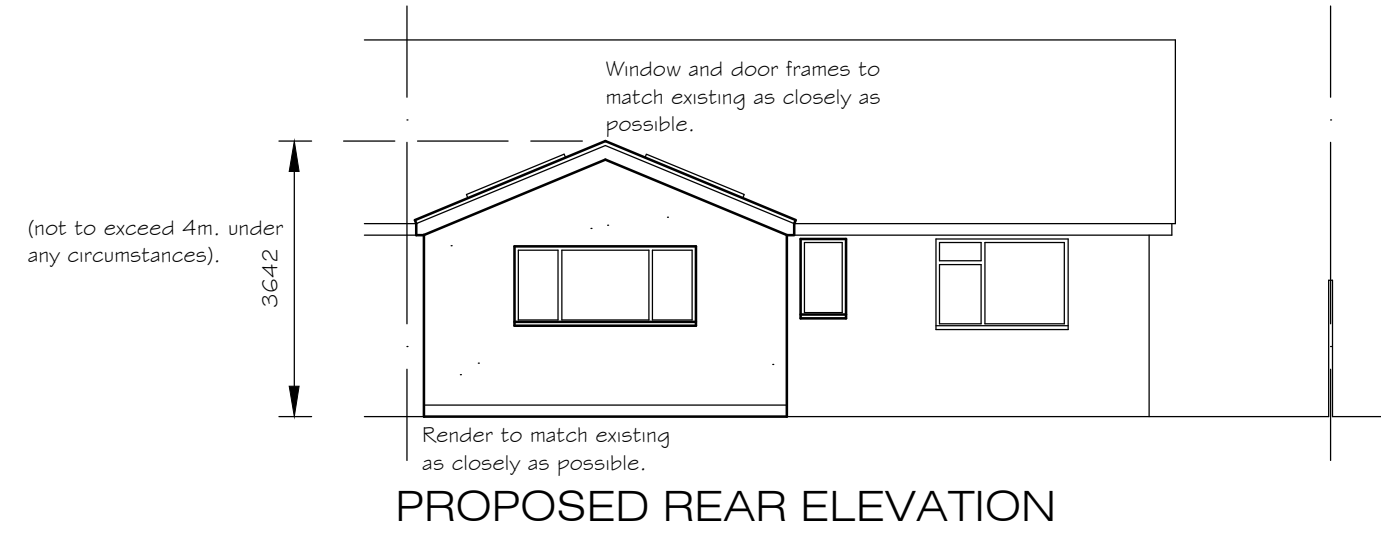


PROPOSED REAR ELEVATION

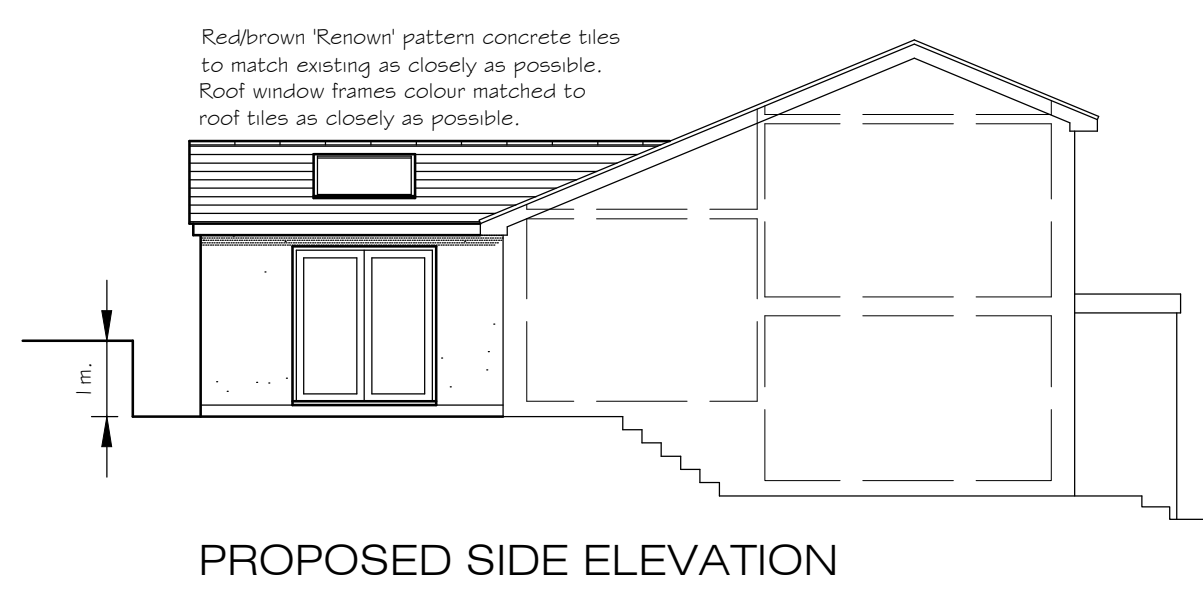


PROPOSED SIDE ELEVATION

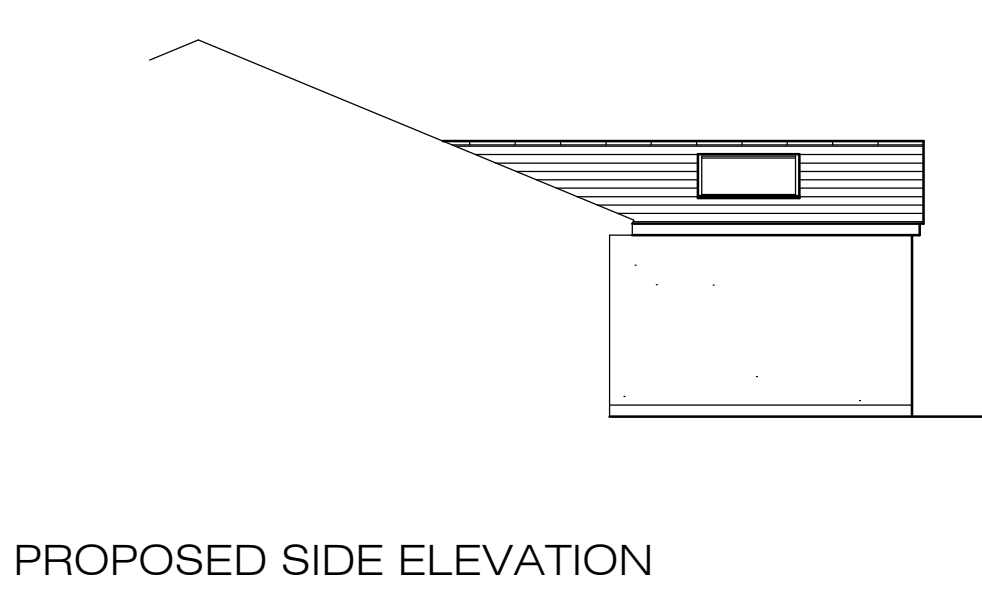


PROPOSED SIDE ELEVATION

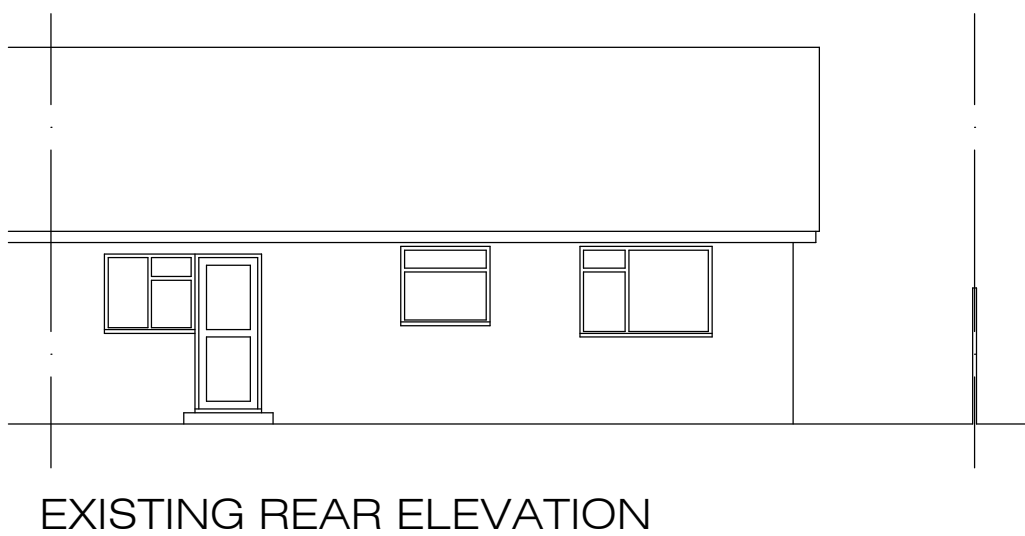


EXISTING REAR ELEVATION

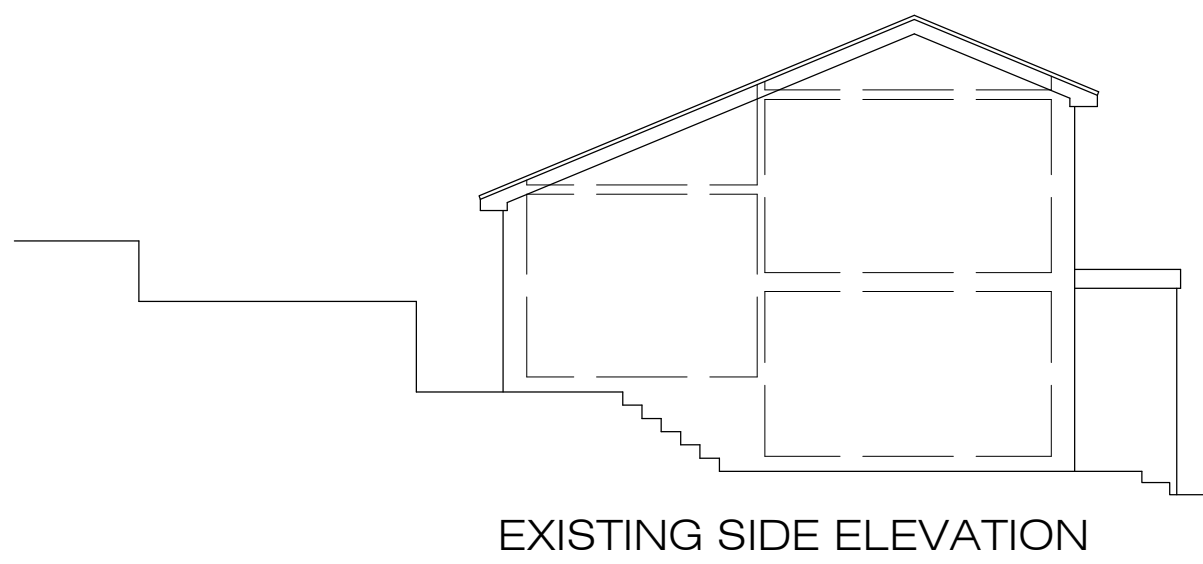


EXISTING SIDE ELEVATION

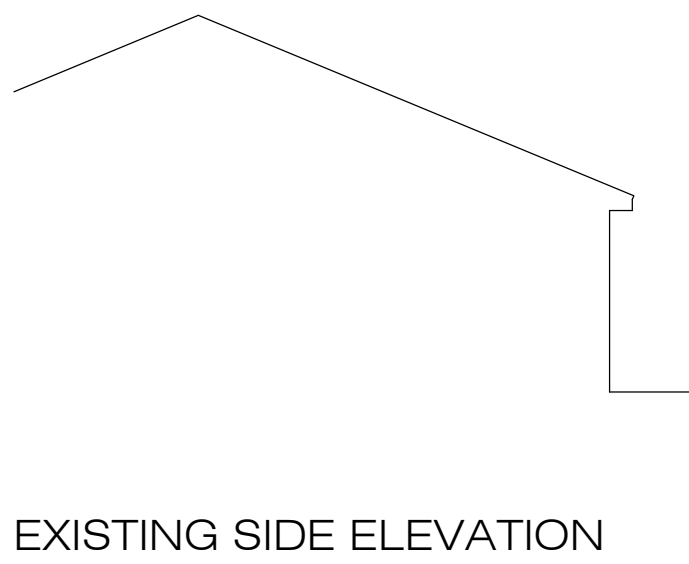

EXISTING SIDE ELEVATION

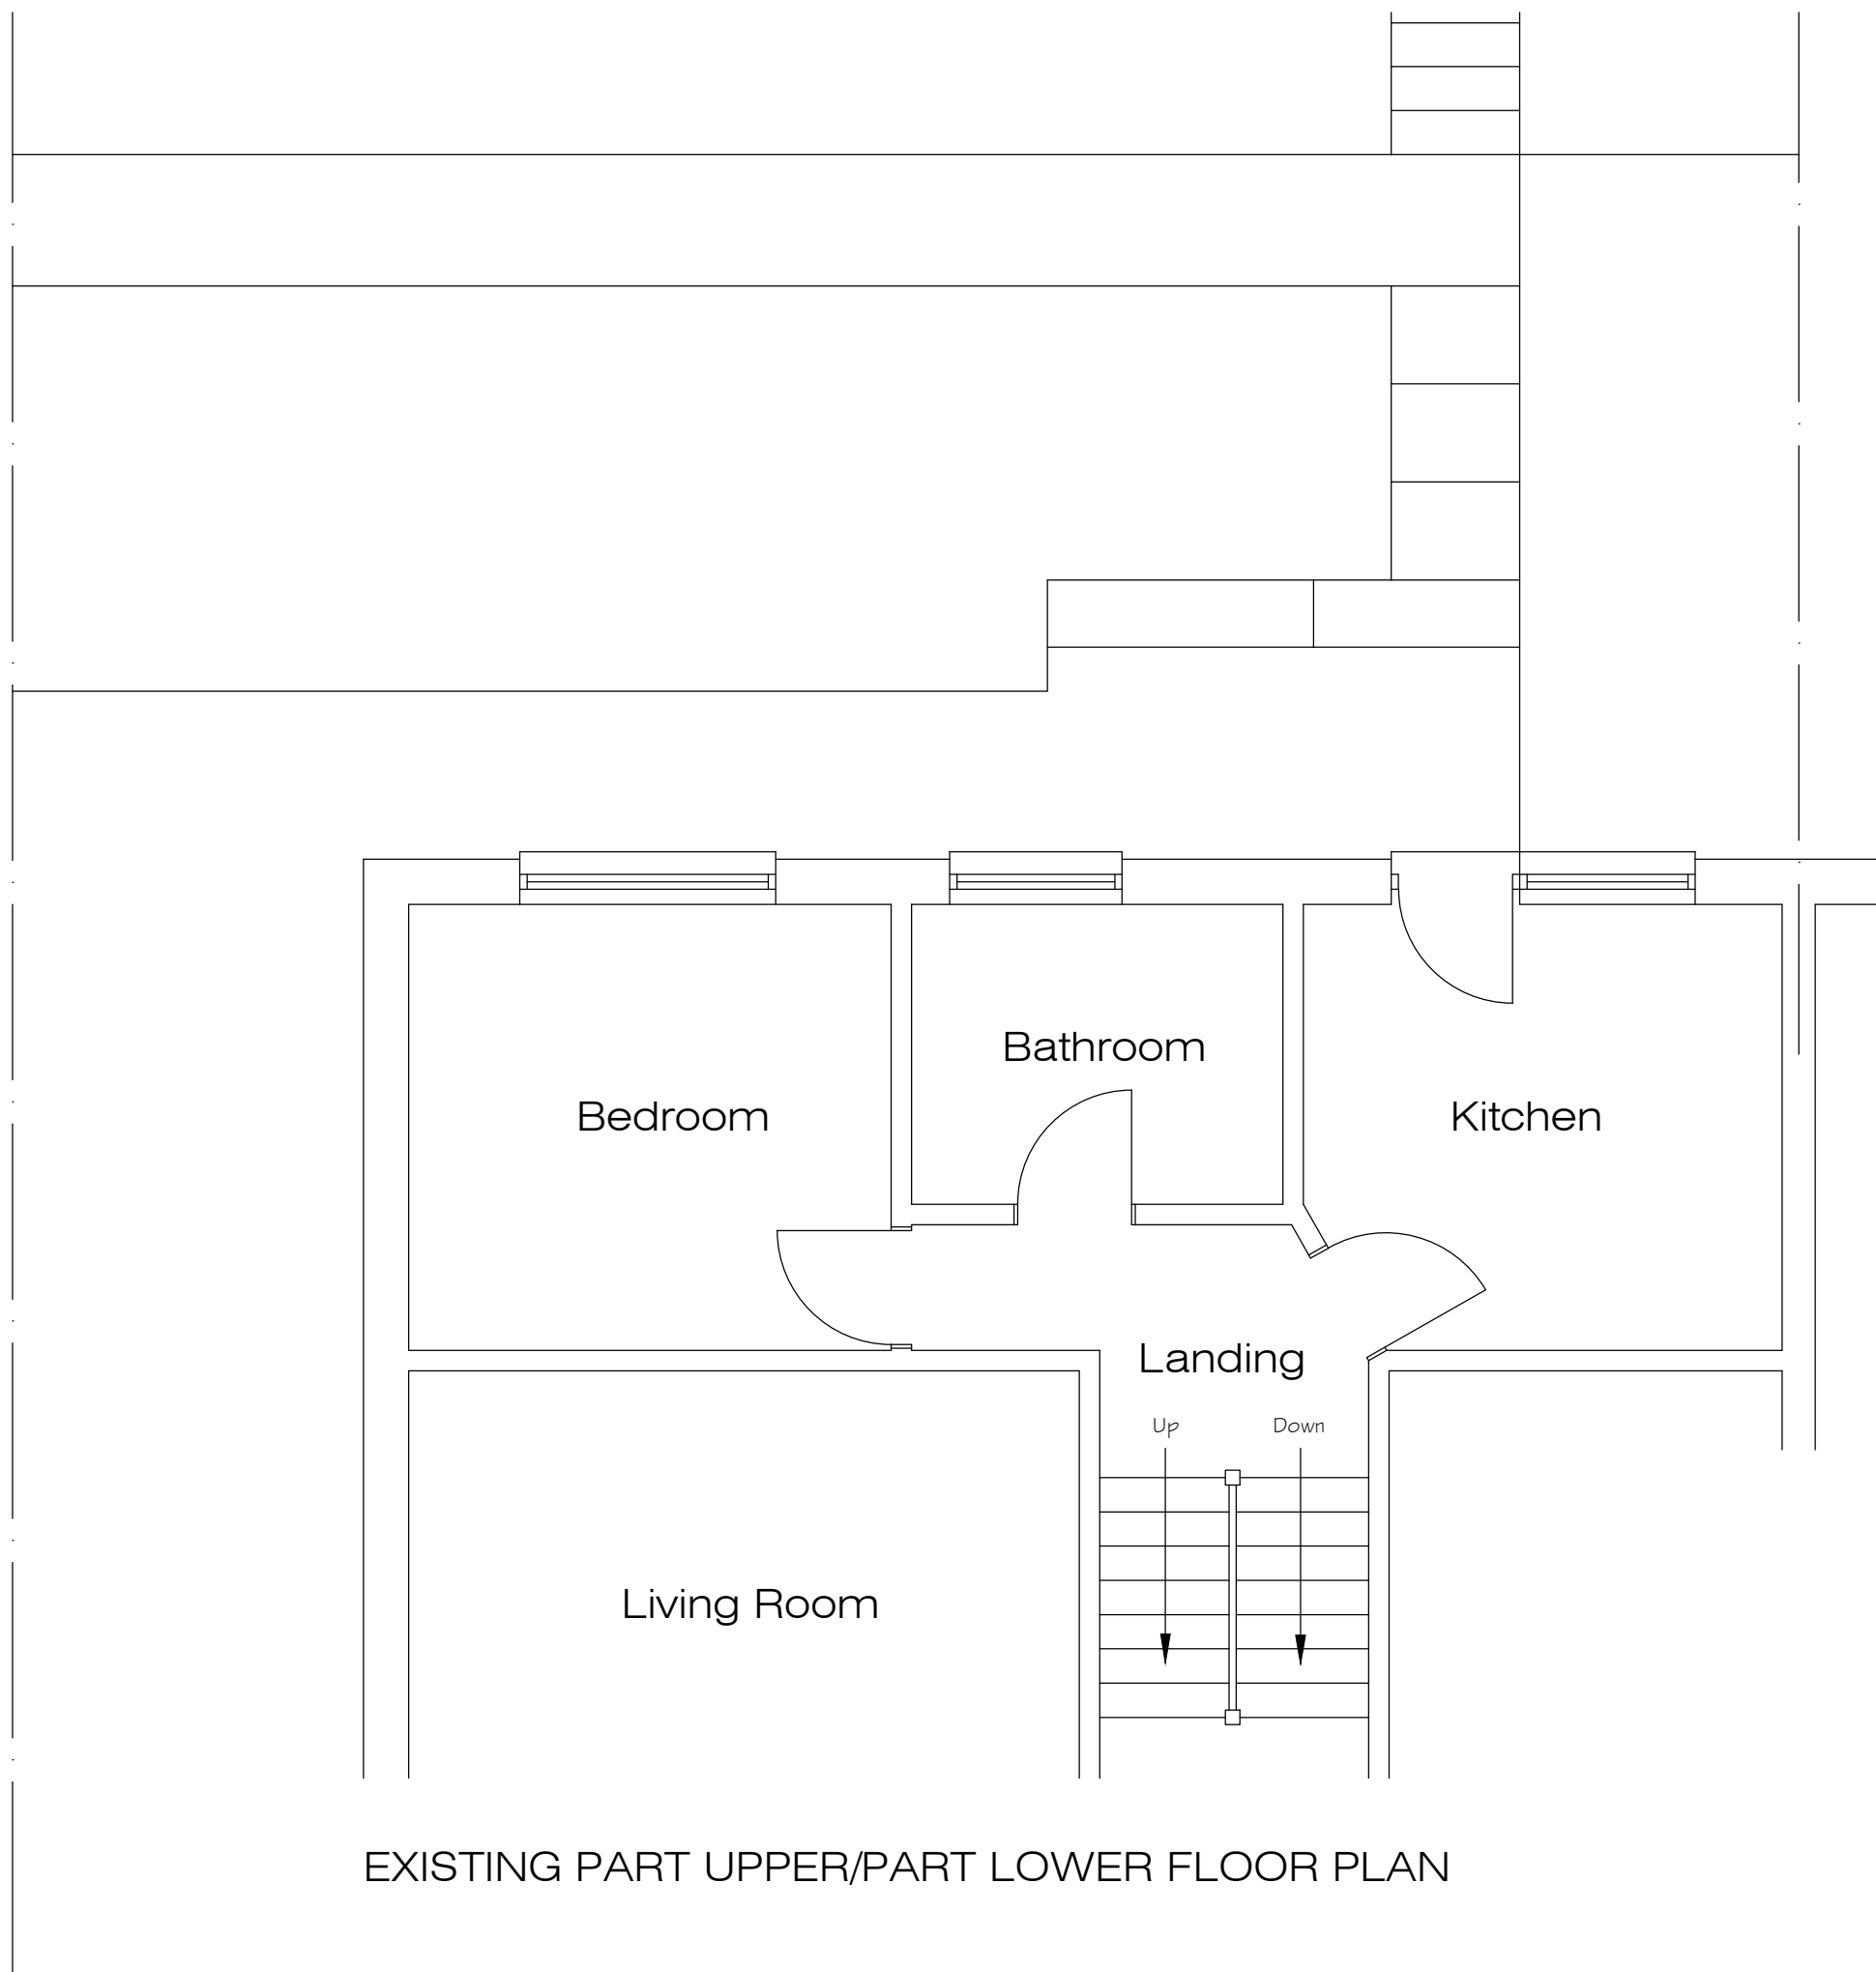

EXISTING PART UPPER/PART LOWER FLOOR PLAN

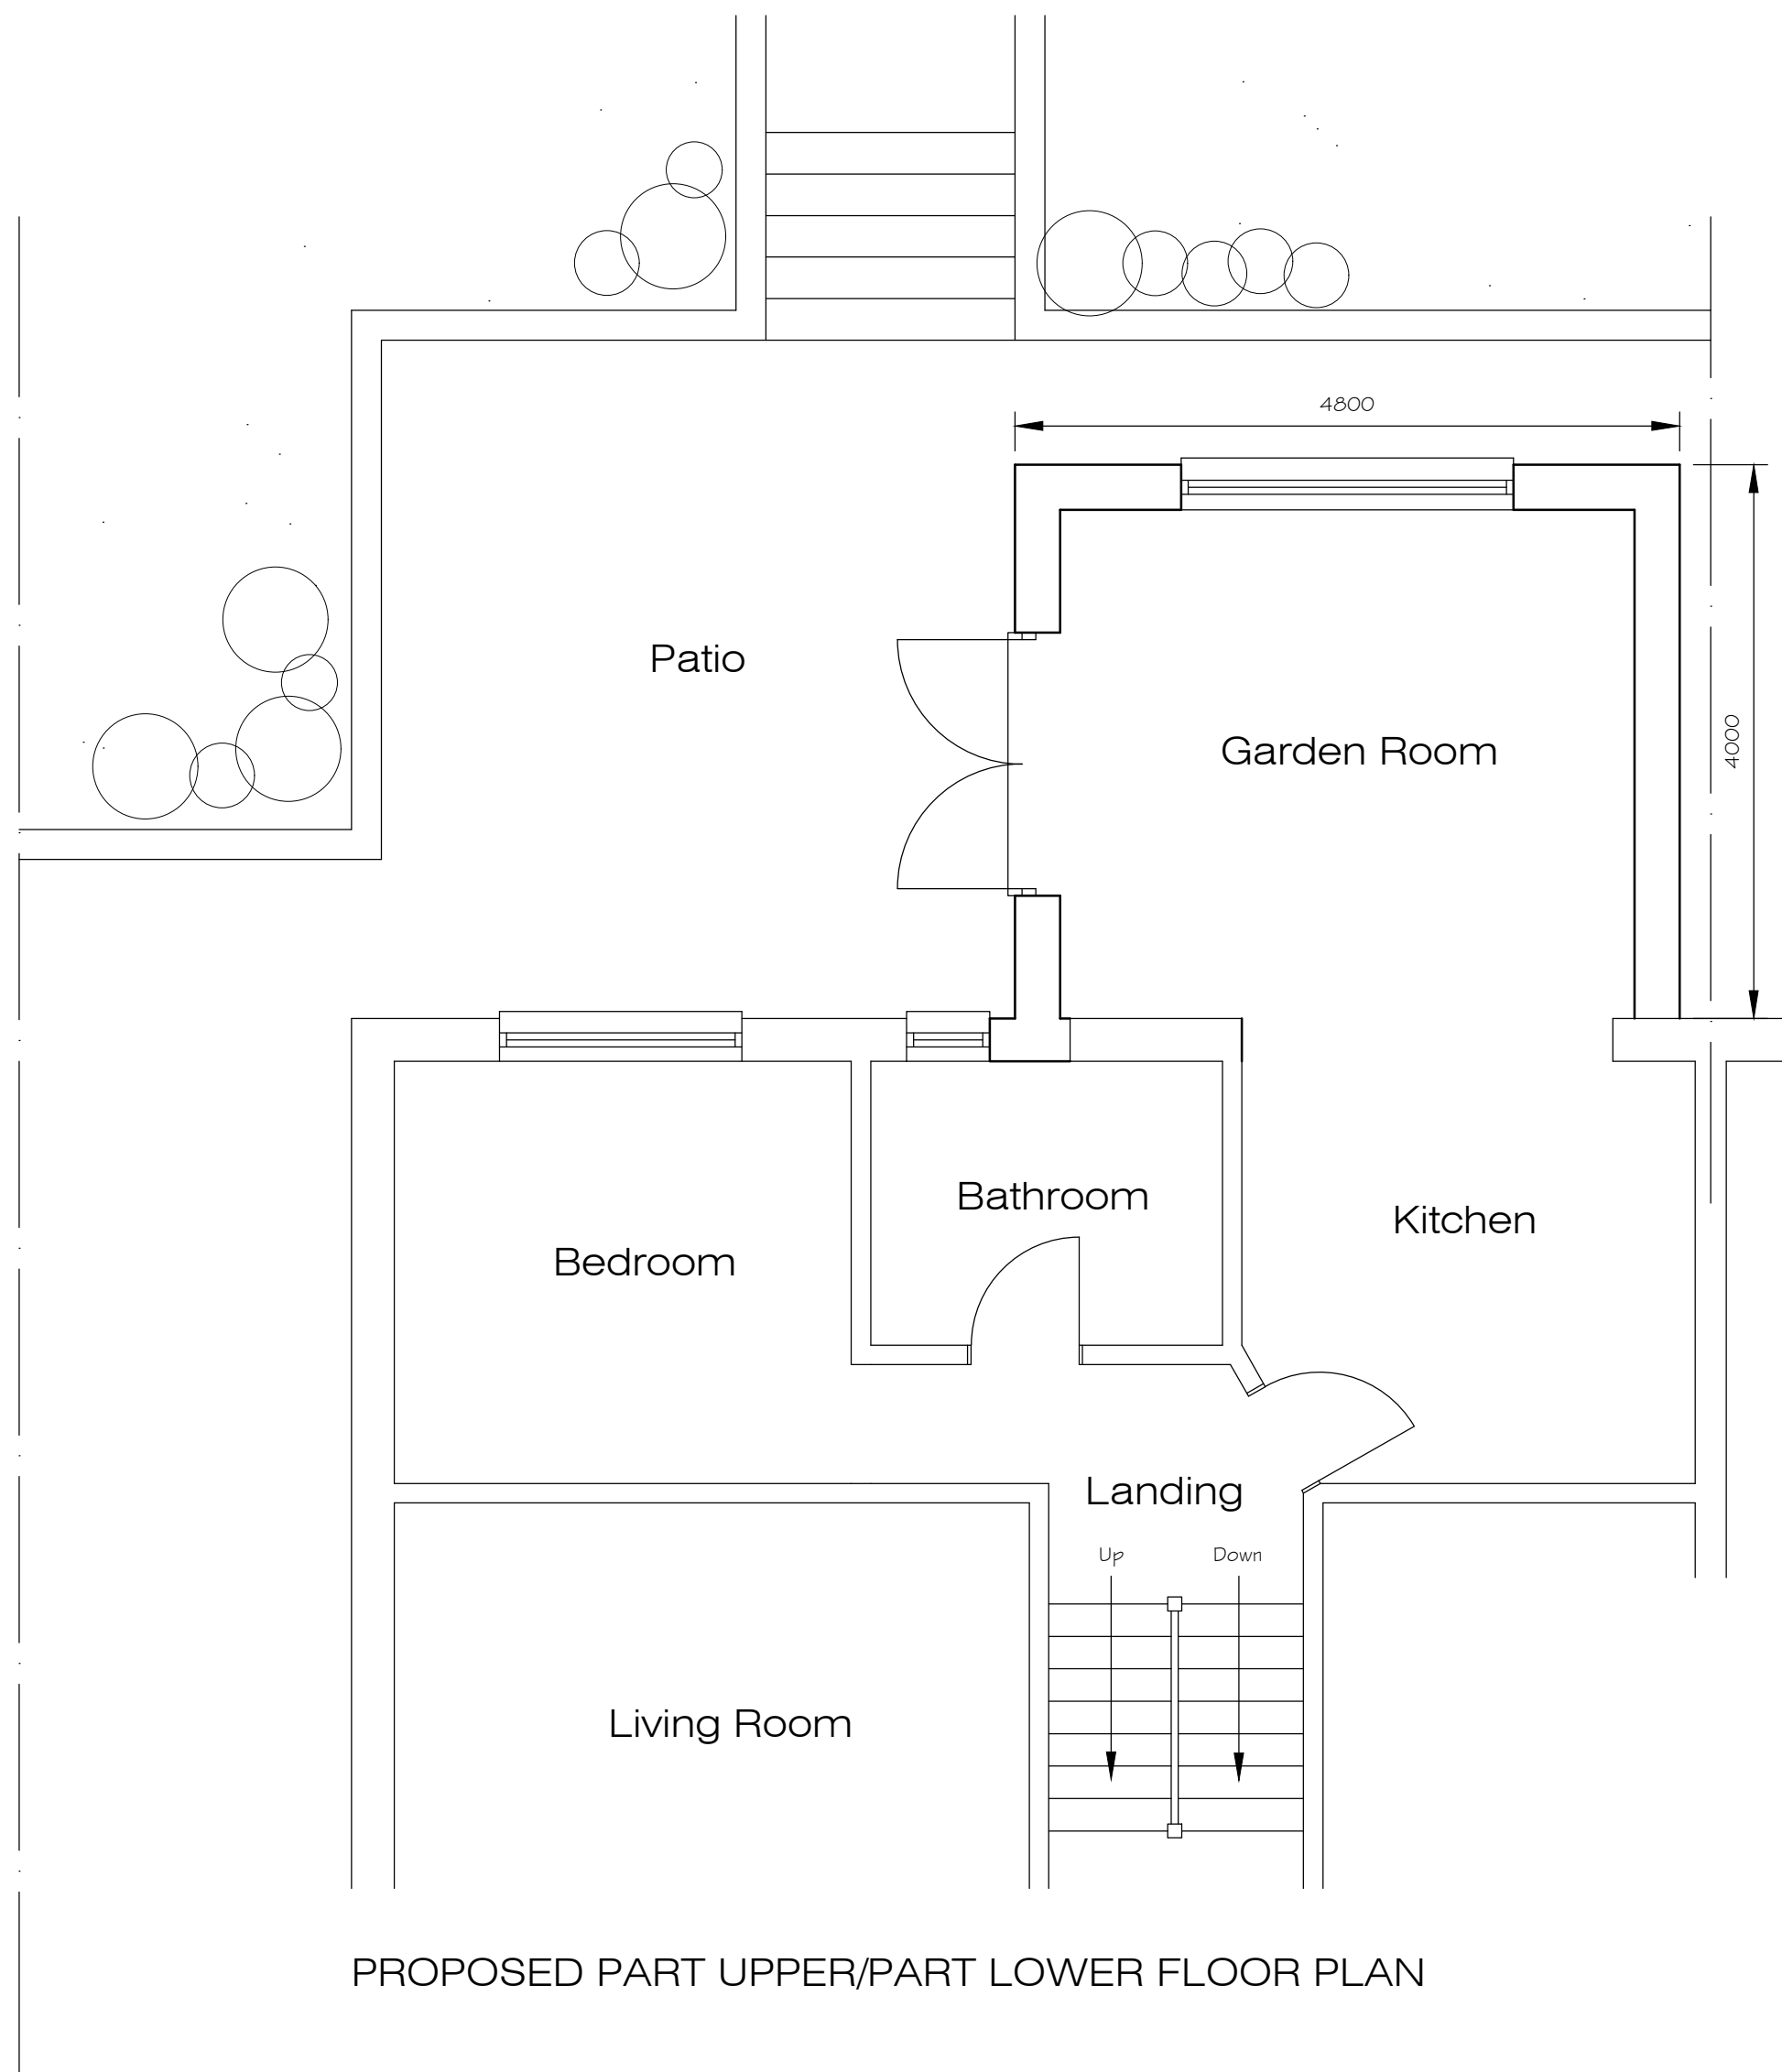

PROPOSED PART UPPER/PART LOWER FLOOR PLAN

Crescent Architectural
Architectural Design & Services
M.C.I.A.T.
38 De La Beche Road, Sketty,
Swansea, SA2 9AR.
Mobile: 07818 067467
e-mail: crescent3000@aol.com

Project
Proposed Extension at 18 Bryncatwg, Cadoxton, Neath, SA10 8BG.

Description
PLANNING DRAWING

Scale 1/50 & 1/100 @ A1.	Date April 2021.
Drawn	Checked

Drawing No.
PH21/74/1

