



PROPOSED GROUND FLOOR PLAN

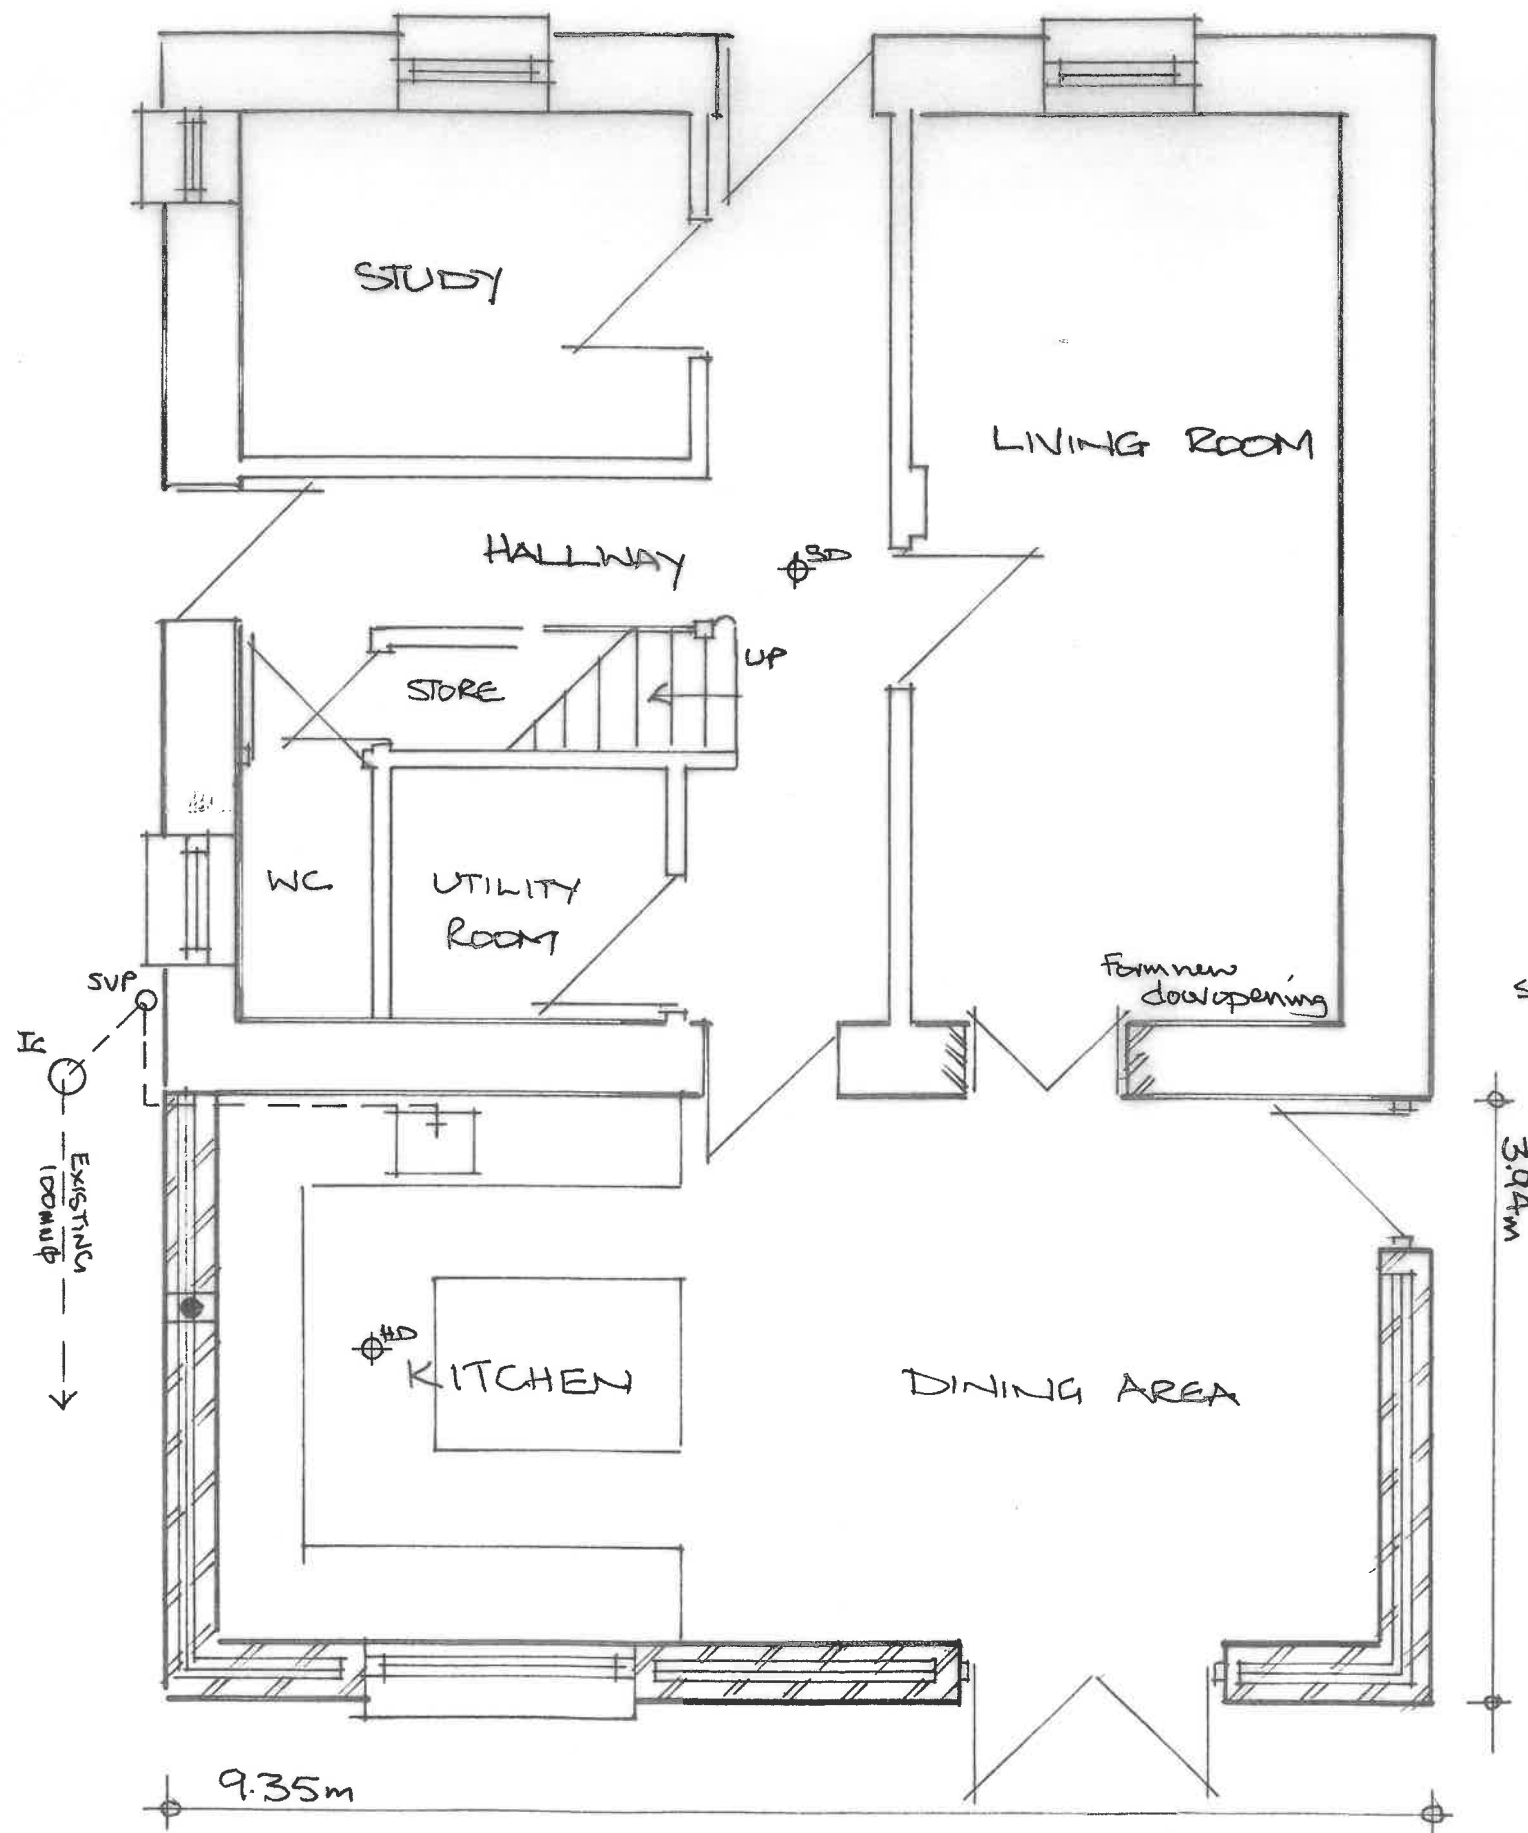

PROPOSED FIRST FLOOR PLAN

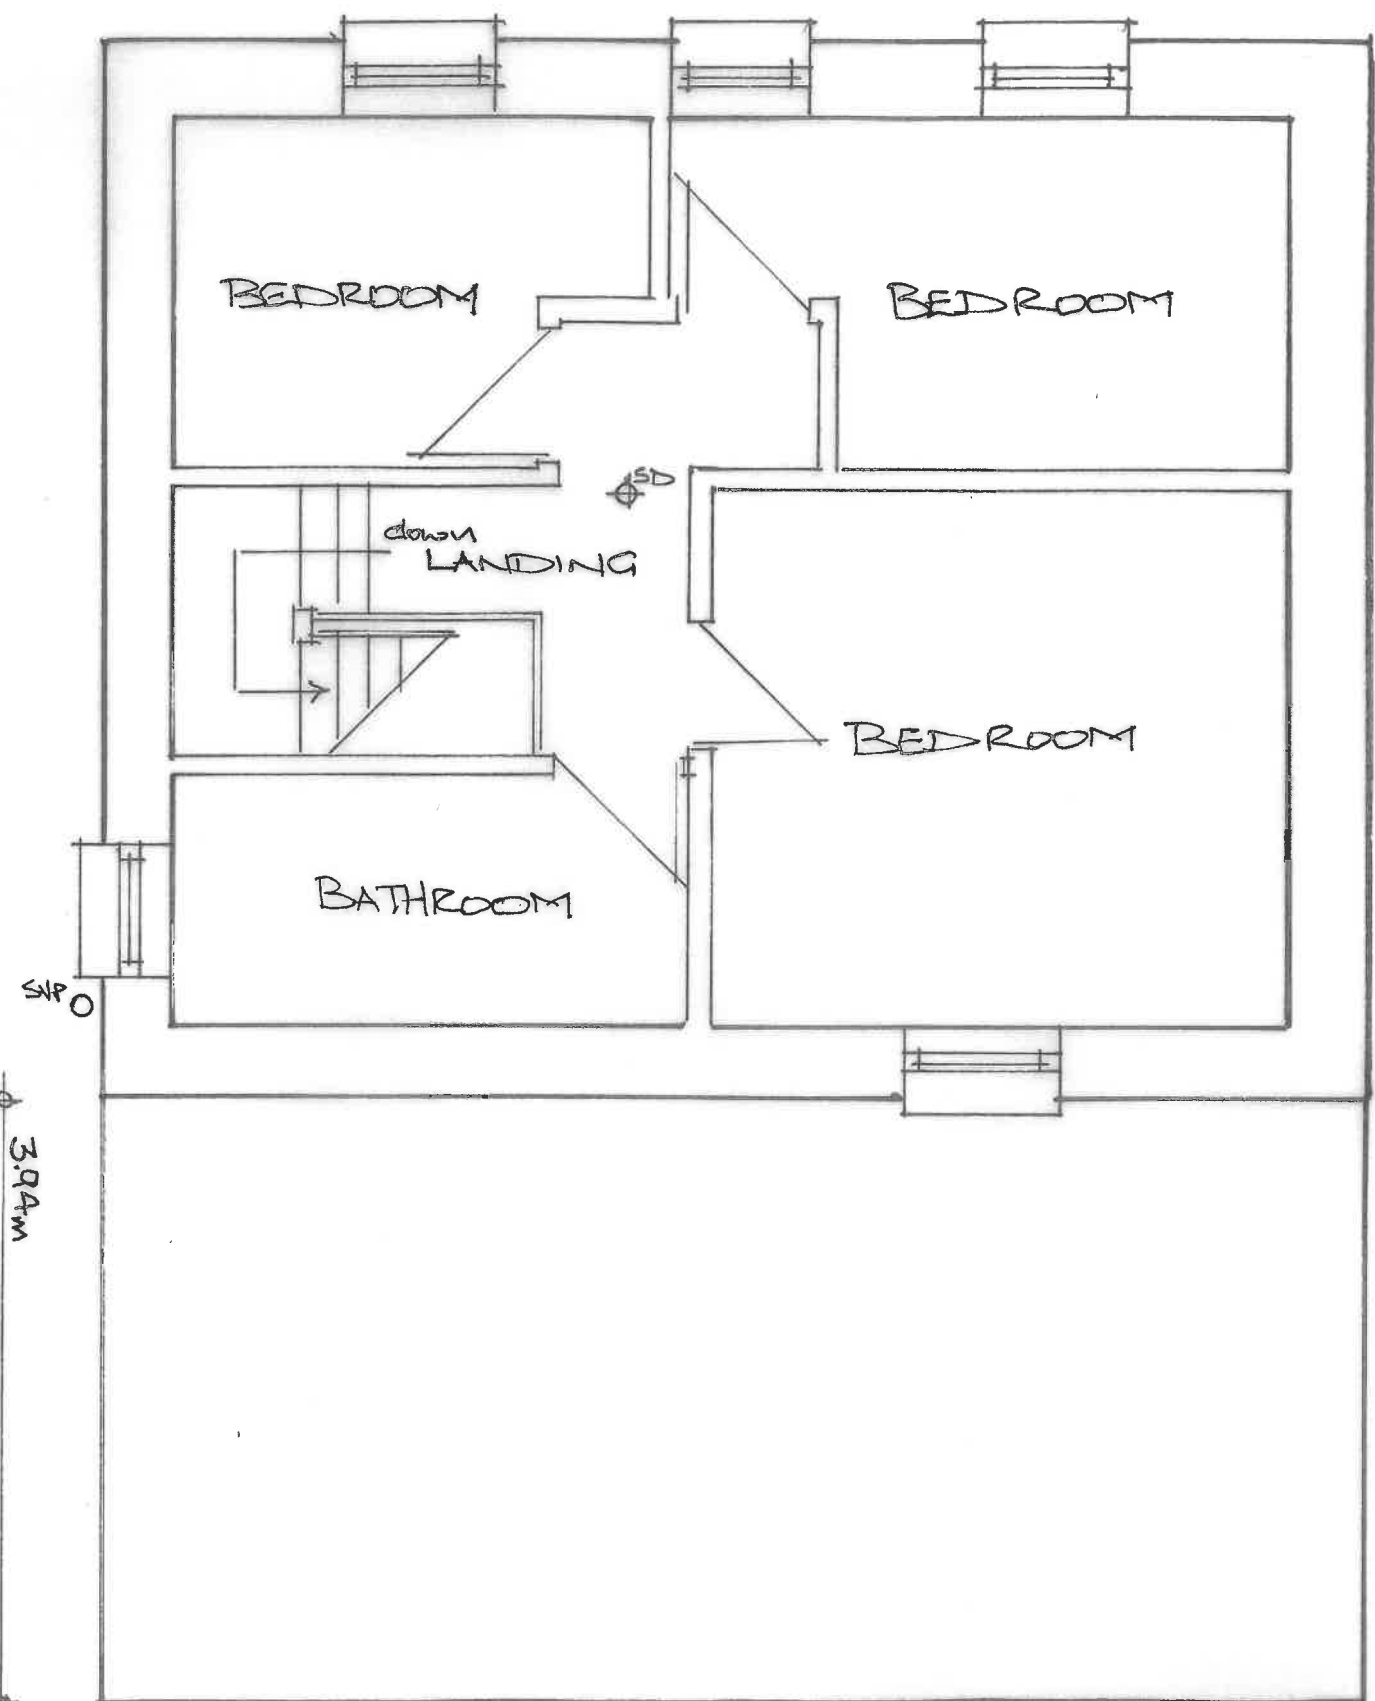

Name	N. Shenton		
Address	47 Grove Road Pontardawe, Swansea, SA8 4HH		
Project	Proposed Single storey Rear Extension and Associated Works		
Scale	1:50	Drawing No.	NS/ 21/ 02