




- 1 All dimensions in millimetres unless otherwise stated.
2 Do not scale off drawing. All dimensions to be checked on site.

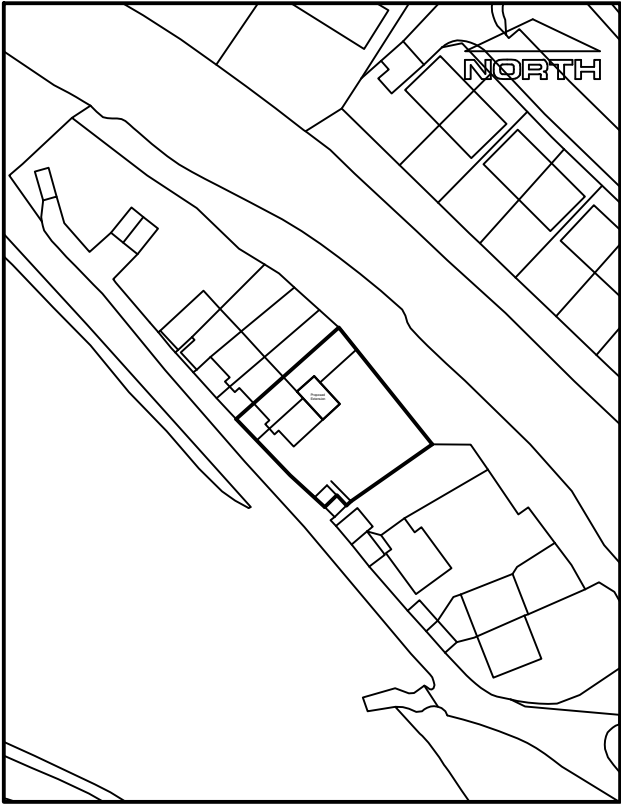

Site Location Plan - 1:1250

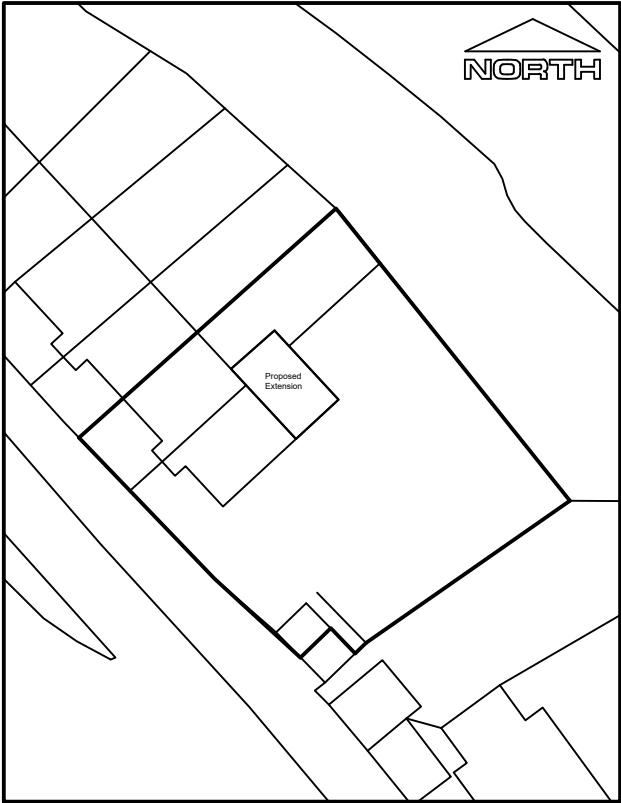

Site Plan - 1:500

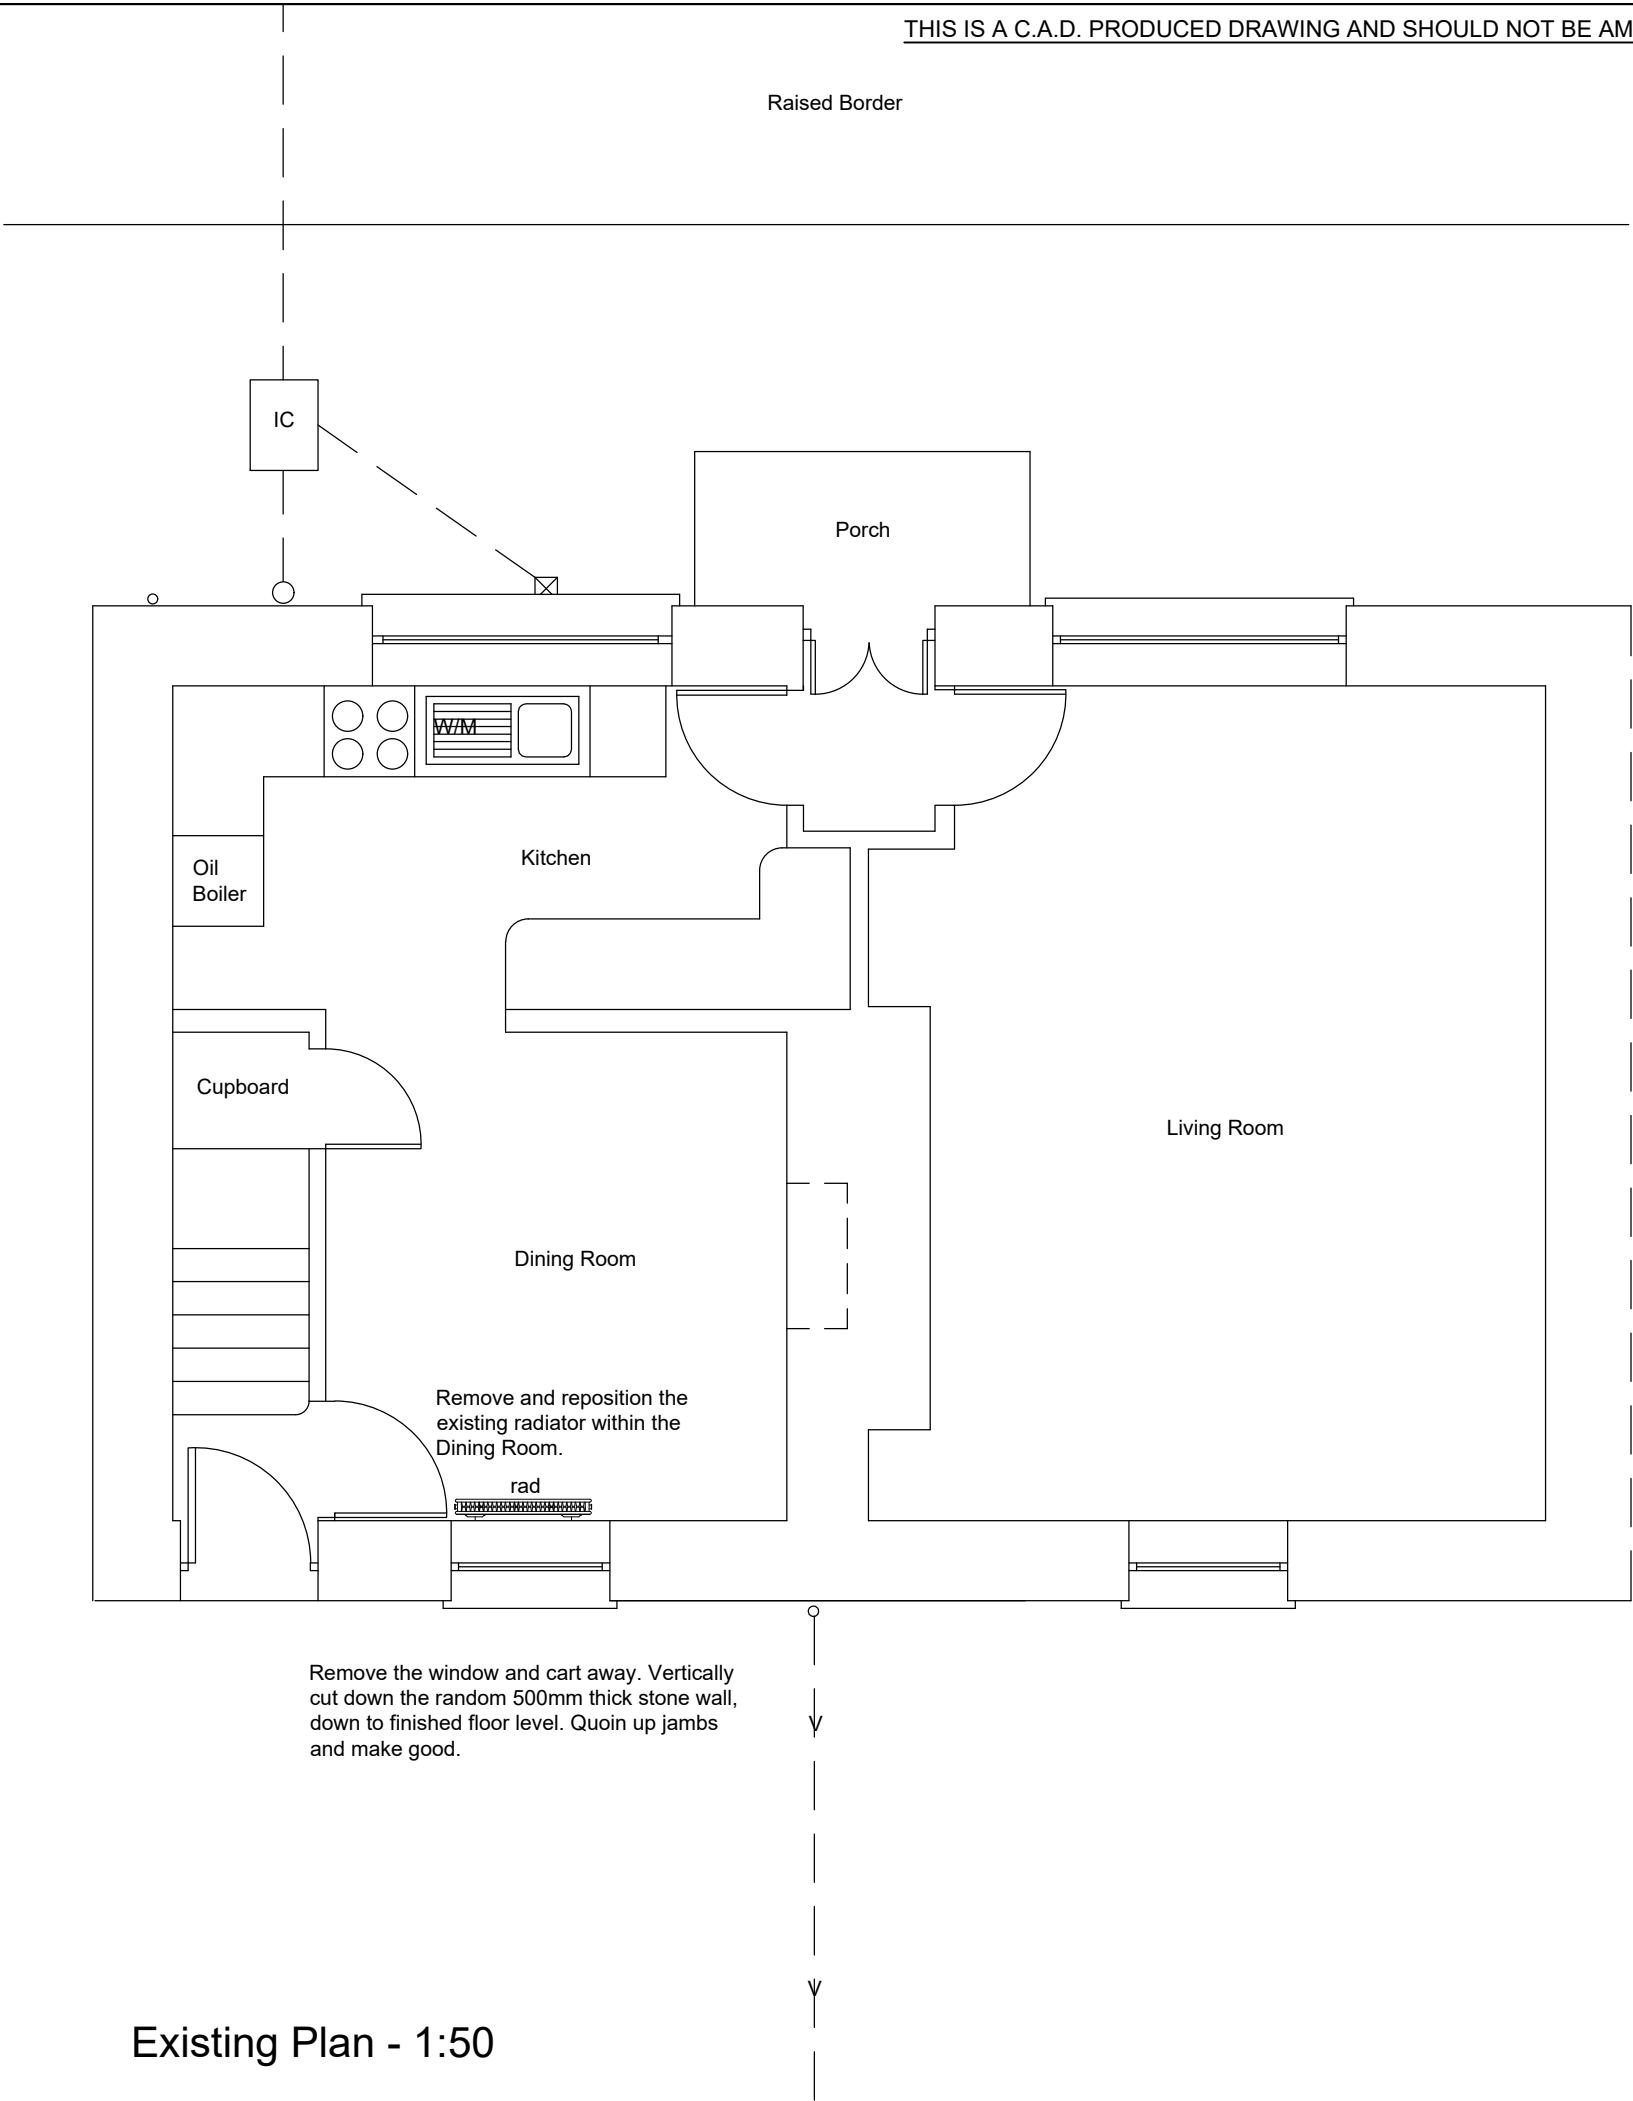

Existing Plan - 1:50

Rev	Details	Dr	Date
 Cyngor Castell-nedd Port Talbot Neath Port Talbot Council			
Cyngor Castell-nedd Port Talbot Neath Port Talbot Council Social Services, Health and Housing Housing Renewal and Adaptations Service Civic Centre Neath SA11 3QZ			
Project 1 Lower New Houses Lower Cwmtwrch			
Bedroom and Shower Room Extension			
Existing & Location Plans			
Drawn	sjl	Checked	Approved
Date	April21	Date	Date
Scales	1:50 or as shown		
Drawing No.	DFG5007		