



Superseded


PRECEDENT IMAGES

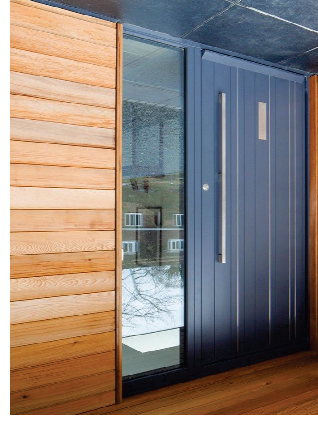

SECTION ON AA
SCALE 1:50

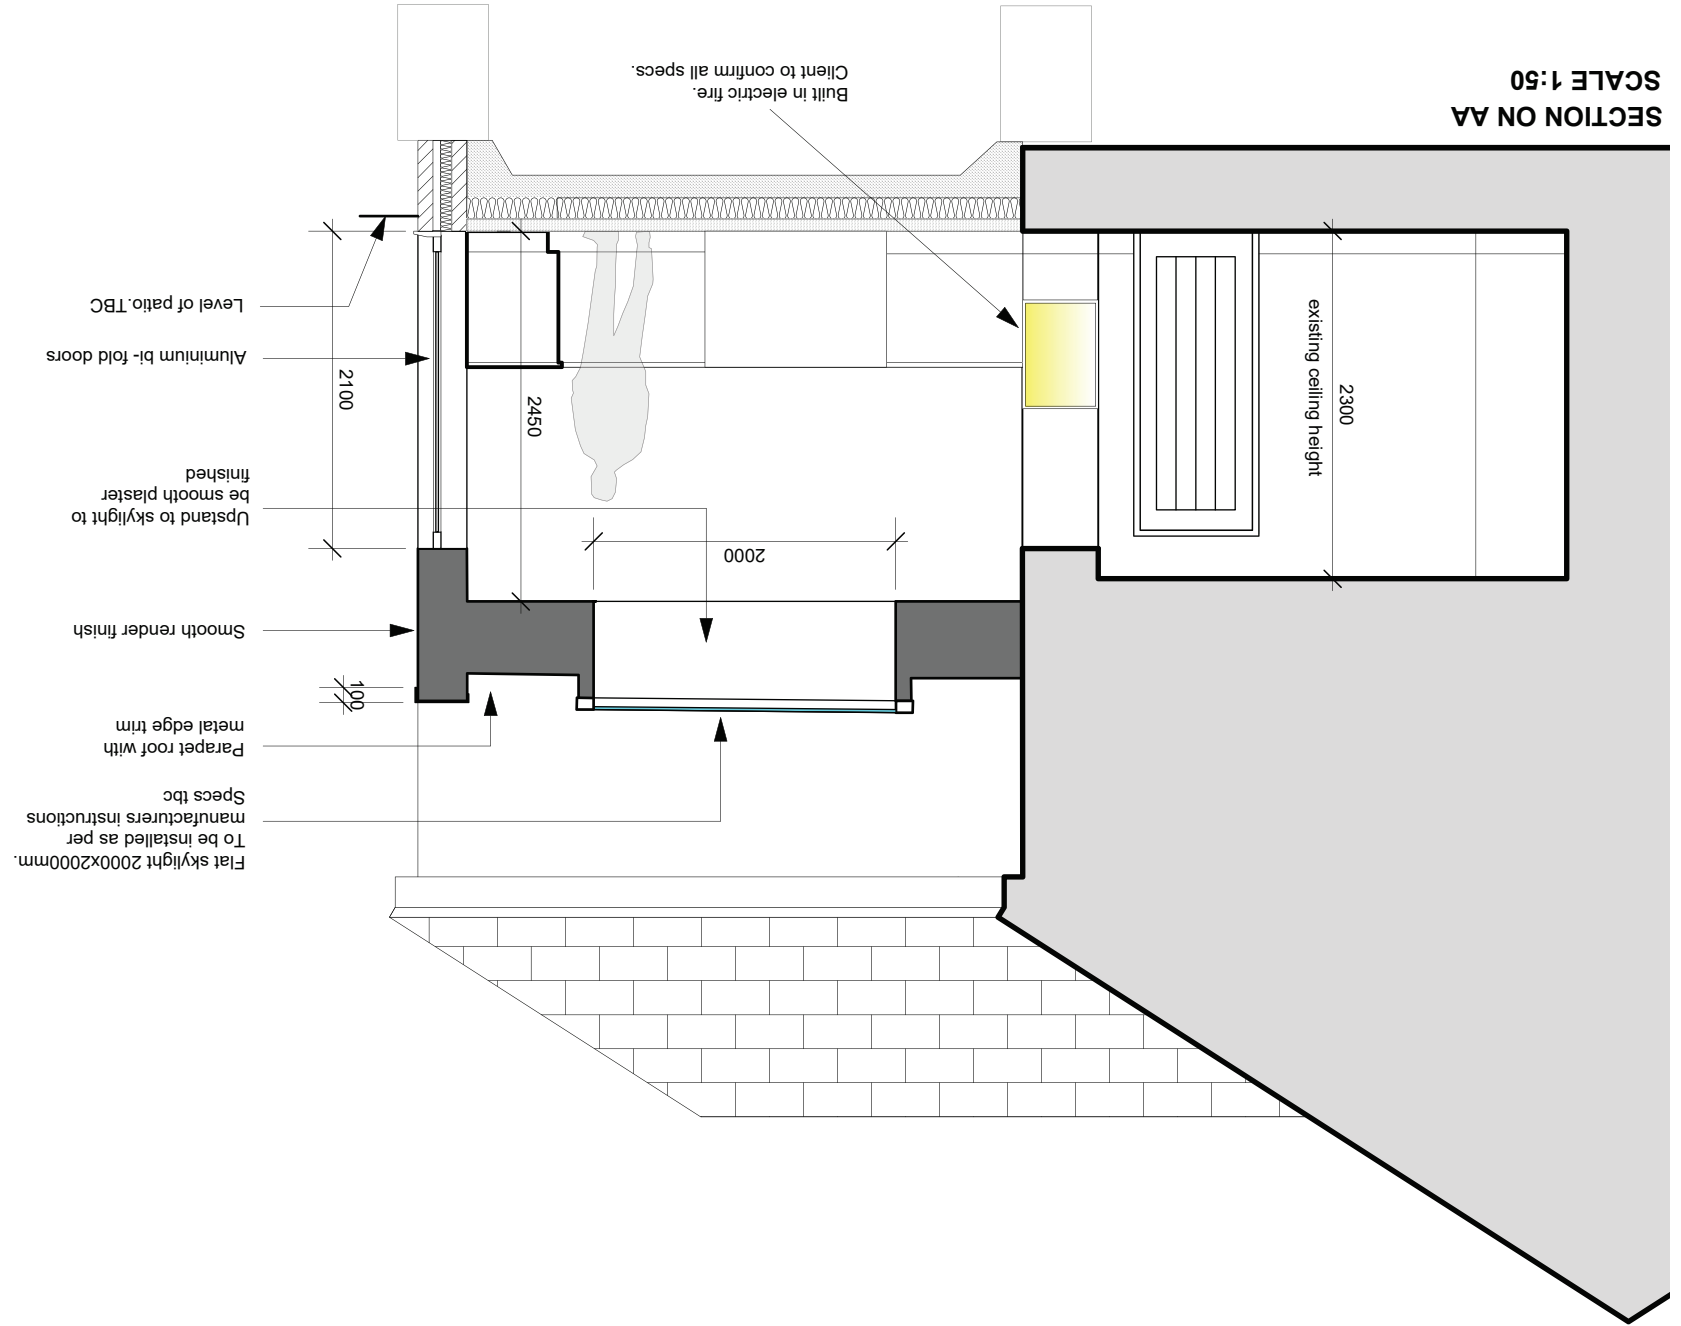

ROOF PLAN

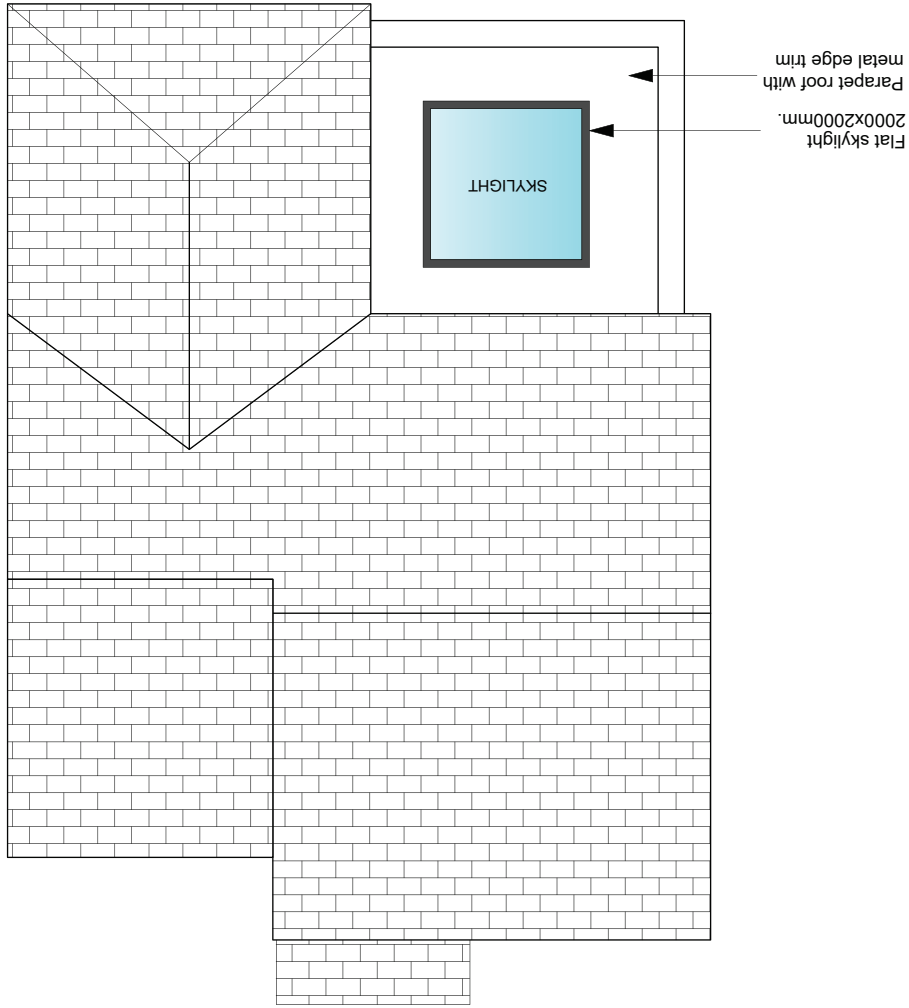

client	Clare Marmont
project	78 Trevallen Avenue Cimla SA11 3UR
title	Section & Roof Plan
scale	1:100 @A3
dwg by	May 2021
date	
dwg no	CM-03
rev	
Dimensions to be verified on site. Figured dimensions to be taken in preference to those scaled.	
This drawing is the property of Bankhead Design, copyright is reserved by them and the drawing is issued on the condition that it is not copied, reproduced, retained or disclosed to any unauthorised person, either wholly or in part without the consent in writing from Bankhead Design	
Bankhead Design 20 Beechwood Avenue, Neash SA11 3TE Tel: 0781 8086740 email: info@bankheaddesign.co.uk	

BANKHEAD DESIGN