


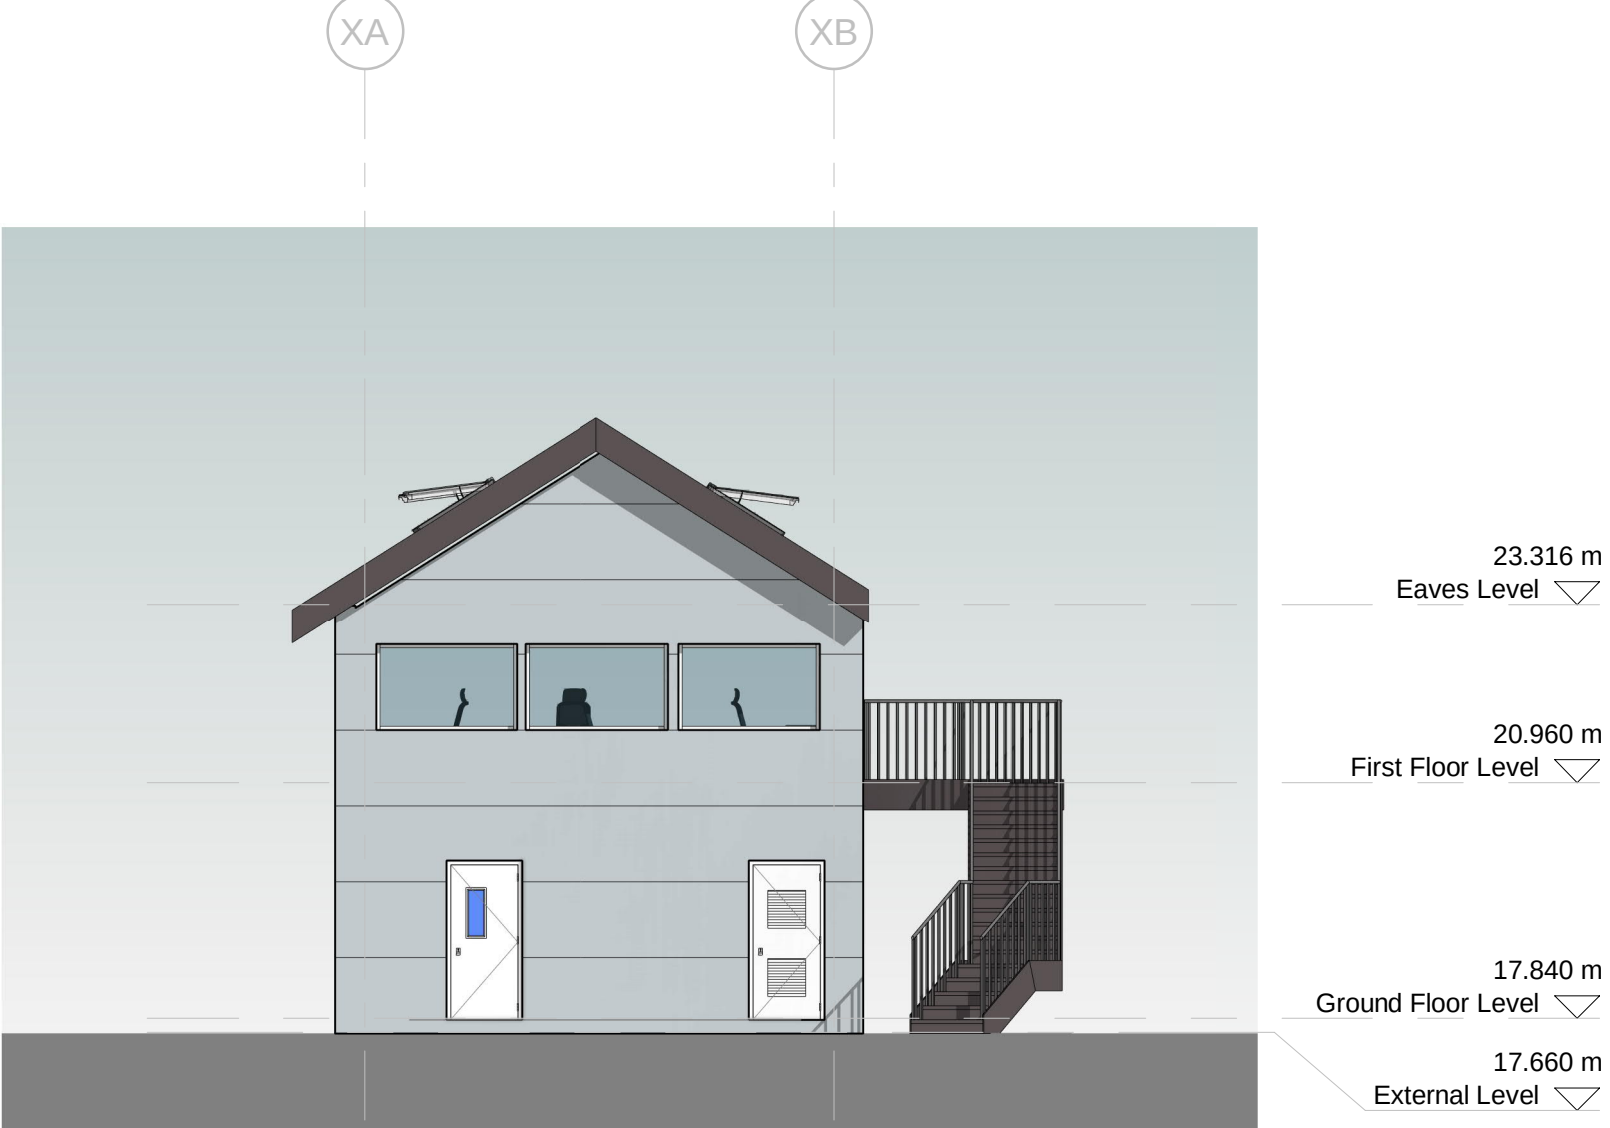

East Elevation

SCALE: 1 : 100




South Elevation

SCALE: 1 : 100



West Elevation

SCALE: 1 : 100

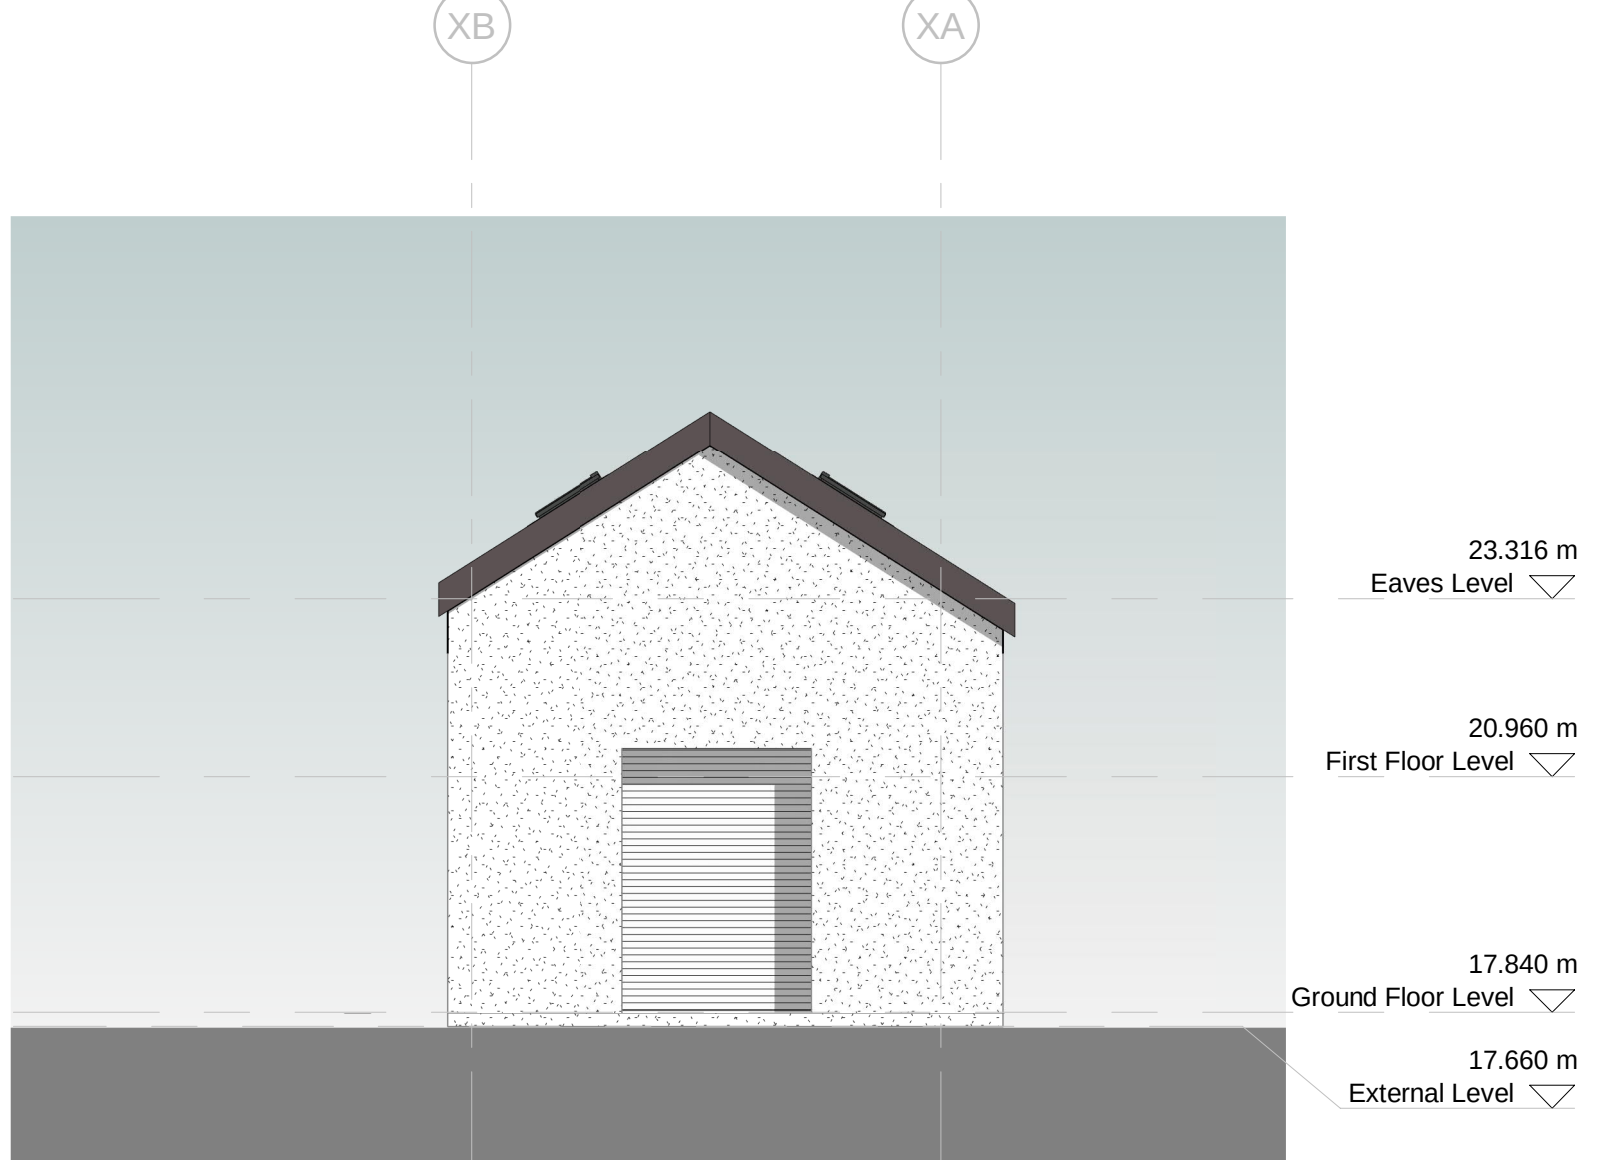

North elevation

SCALE: 1 : 100



Planning

P2	07/10/20	Issued for Planning	DF/MMcl/TB
P1	17/07/20	Issued for information	DF/MMcl/TB
Rev.	Date	Description	Dnn/Chk/Apr