



ISO A1 594mm x 841mm
Drawn By: DF
Approved: TB
Checked: MMcl
Designer: DF

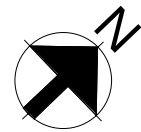

B4242 Neath Road

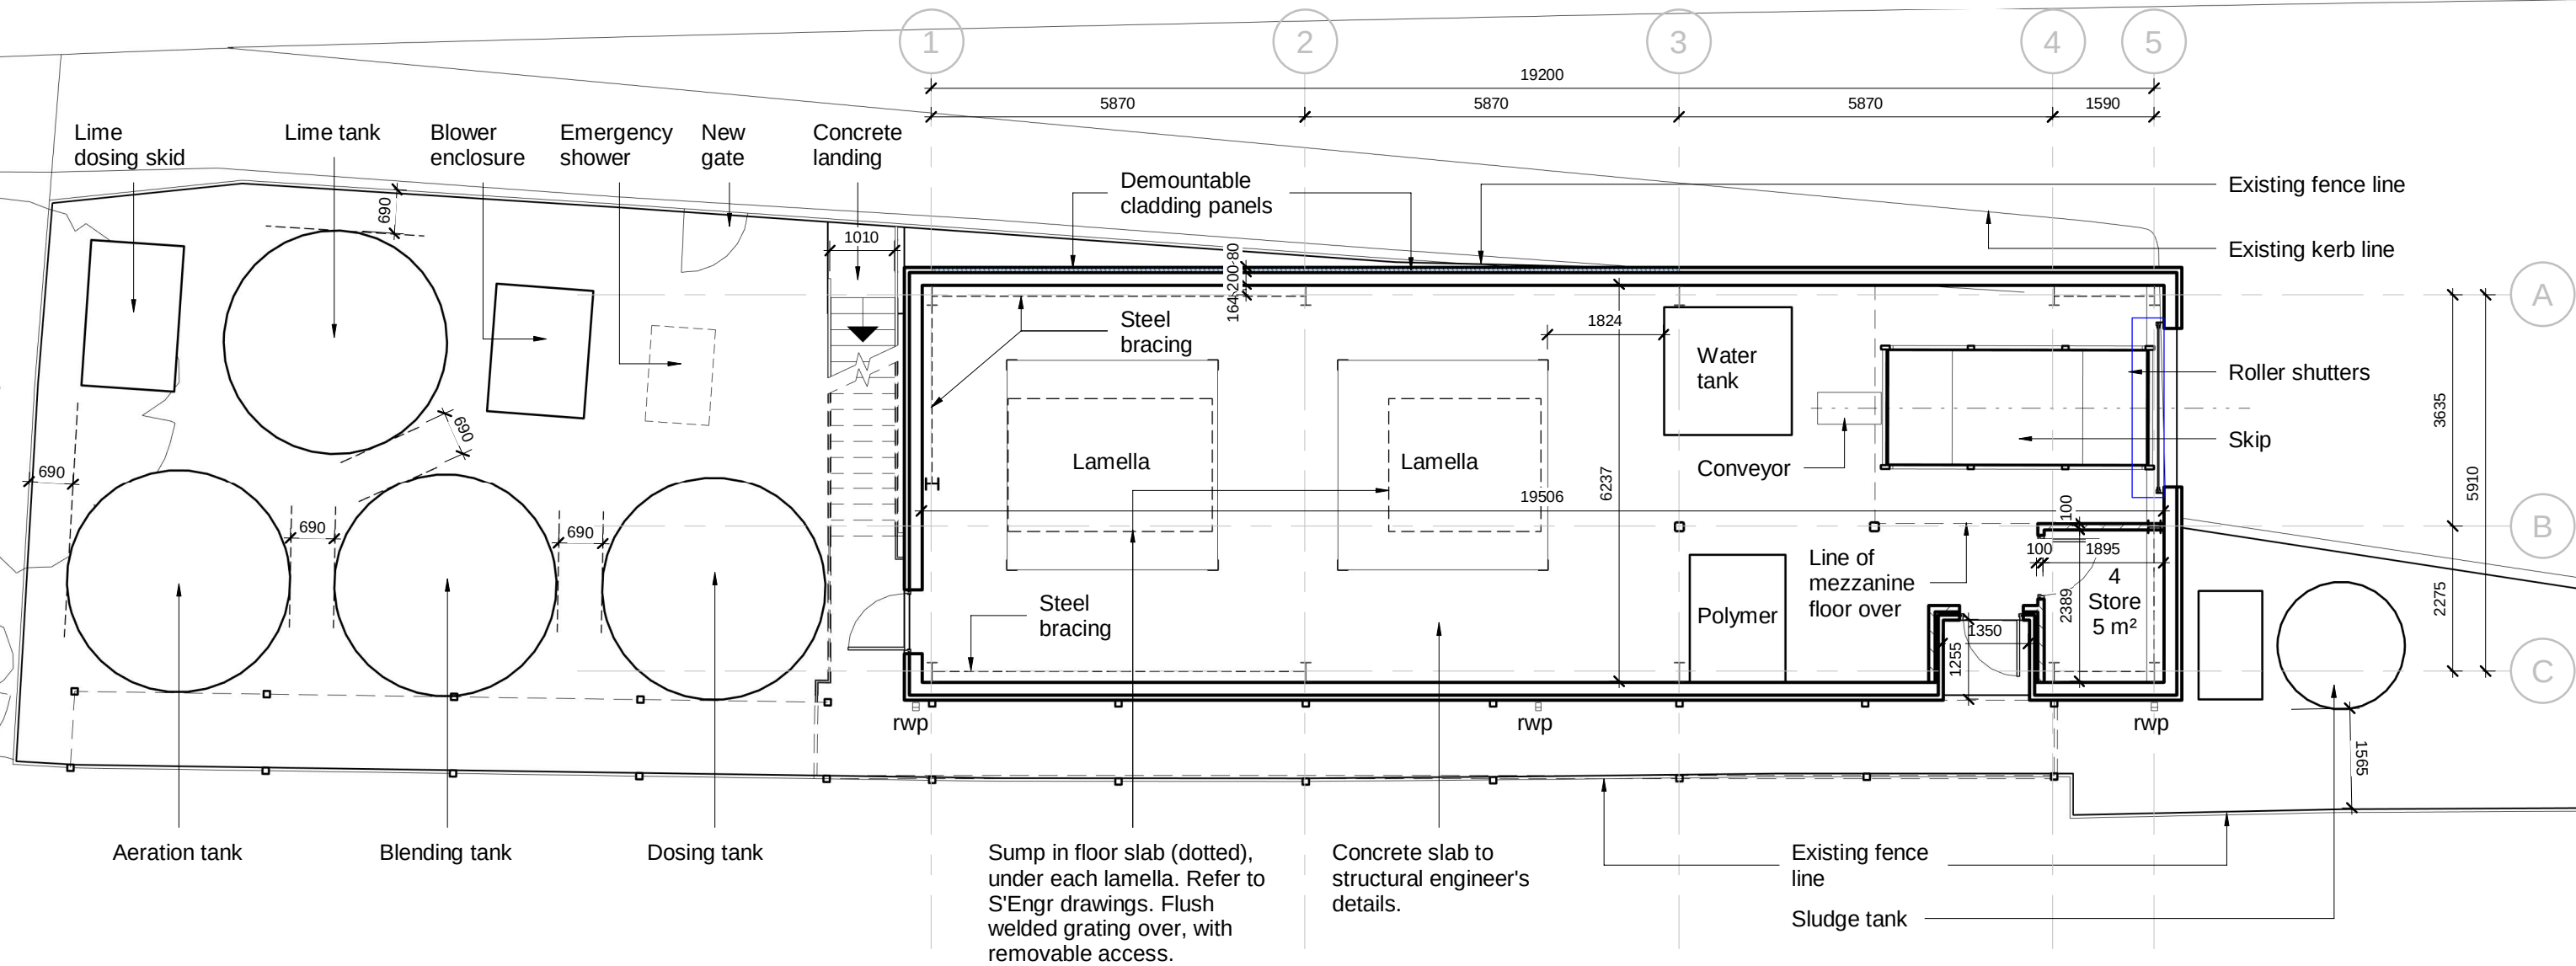

Neath Canal

Level 0 Floor Plan - As Proposed

SCALE: 1 : 100



Project

Client

Consultant

AECOM
St. George's House, 5 St. George's Road
Wimbledon
London
SW19 4DR
United Kingdom
Tel +44 (0)207 963 9800
www.aecom.com

Notes

Planning

Issue/Revision

P02	08/10/20	Issued for Planning	DF/MM/TB
P01	10/09/20	Issued for tender	DF/MM/TB
Rev.	Date	Description	Drn/Chk/Apr

Key Plan

Suitability Status

S0 - Initial Status

Project Number

60624809

Sheet Title

Proposed Internal Layout - Ground
Floor Treatment Building

Sheet Number

MWTS-AEC-YN-GF-DR-A -3610

Scale: 1 : 100@A1

Rev: P02