




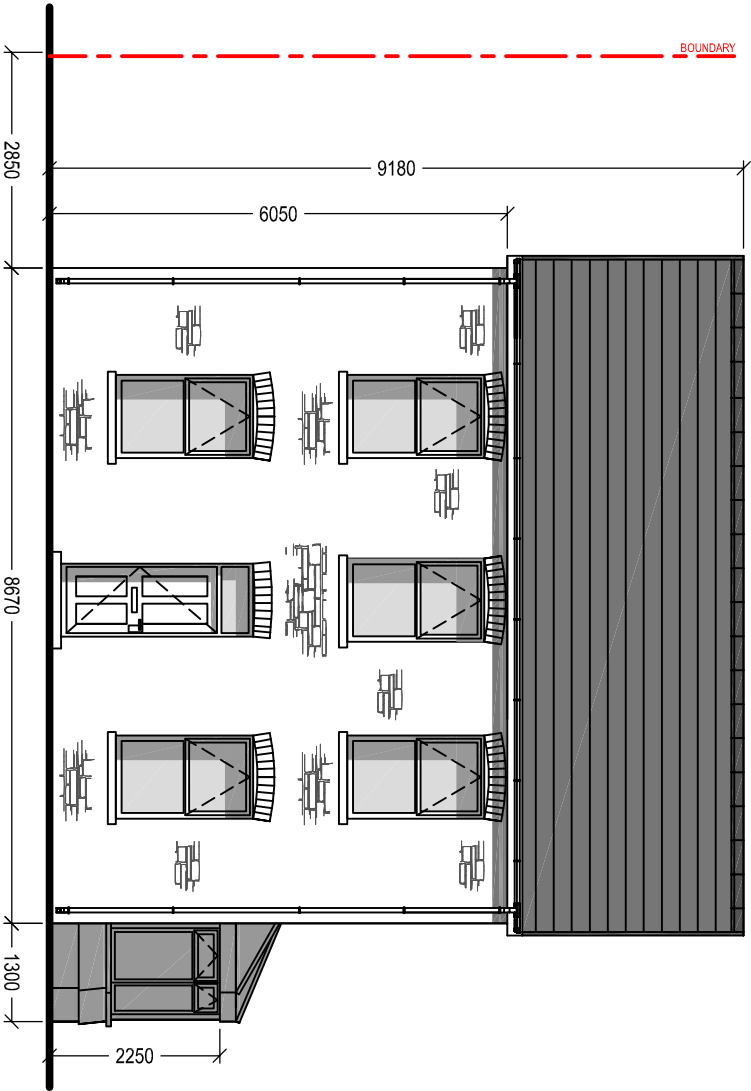


EXISTING FRONT ELEVATION
Scale 1:100

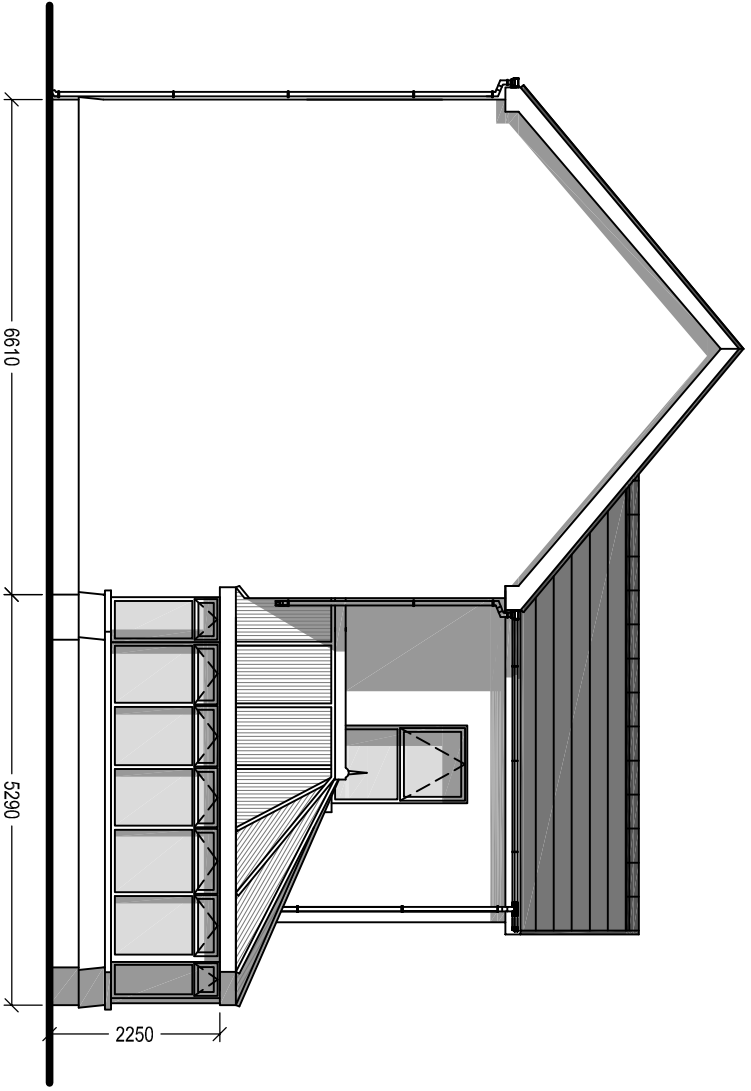

EXISTING SIDE ELEVATION
Scale 1:100

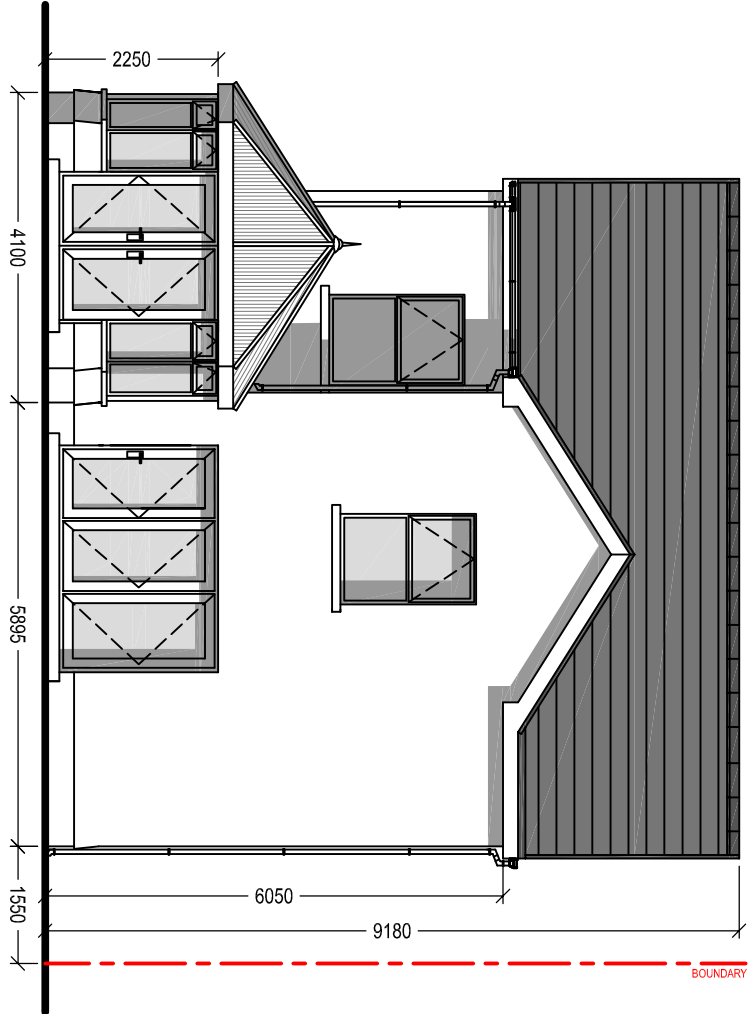

EXISTING REAR ELEVATION
Scale 1:100

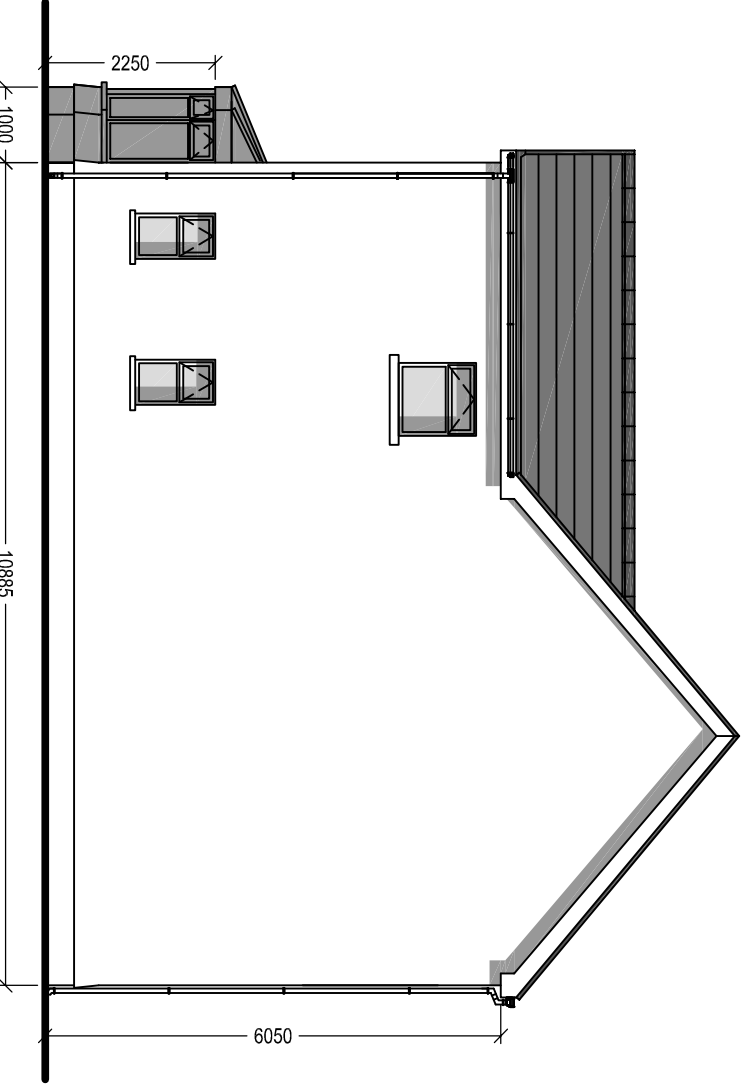

EXISTING SIDE ELEVATION
Scale 1:100

Client:

Mr & Mrs. Leonard
42 Leysion Road
Gwaun Cae Gurwen
SA18 1EN

Project Title:

PROPOSED DOUBLE STOREY
SIDE & REAR EXTENSION

General Notes:

1. Do not scale from this drawing. Take figures from notes only.
2. Dimensions are in millimetres unless otherwise stated.

Drawing Issue:

PLANNING

Drawing Title:

EXISTING ELEVATIONS

Drawing No:

003

Revision:

B

Date:

01-10-2020

Revised:

19-05-2021

Scale(s):

1:100

Paper Size:

A3



Cwm Planning & Design Ltd.
(architectural and Draughting Services)