



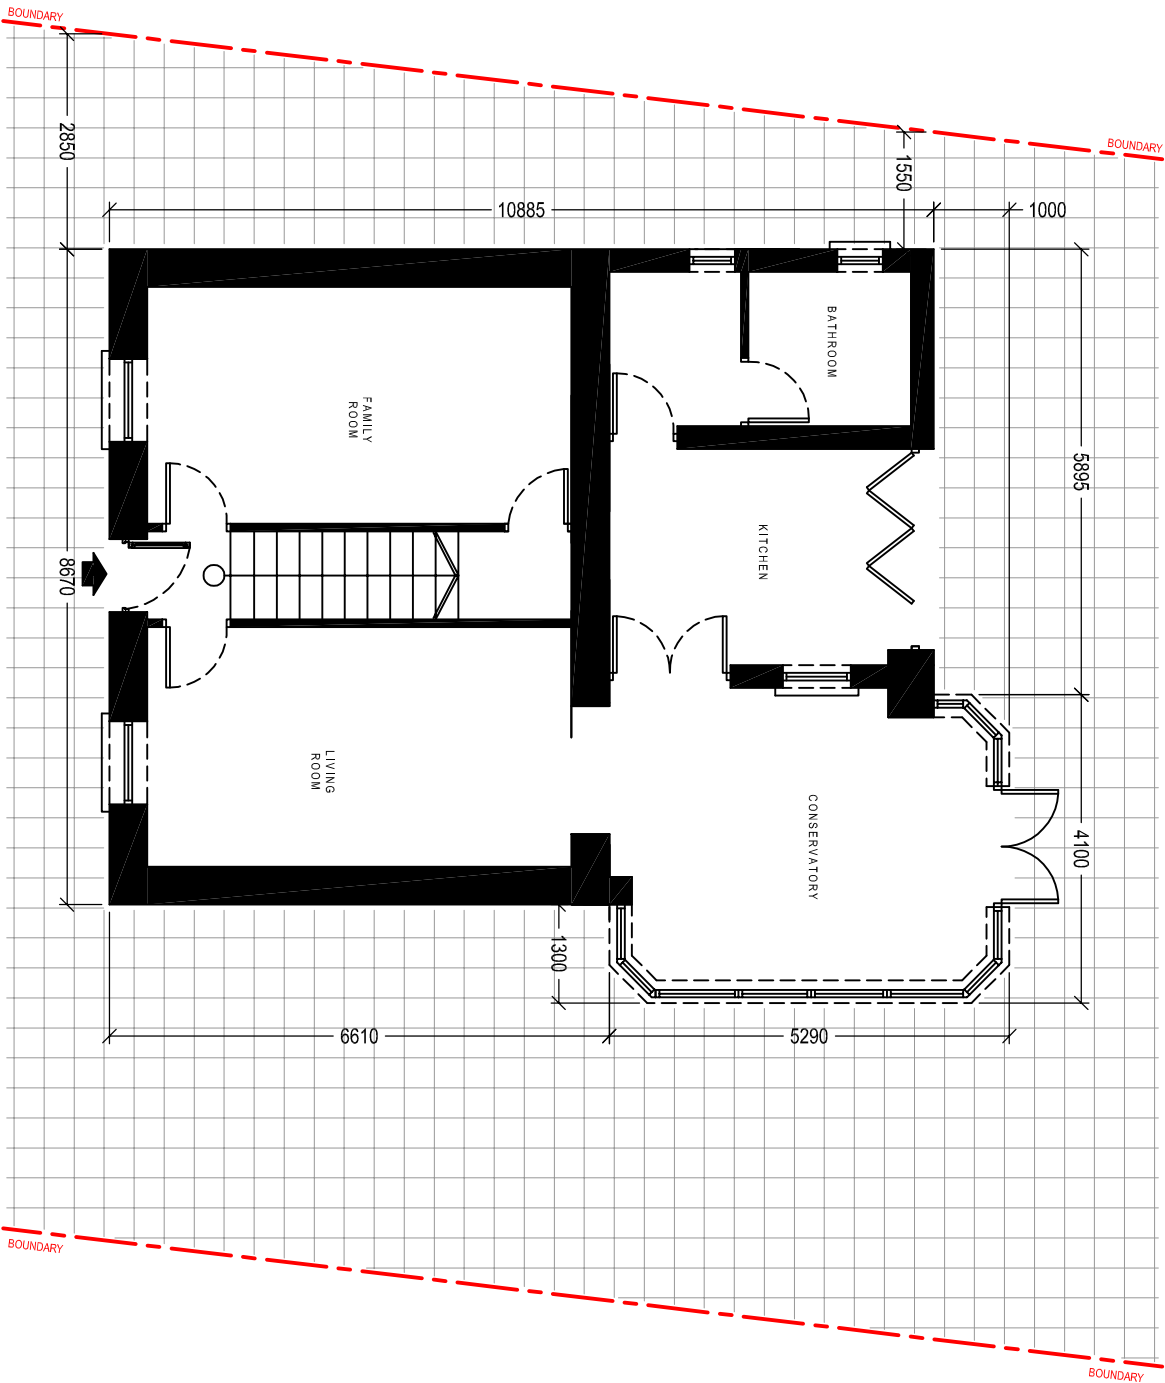

EXISTING GROUND FLOOR PLAN

Scale 1:100

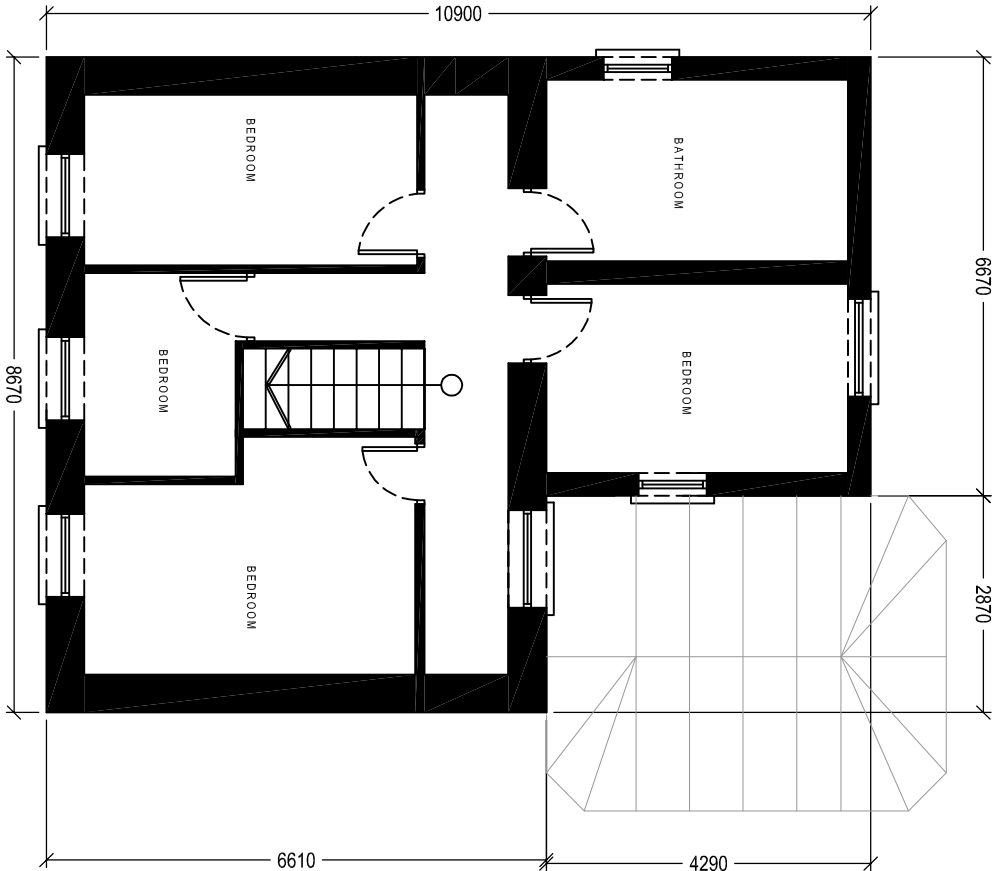

EXISTING FIRST FLOOR PLAN

Scale 1:100

Client:

Mr & Mrs. Leonard
42 Leysion Road
Gwaun Cae Gurwen
SA18 1EN

Project Title:

PROPOSED FIRST FLOOR
REAR EXTENSION
&
DOUBLE STOREY SIDE EXTENSION

General Notes:

- 1. Do not scale from this drawing. Take figures wherever only.
- 2. Dimensions are in millimetres unless otherwise stated.

Drawing Issue:

PLANNING

Drawing Title:

EXISTING FLOOR PLANS

Drawing No:	004	Revision:	B
Date:	11-11-2020	Revised:	19-05-2021
Scale(s):	1:100	Paper Size:	A3



Cwm Planning & Design Ltd.
(architectural and Draughting Services)