

MATERIAL FINISHES:

Roof Covering:
Imitation Slate (thick)


Wall Covering:
Blue Pennant stone
(SIDE EXTENSION FRONTAGE)

PAREX - MONOREX GF
one coat though coloured,
breathable render.


Windows & Doors:
uPVC Double Glazed
Colour: WHITE

Weather boarding:
uPVC bullnosed
Colour: WHITE


Rainwater goods
Plastic, half round
Colour: TBC

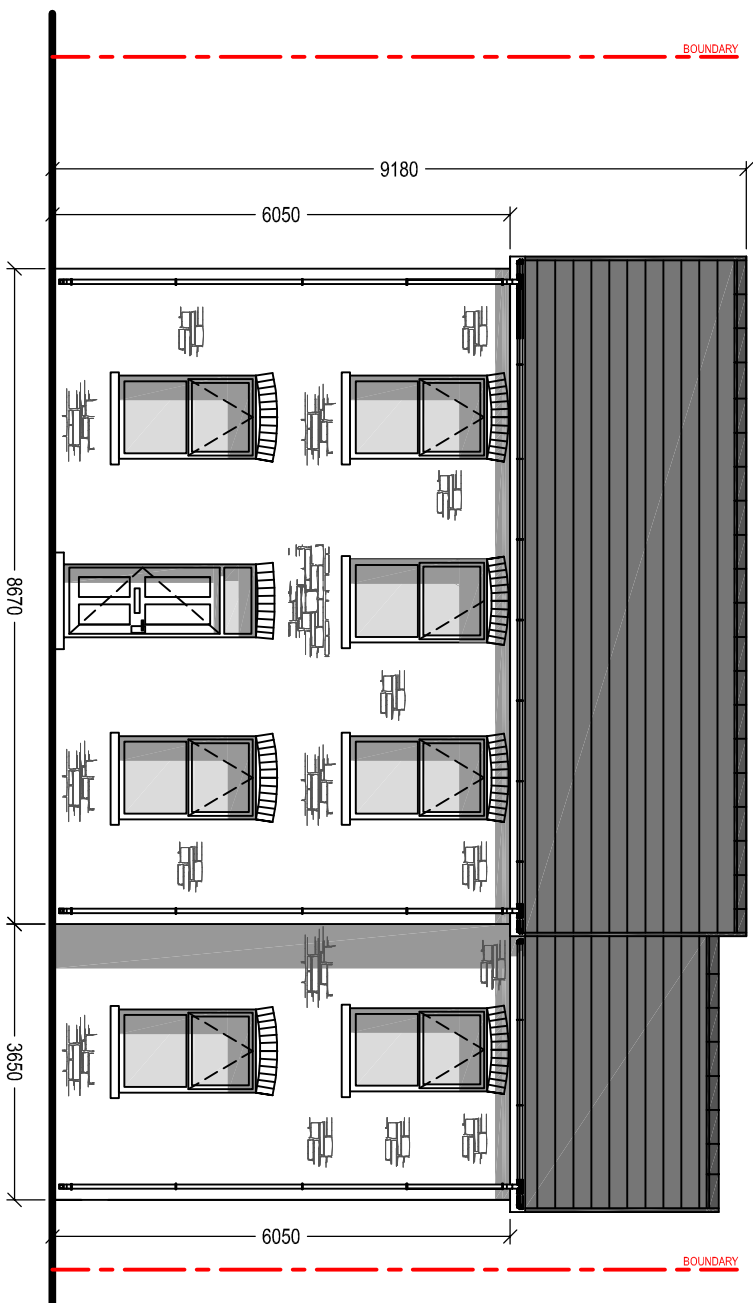


PROPOSED FRONT ELEVATION
Scale 1:100

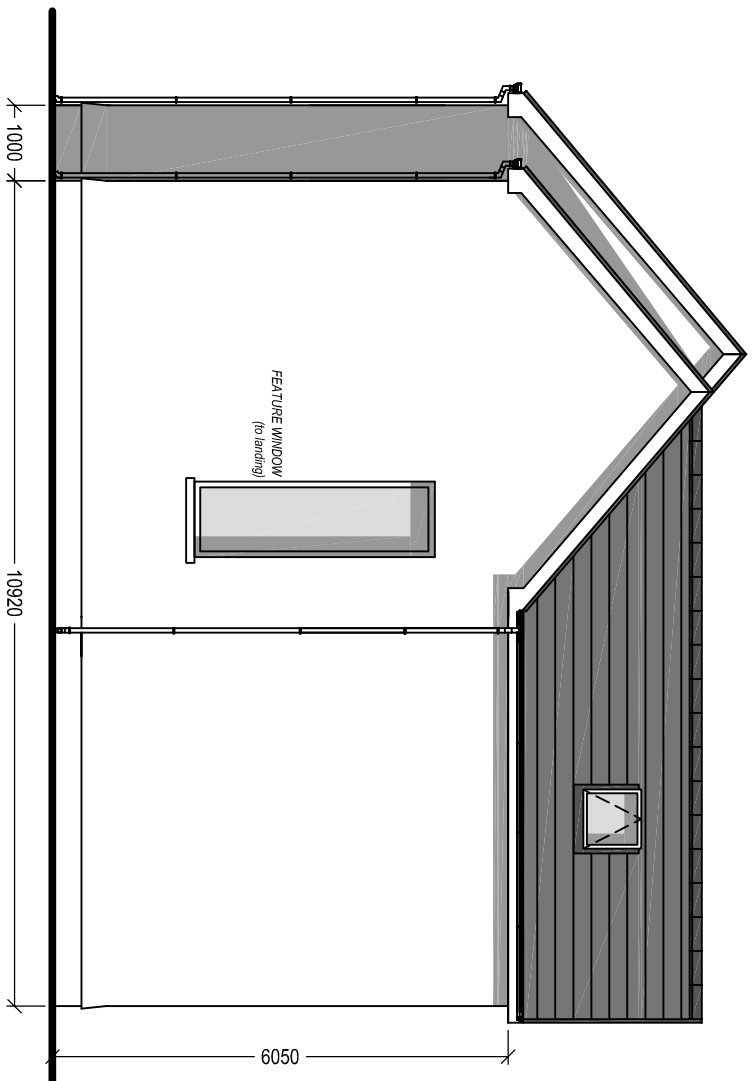

PROPOSED SIDE ELEVATION
Scale 1:100

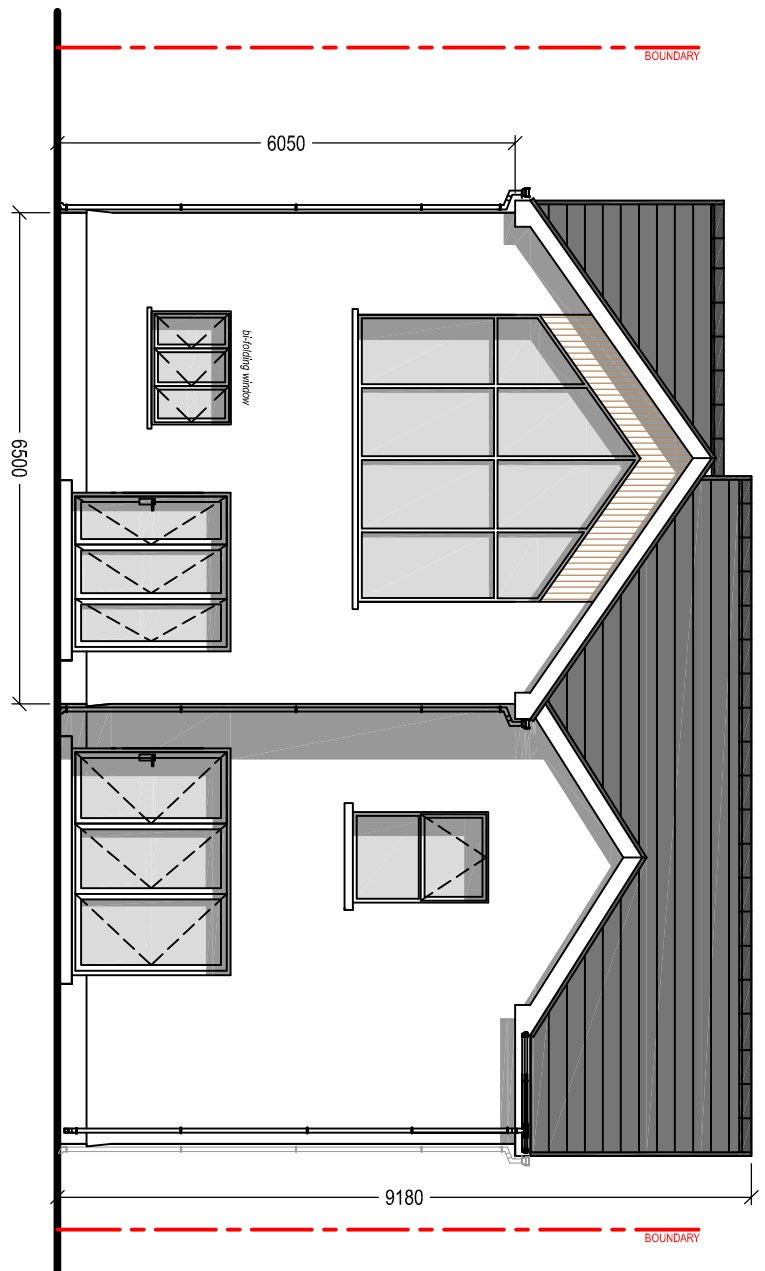

PROPOSED REAR ELEVATION
Scale 1:100

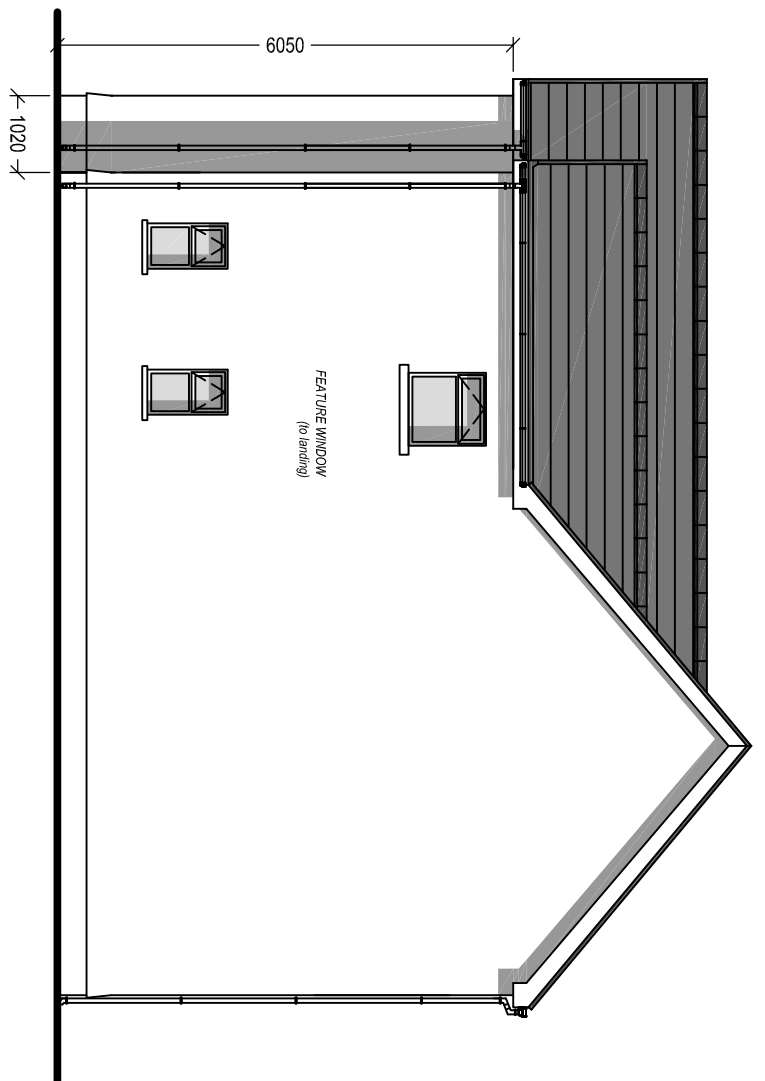

PROPOSED SIDE ELEVATION
Scale 1:100

Client

Mr & Mrs. Leonard
42 Leyshon Road
Gwaun Cae Gunwer
SA18 1EN

Project Title

**PROPOSED DOUBLE STOREY
SIDE & REAR EXTENSION**

General Notes

1. Do not scale from this drawing, take figured dimensions only
2. Dimensions are in millimeters unless otherwise stated.

Drawing Issue

PLANNING

Drawing Title:

PROPOSED ELEVATIONS

Drawing No: 005

D

Date:	09-03-2021	Revised:	19-05-2021
-------	------------	----------	------------

9-05-2021

Scale(s): 1:100

A3



Cwm Planning & Design Ltd
(architectural and Draughting Services)