


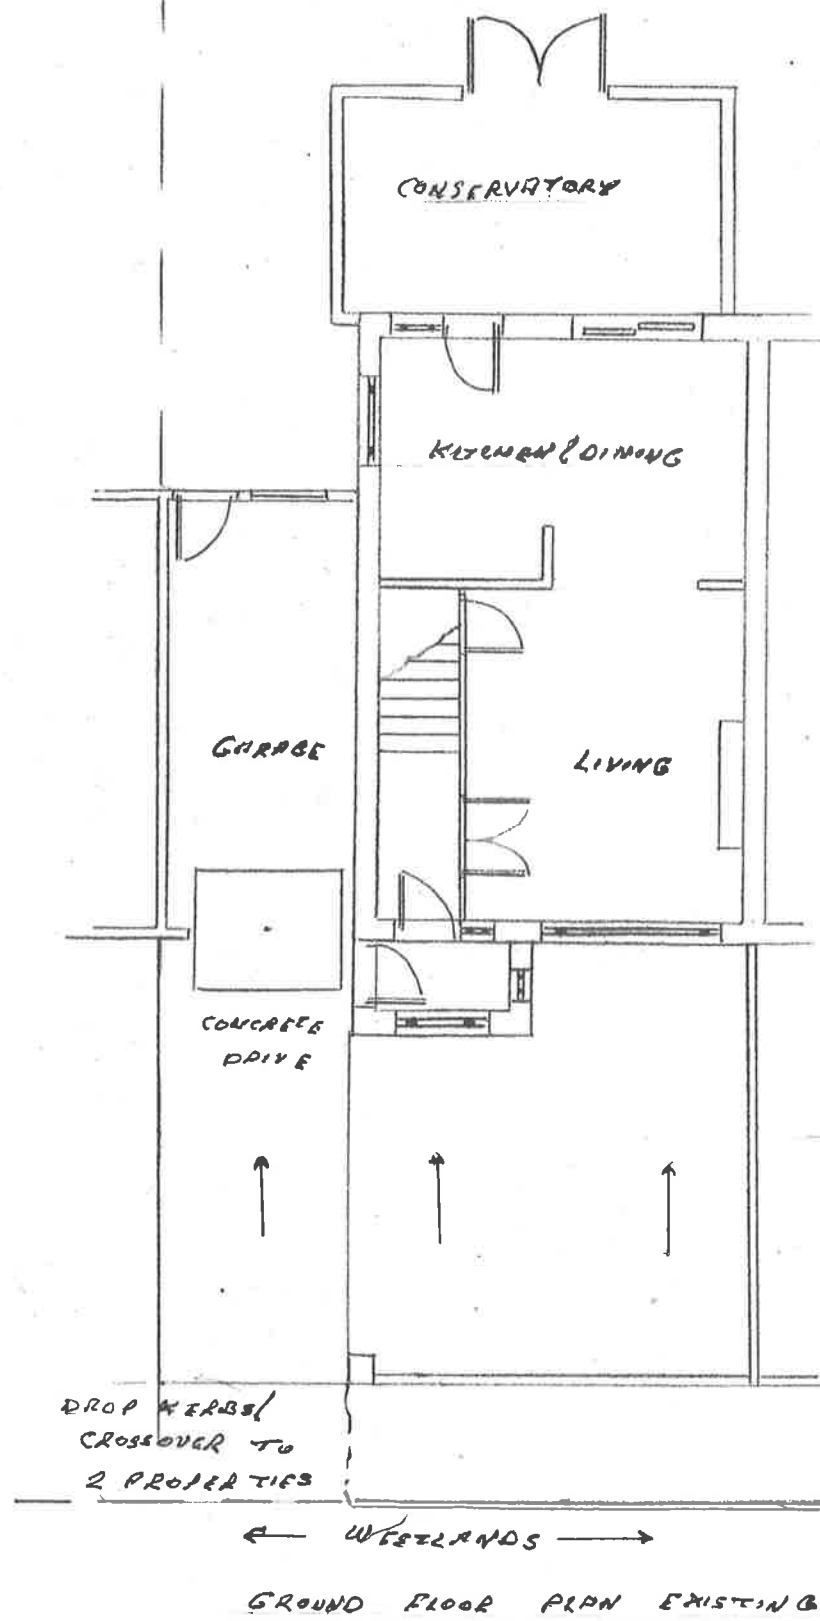

ALL WORKS TO BE
 WITHIN ONE'S OWN
 BOUNDARIES.

200mm GAP


8.24

FLOOR AREA OF EXTENSION
 $7.60 \times 2.00 = 15.20m^2$

INTERNAL SIZES

SLIGHT INLET
 TOWARDS
 DWELLING

ALL SCALES 1:100

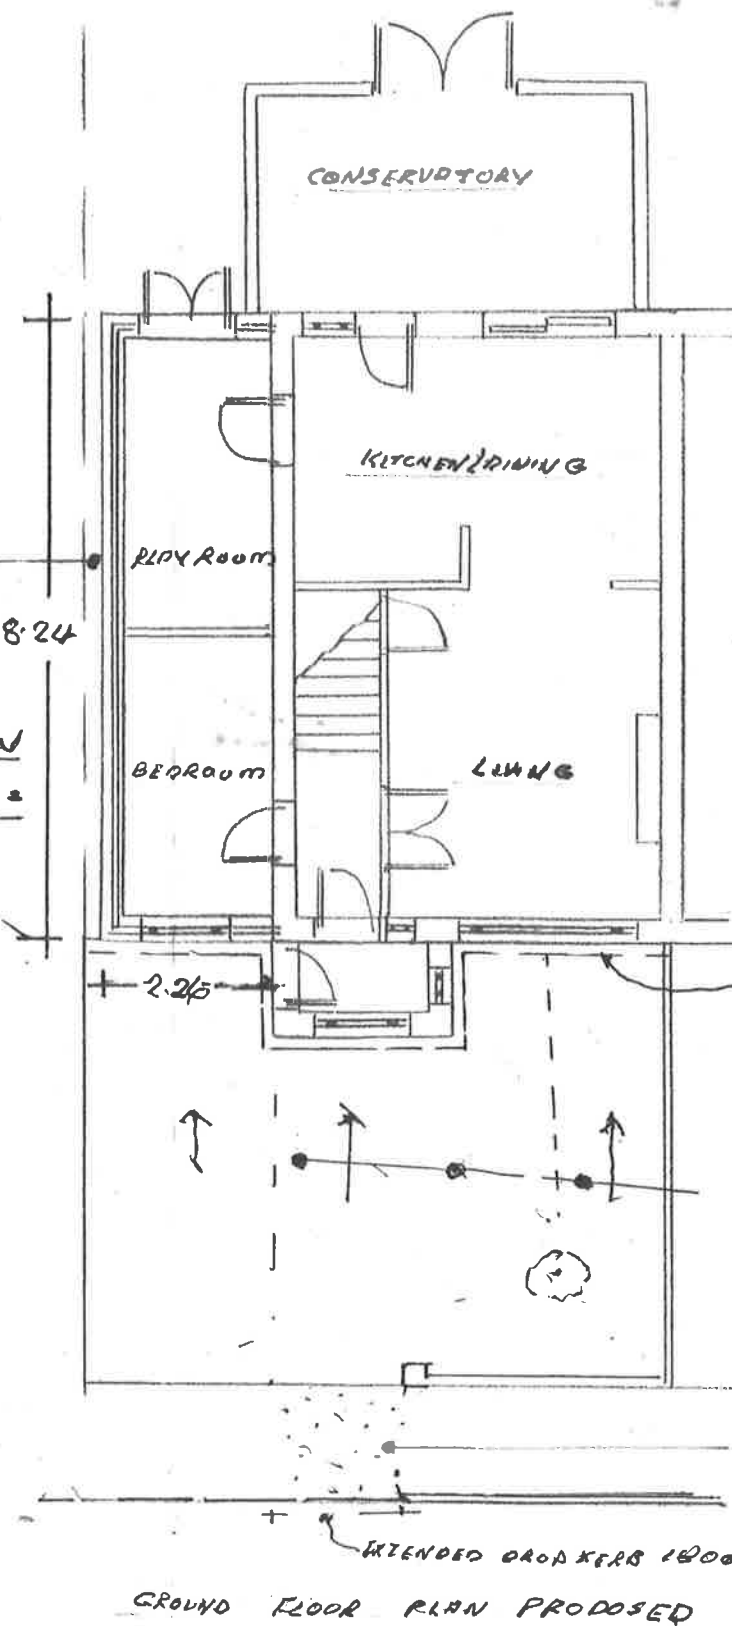

"ACD" TYPE DRAINAGE
 CHANNEL WITH DRAIN
 TO TOWNWAY (TO
 BUILDING CONTROL APPROVAL)

EXTENDED CONCRETE DRIVE TO MATCH EXISTING
 WITH FALLS TOWARDS DWELLING

NEW PAVEMENT

MATCHING CONCRETE PAVEMENT
 TO APPROVAL OF HIGHWAYS
 DEPARTMENT


EXTENDED DROP KERBS 100mm



REAR ELEVATION EXISTING




REAR ELEVATION PROPOSED

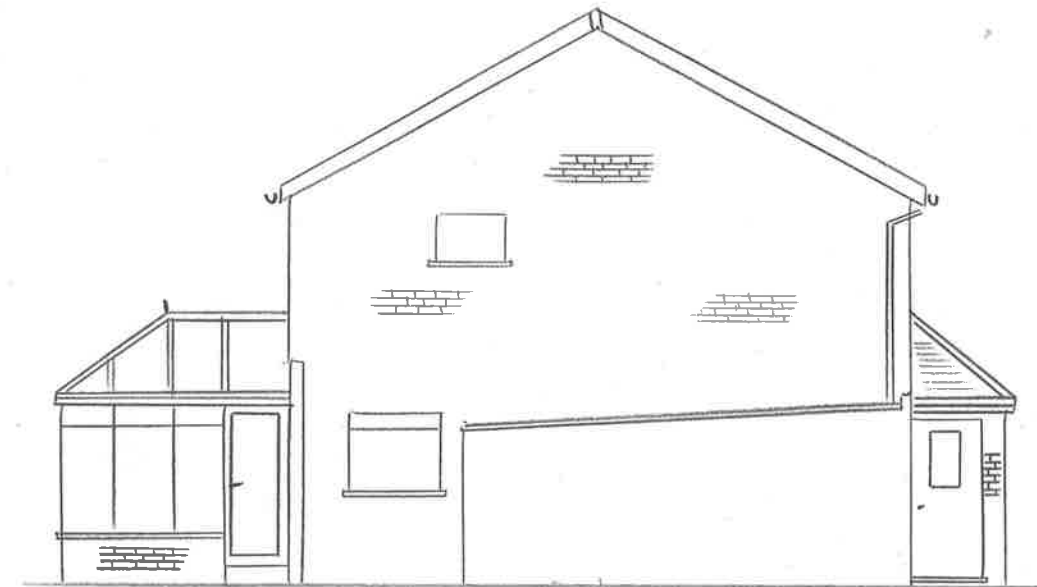


SIDE ELEVATION EXISTING


ALL MATCHING EXTERNAL
FINISHES EG ROOF TILES,
FACE BRICKS: UPVC EDGES

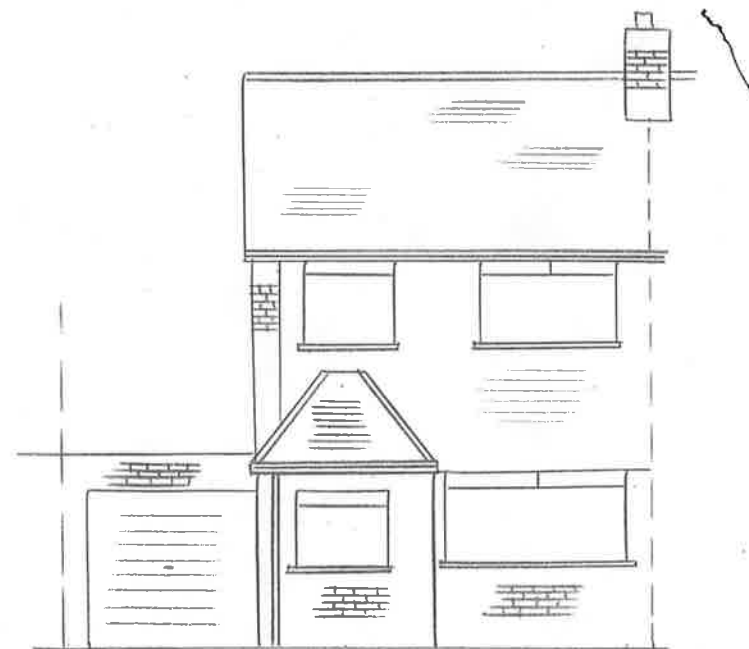

FRONT ELEVATION EXISTING

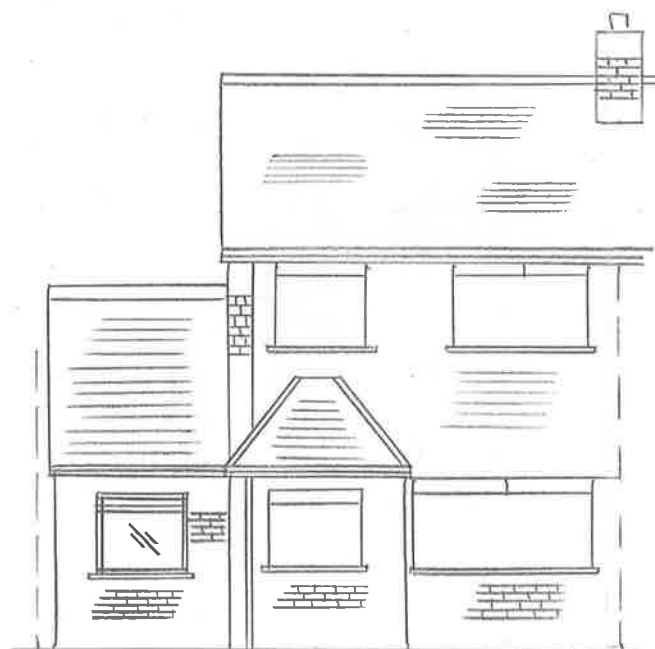

FRONT ELEVATION PROPOSED

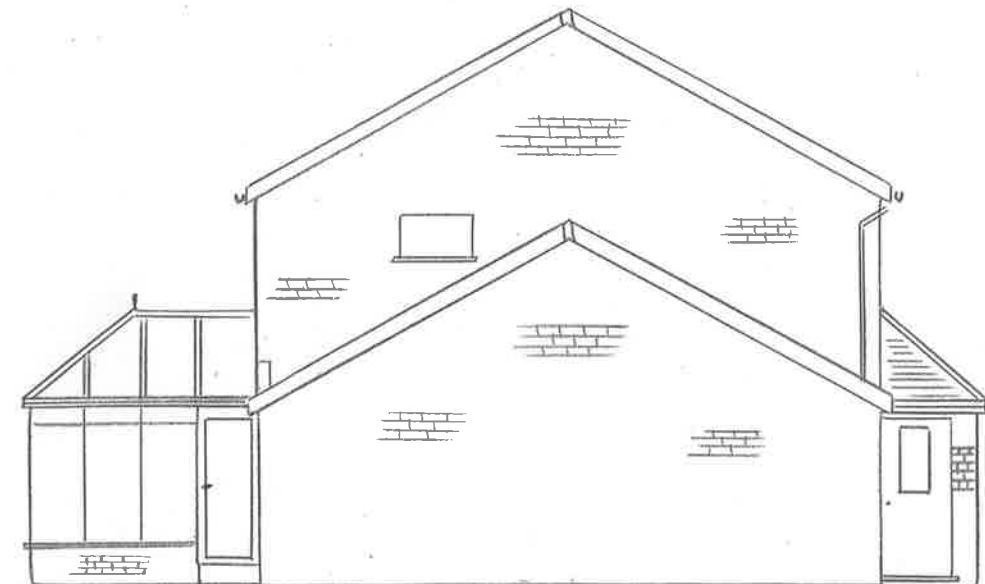

SIDE ELEVATION PROPOSED

ALL SCALE 1:100

PROPOSED SINGLE STORY SIDE EXTENSION at 28 WESTLANDS BAGLOW MEADS for MR CHRIS HARVEY
PLUS
ENLARGED PARKING AREAS PORT TALBOT