



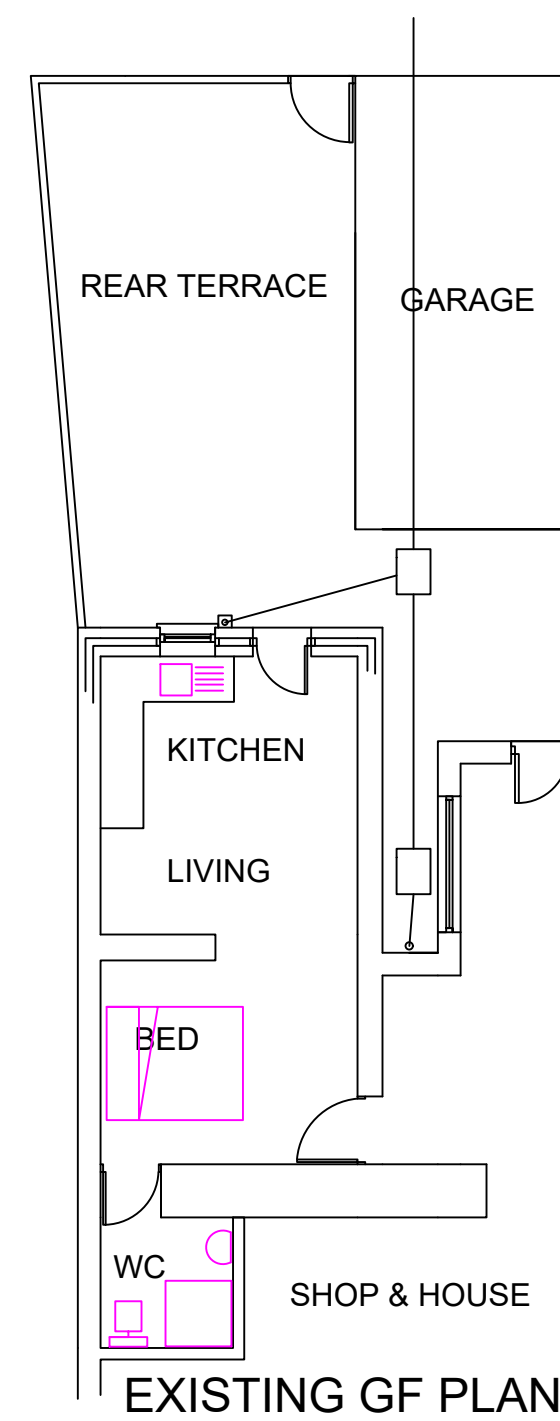


EXISTING GF PLAN

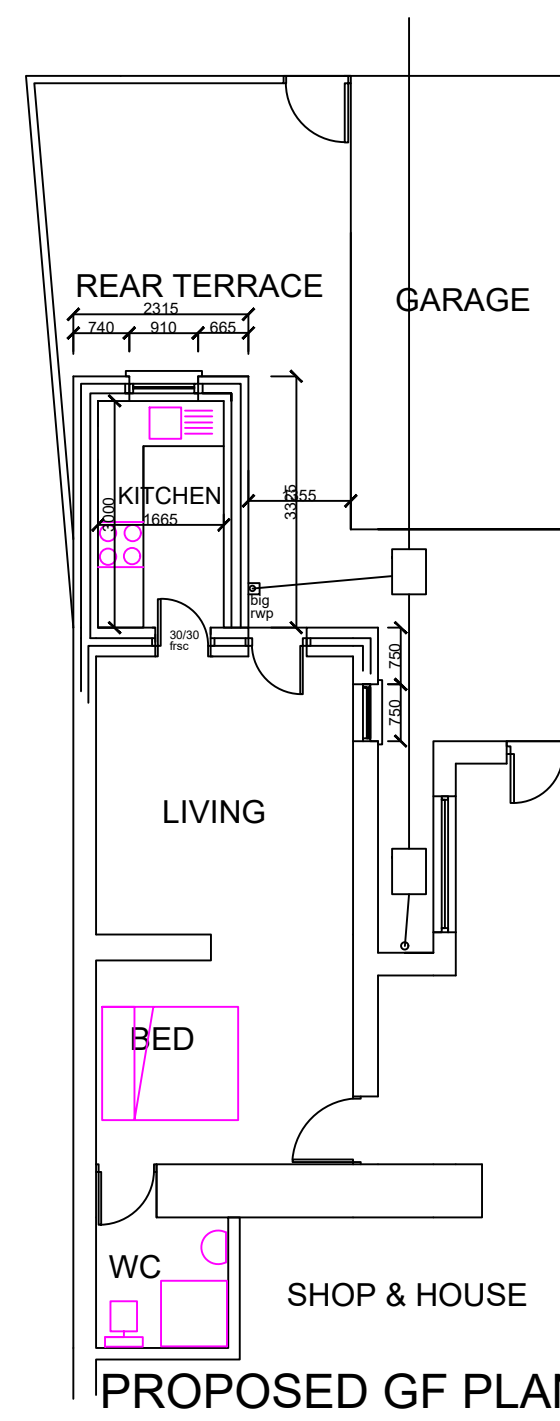

PROPOSED GF PLAN


Drg. No. B-02 Scale 1:100

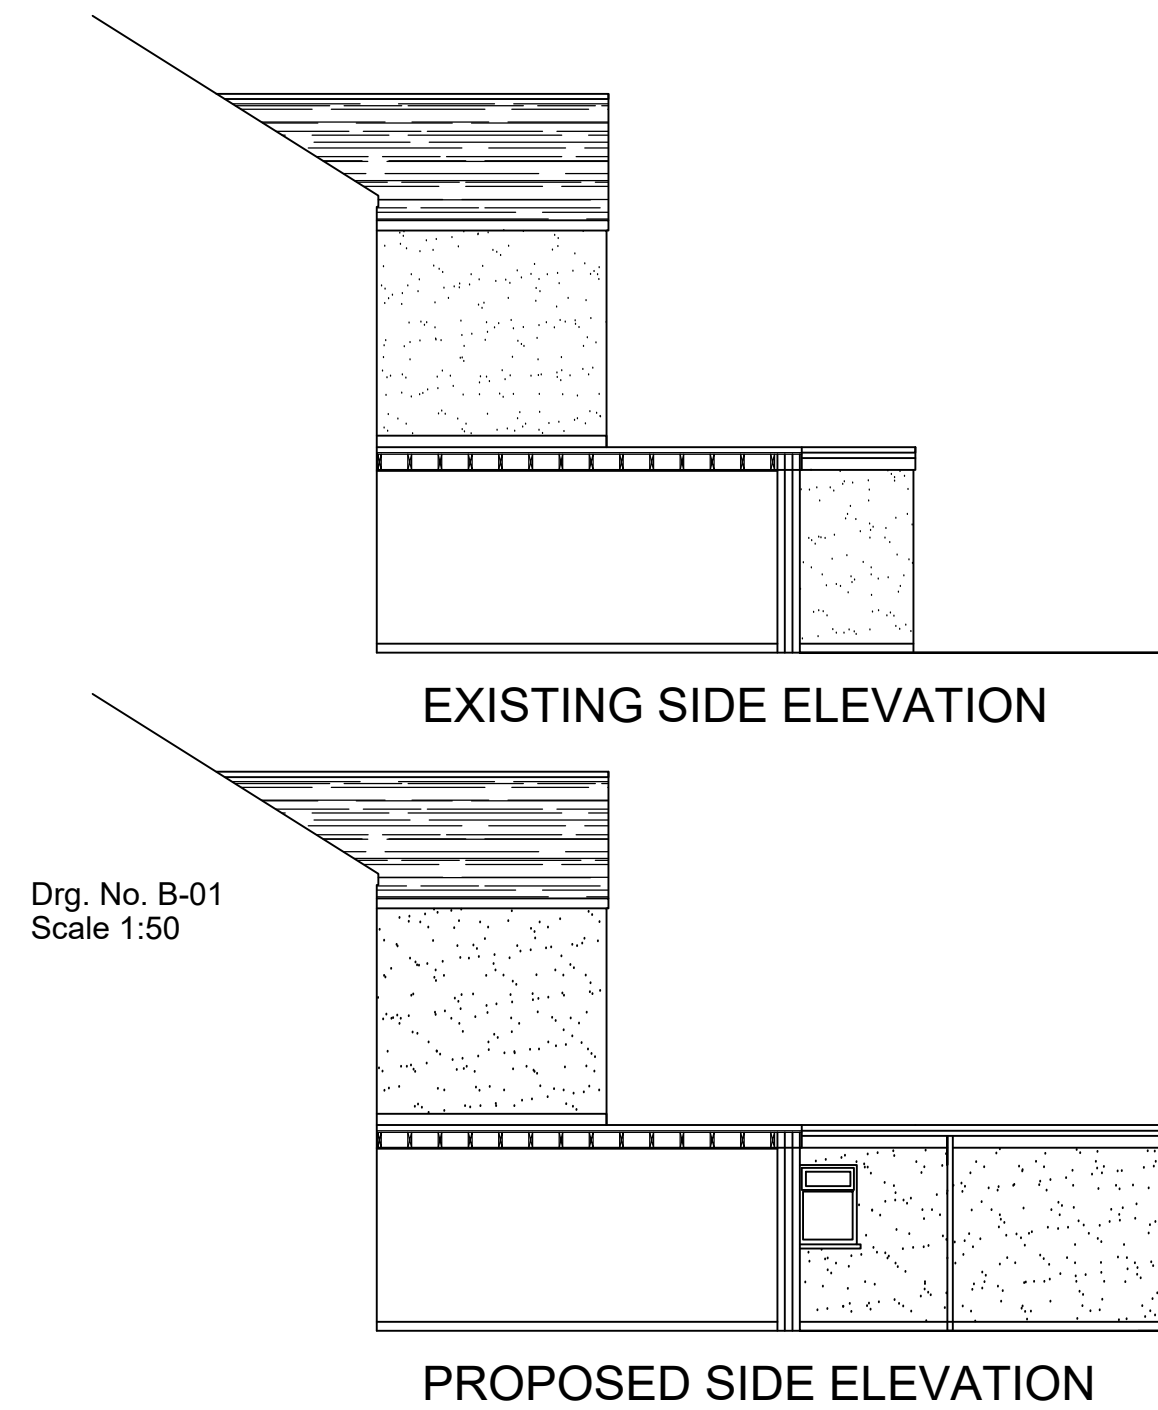

EXISTING SIDE ELEVATION

PROPOSED SIDE ELEVATION

Drg. No. B-01
Scale 1:50

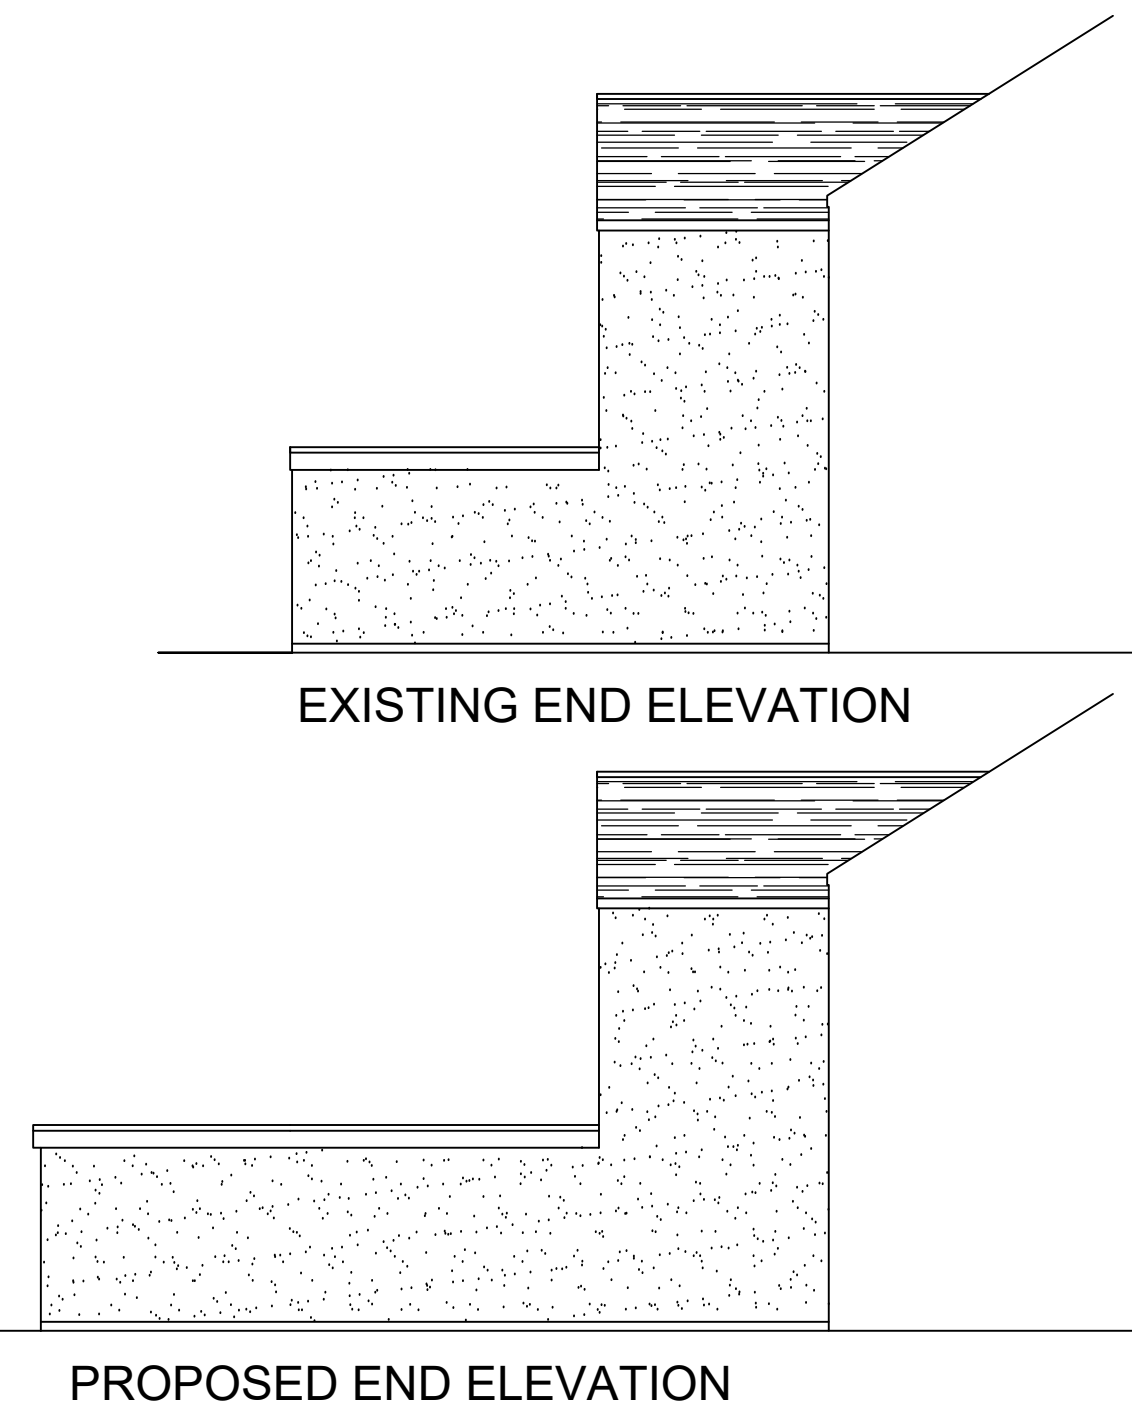

EXISTING END ELEVATION

PROPOSED END ELEVATION

Drg. No. B-04 Scale 1:100



EXISTING REAR ELEVATION



PROPOSED REAR ELEVATION

Drg. No. B-03 Scale 1:100

General Notes

No.	Revision/Issue	Date

Firm Name and Address

Project Name and Address

EXISTING & PROPOSED
PLANS & ELEVATIONS
GF EXTENSION
44 COMMERCIAL ROAD

Project

ALI

Date

11-05-21

Scale

1:100

Sheet

B-01