


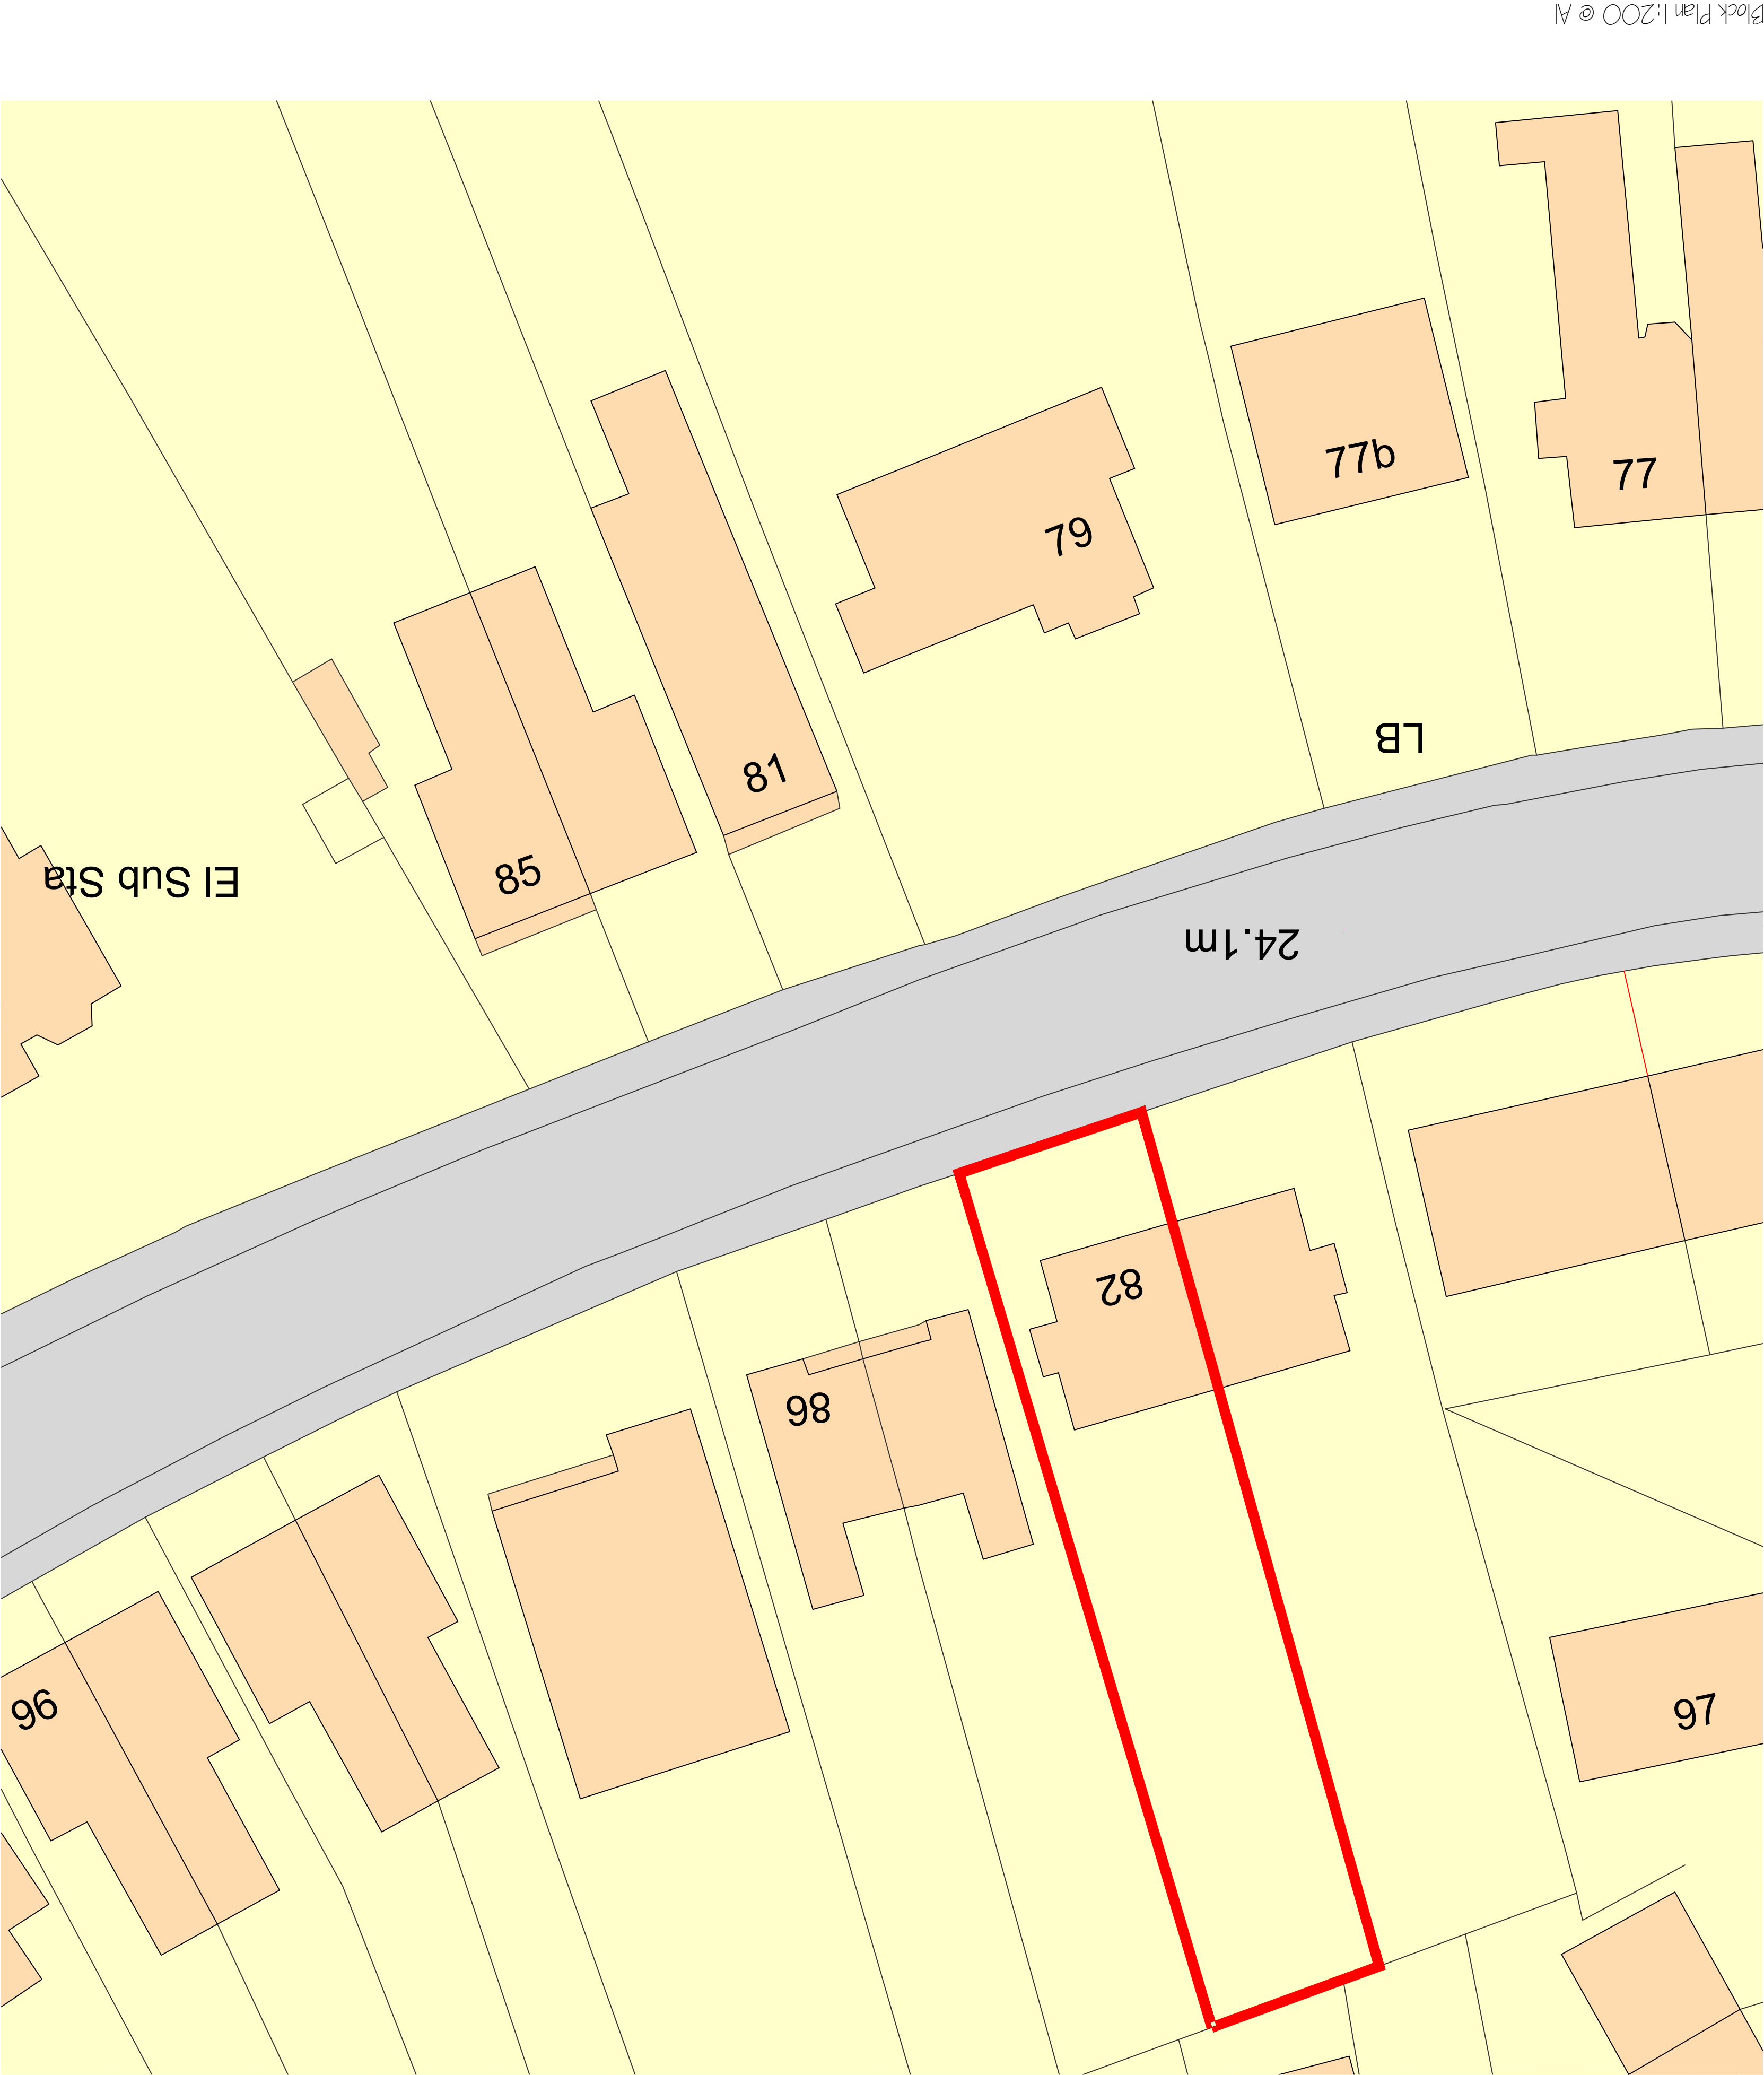

PROJECT: Single Storey Rear Extension
PROJECT ADDRESS: 82 Lewis Road, Neath, SA11 1DQ.

DRAWING TITLE: Existing Building Site Plans & Block Plan
DRAWING NUMBER: SSRF-1-001 DATE: 15.05.21