



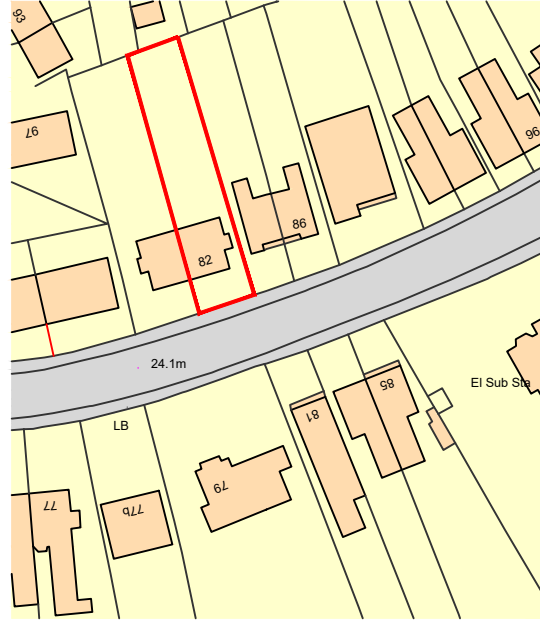

Site Plan 1:1250 © AI

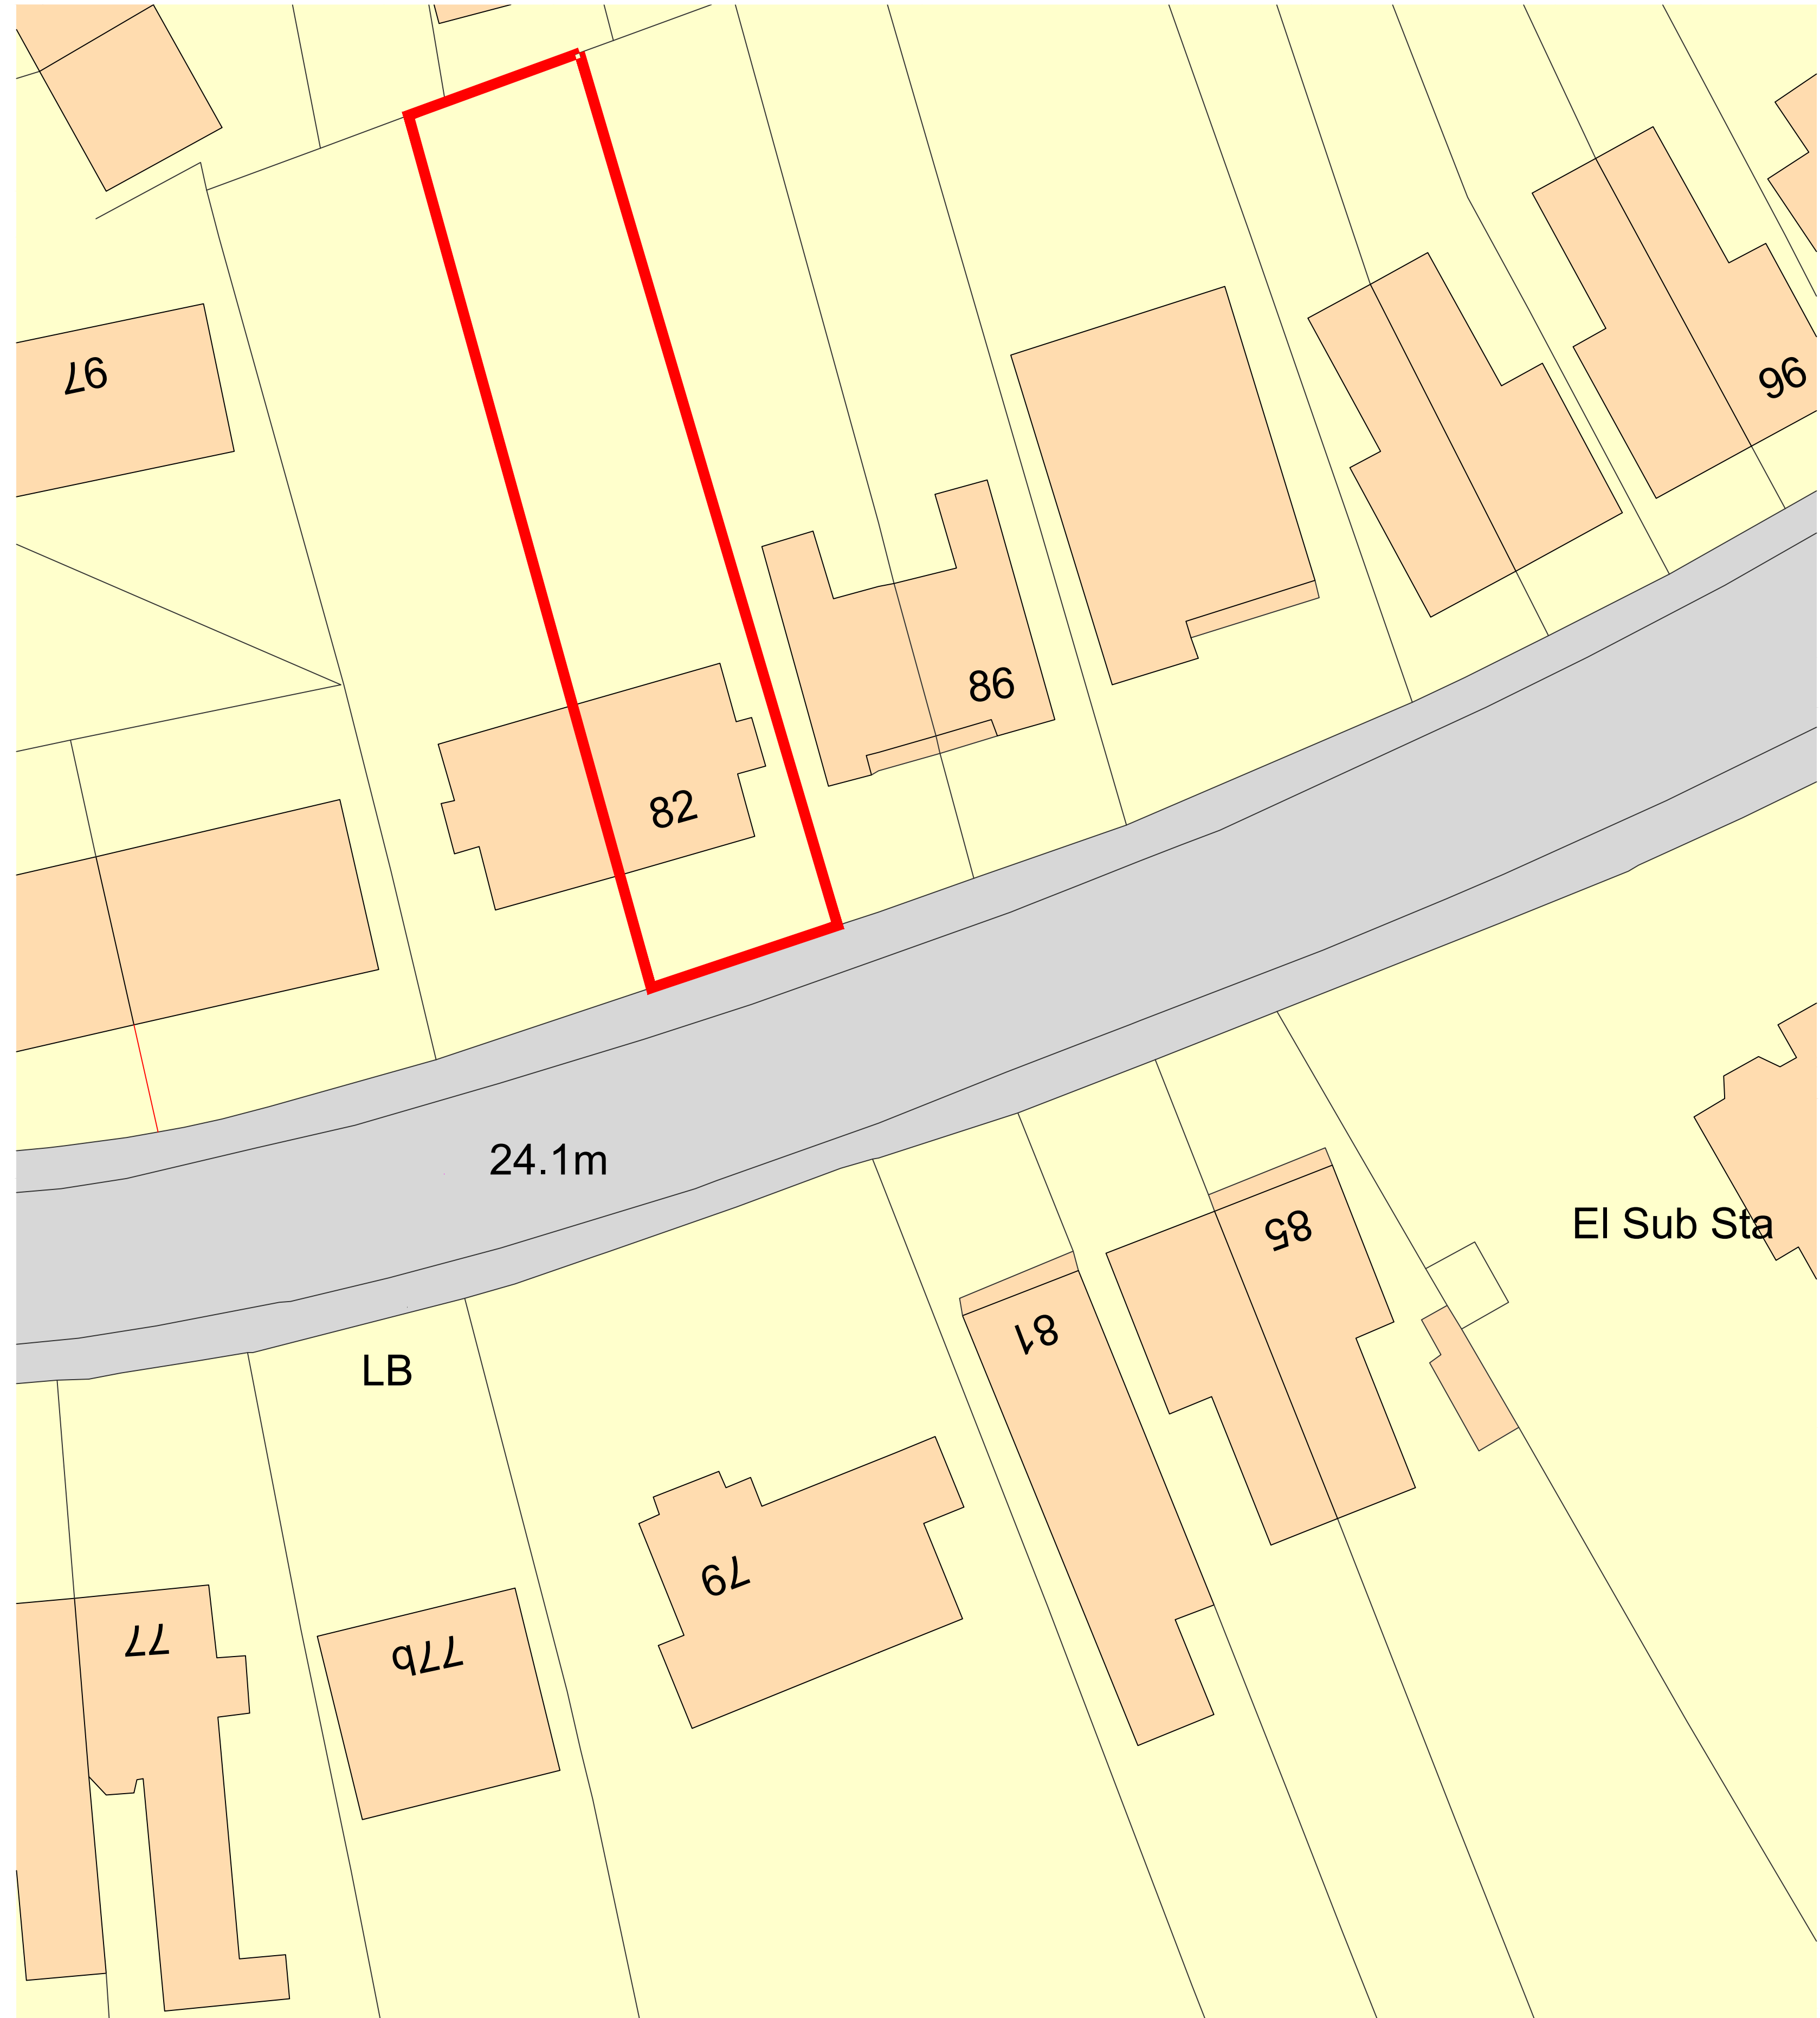

Site Plan 1:500 © AI



Block Plan 1:200 © AI

DRAWING TITLE: Existing Building Site Plans & Block Plan

DRAWING NUMBER: SSRE-1-001 DATE: 15.05.21

PROJECT: Single Storey Rear Extension

PROJECT ADDRESS: 82 Lewis Road, Neath, SA11 1DQ.