




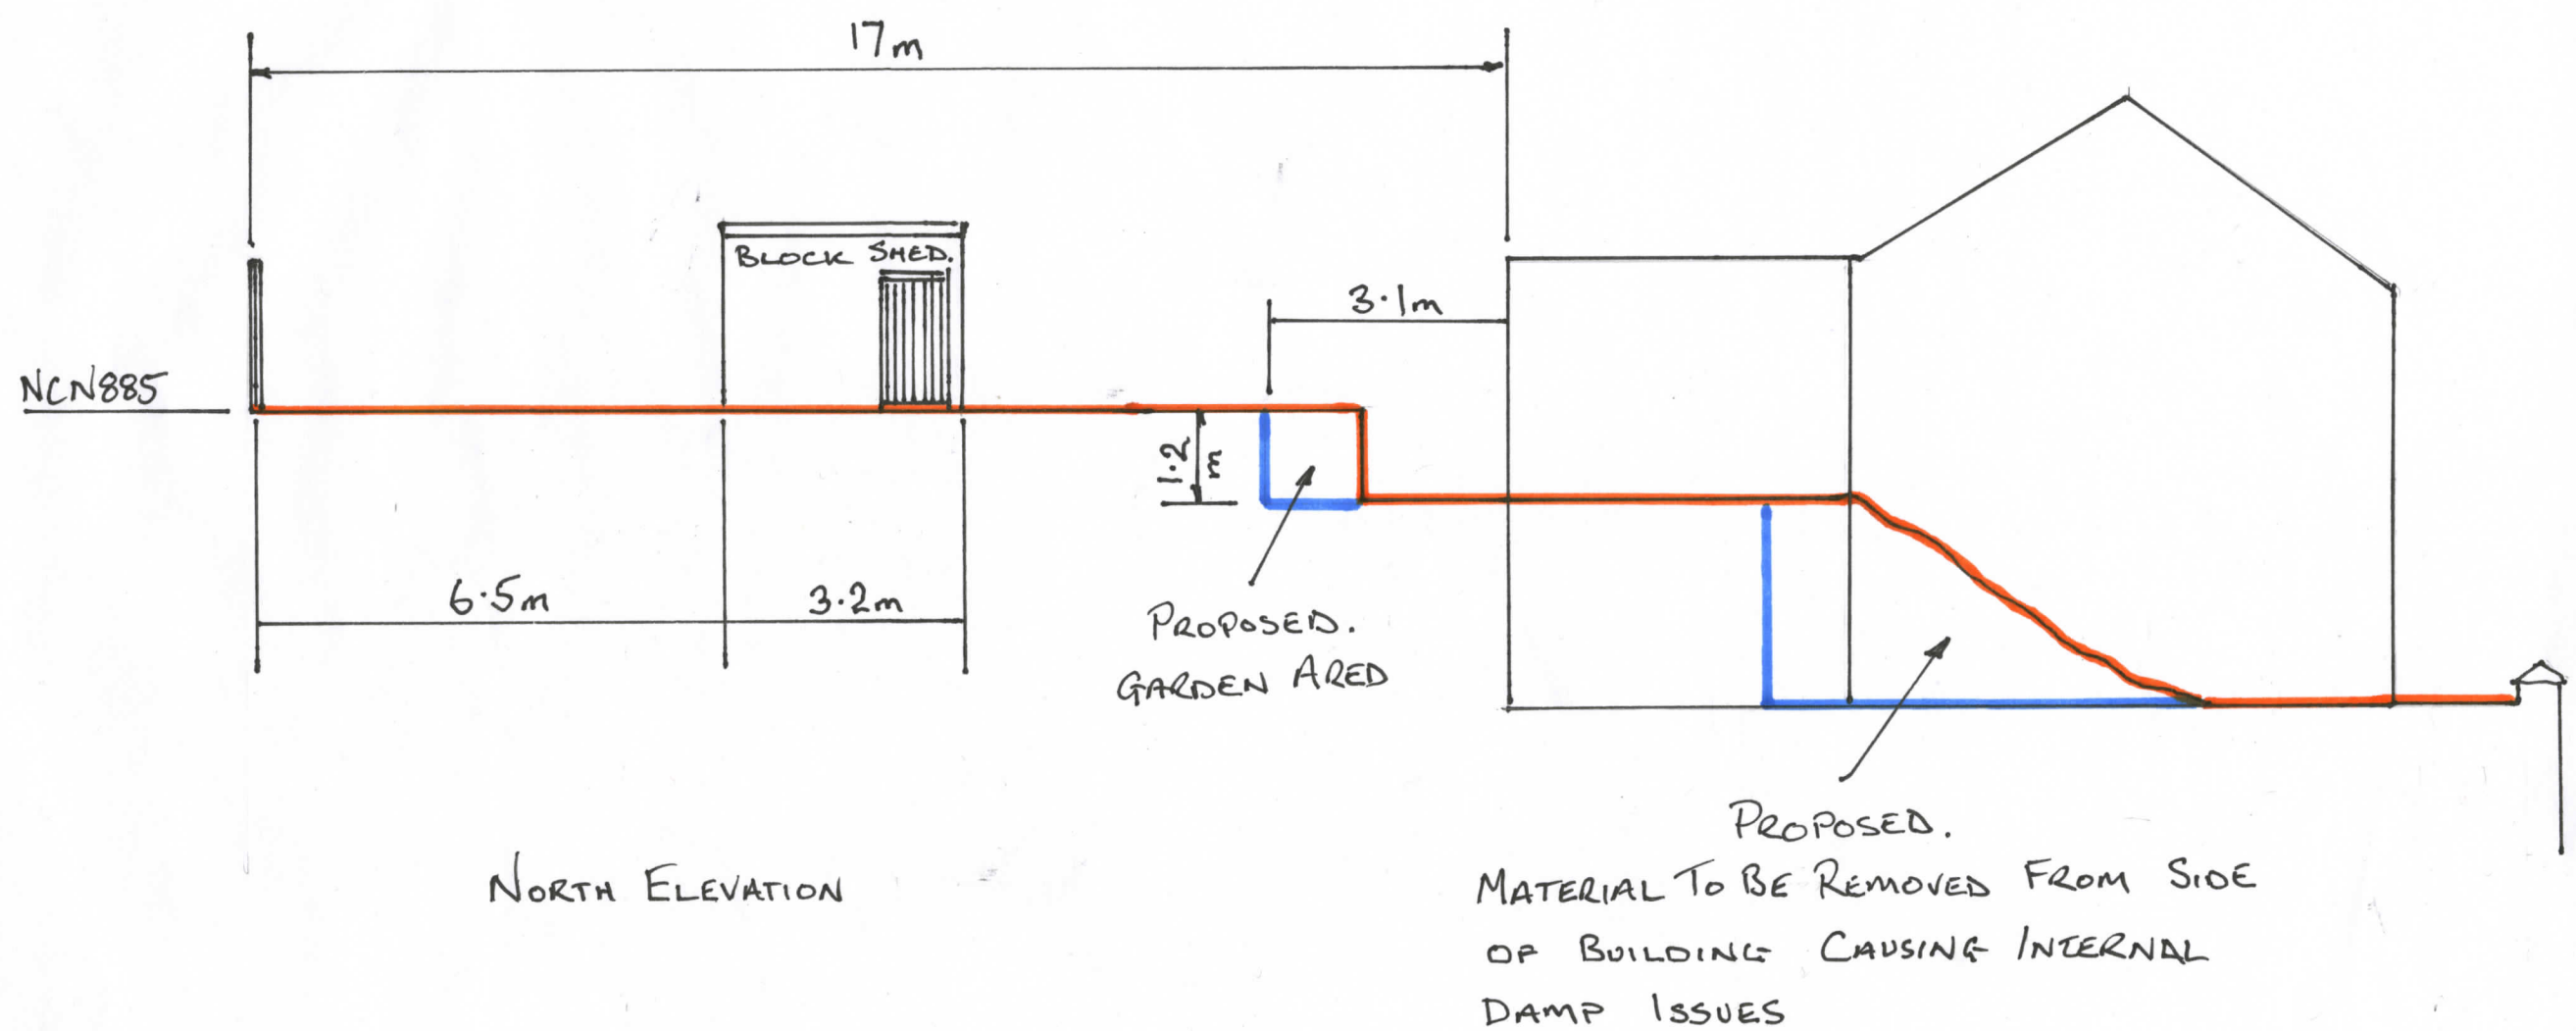


SECTION THROUGH LAND PROPOSED AT 22 MAESTEG ROAD
 DATE 16/05/21 DRAWING 1 OF 3 SCALE 1:100 (A3)

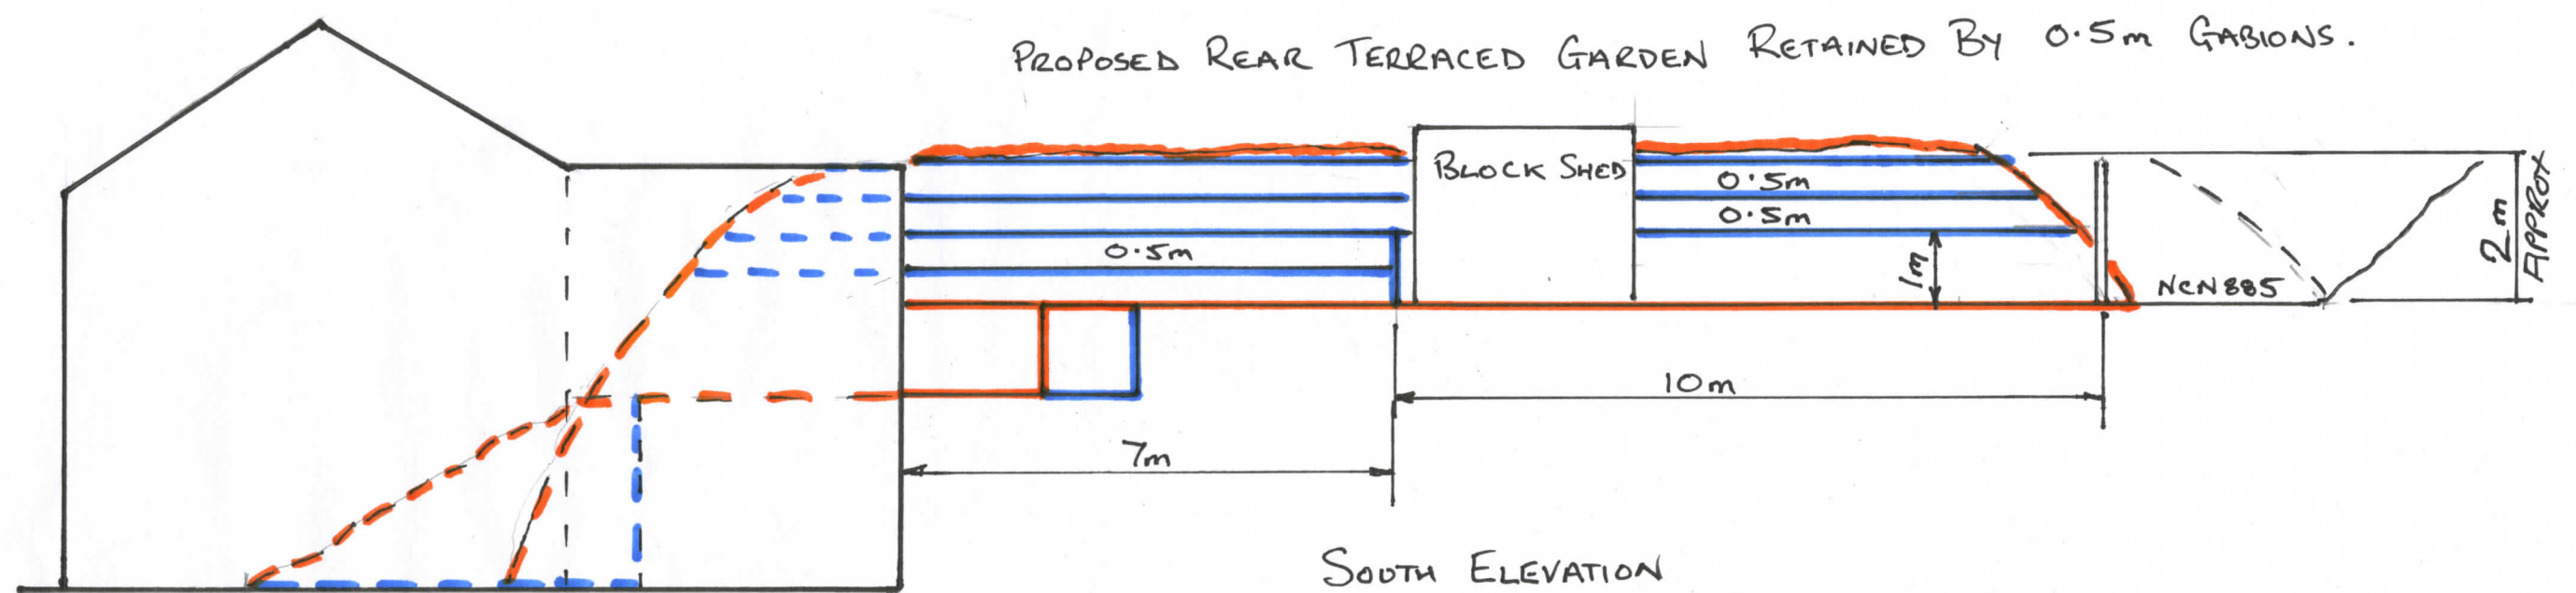

SECTION THROUGH LAND PROPOSED AT 22 MAESTEG ROAD
 DATE 16/05/21 DRAWING 2 of 3 SCALE 1:100 (A3)

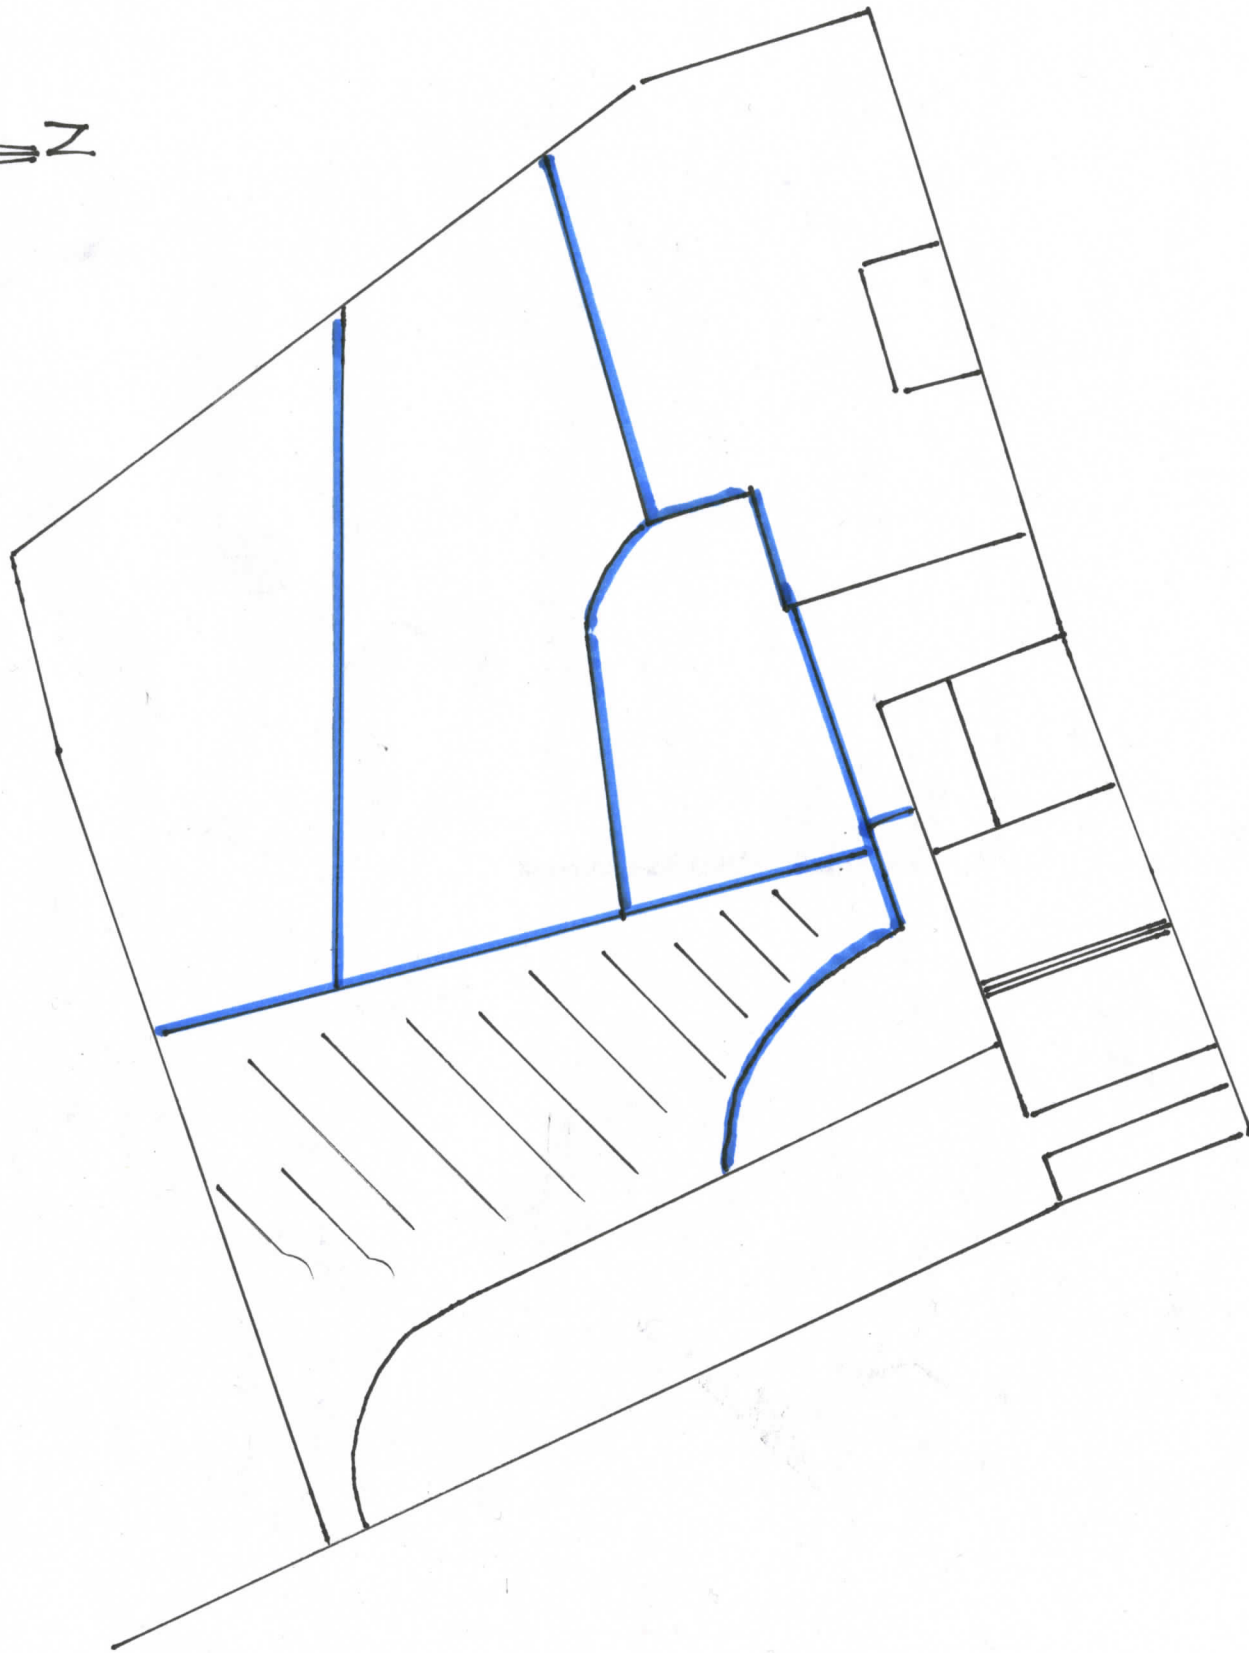

PLAN VIEW OF PROPOSED TERRACED GARDEN AT 22 MAESTEG ROAD
DATE 16/5/21 DRAWING 3 OF 3 SCALE 1:200 (A3)

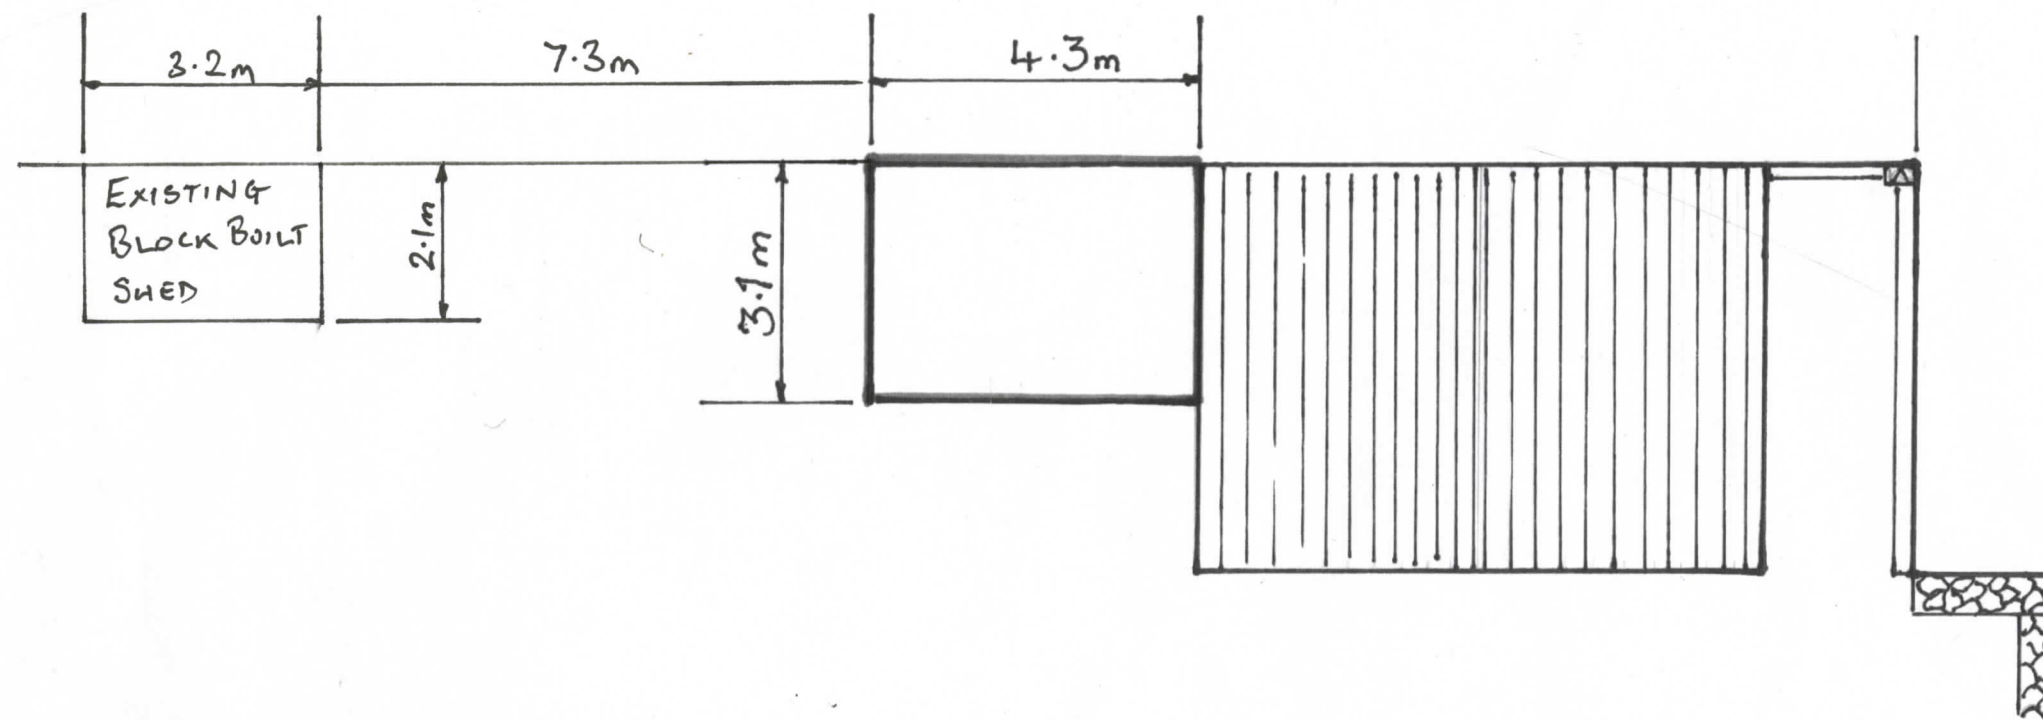


MATERIALS FOR NEW
EXTENSION.

ROOF: FLAT WARM ROOF

ELEVATION: BLOCK WORK

WINDOW: UPVC DOUBLE
GLAZED


DOOR: UPVC

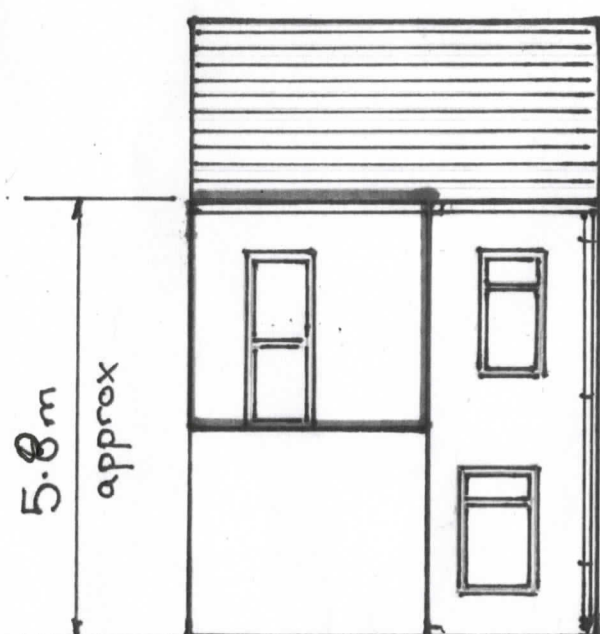

EAST ELEVATION




NORTH ELEVATION

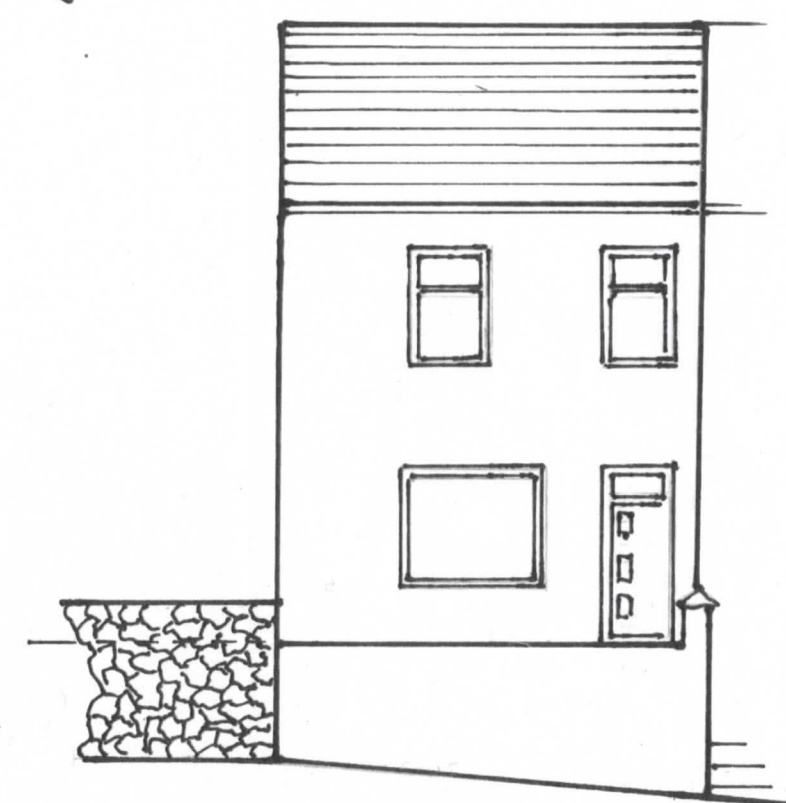


WEST ELEVATION

PROPOSED BEDROOM EXTENSION AT 22 MAESTEG ROAD DATE 02/05/21
DAAWING ISSUE 1 SCALE 1:100 (A3)


PROPOSED GABION WALL AND OFF STREET PARKING AT 22 MAESTEG ROAD DATE 02/05/21
DRAWING ISSUE 1 SCALE 1:100 (A3)

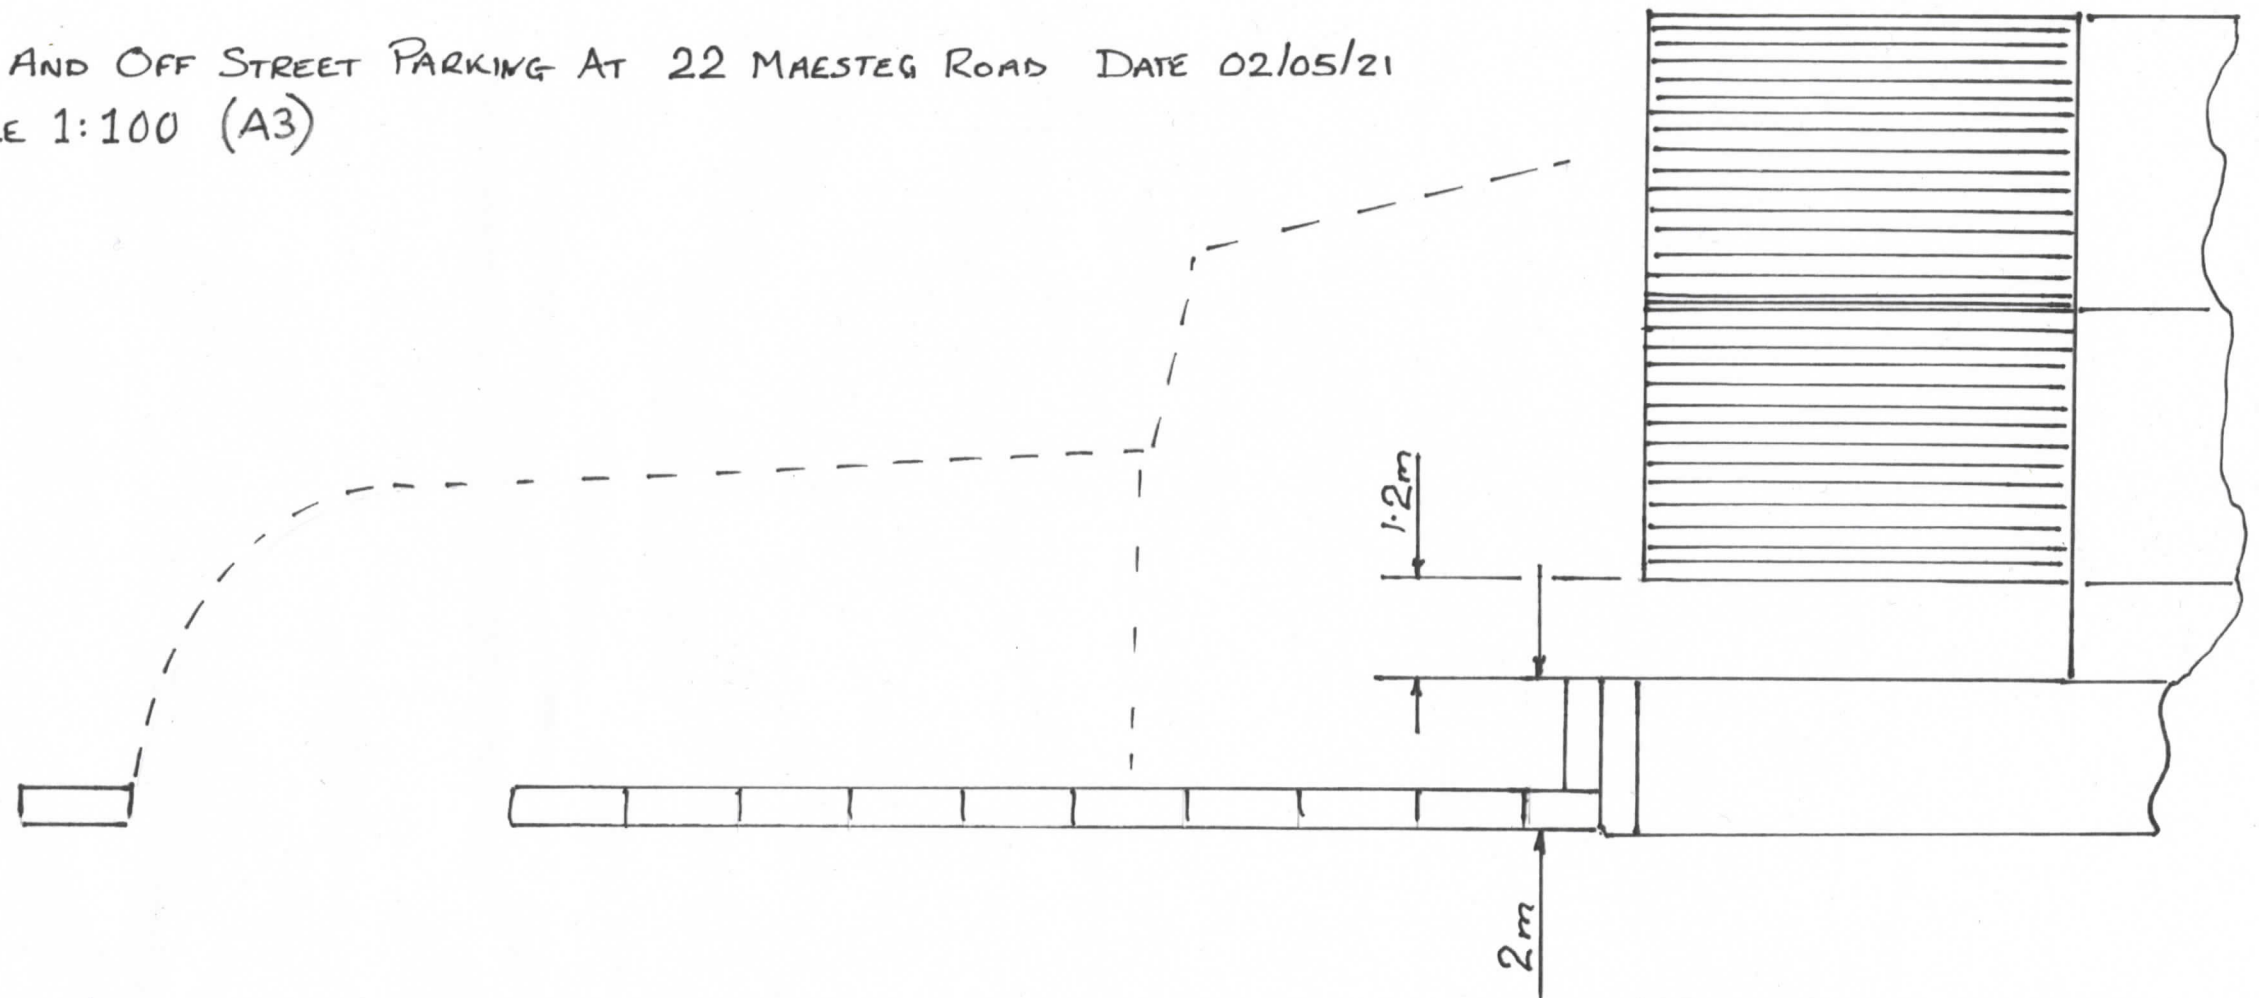


WEST ELEVATION

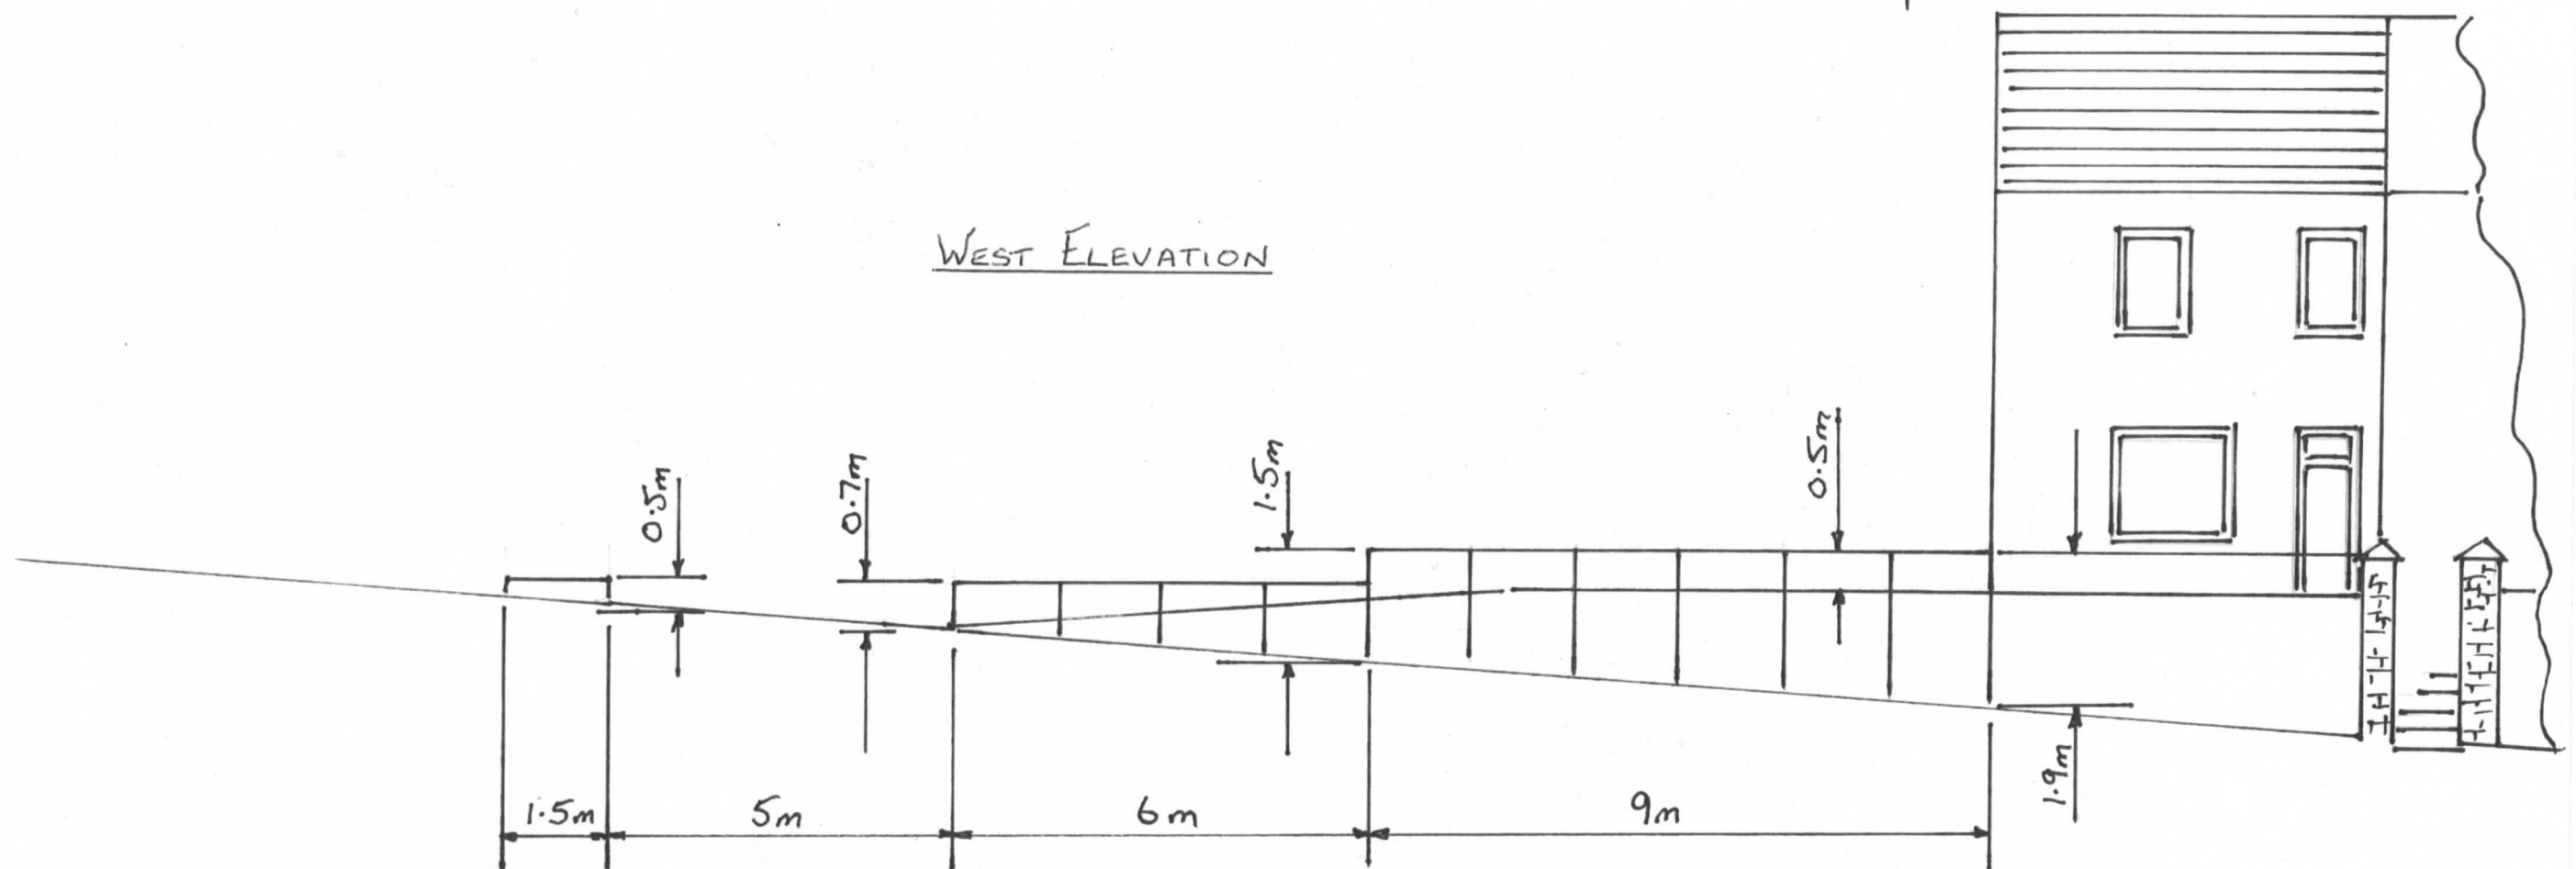

EXISTING
FLOOR PLAN

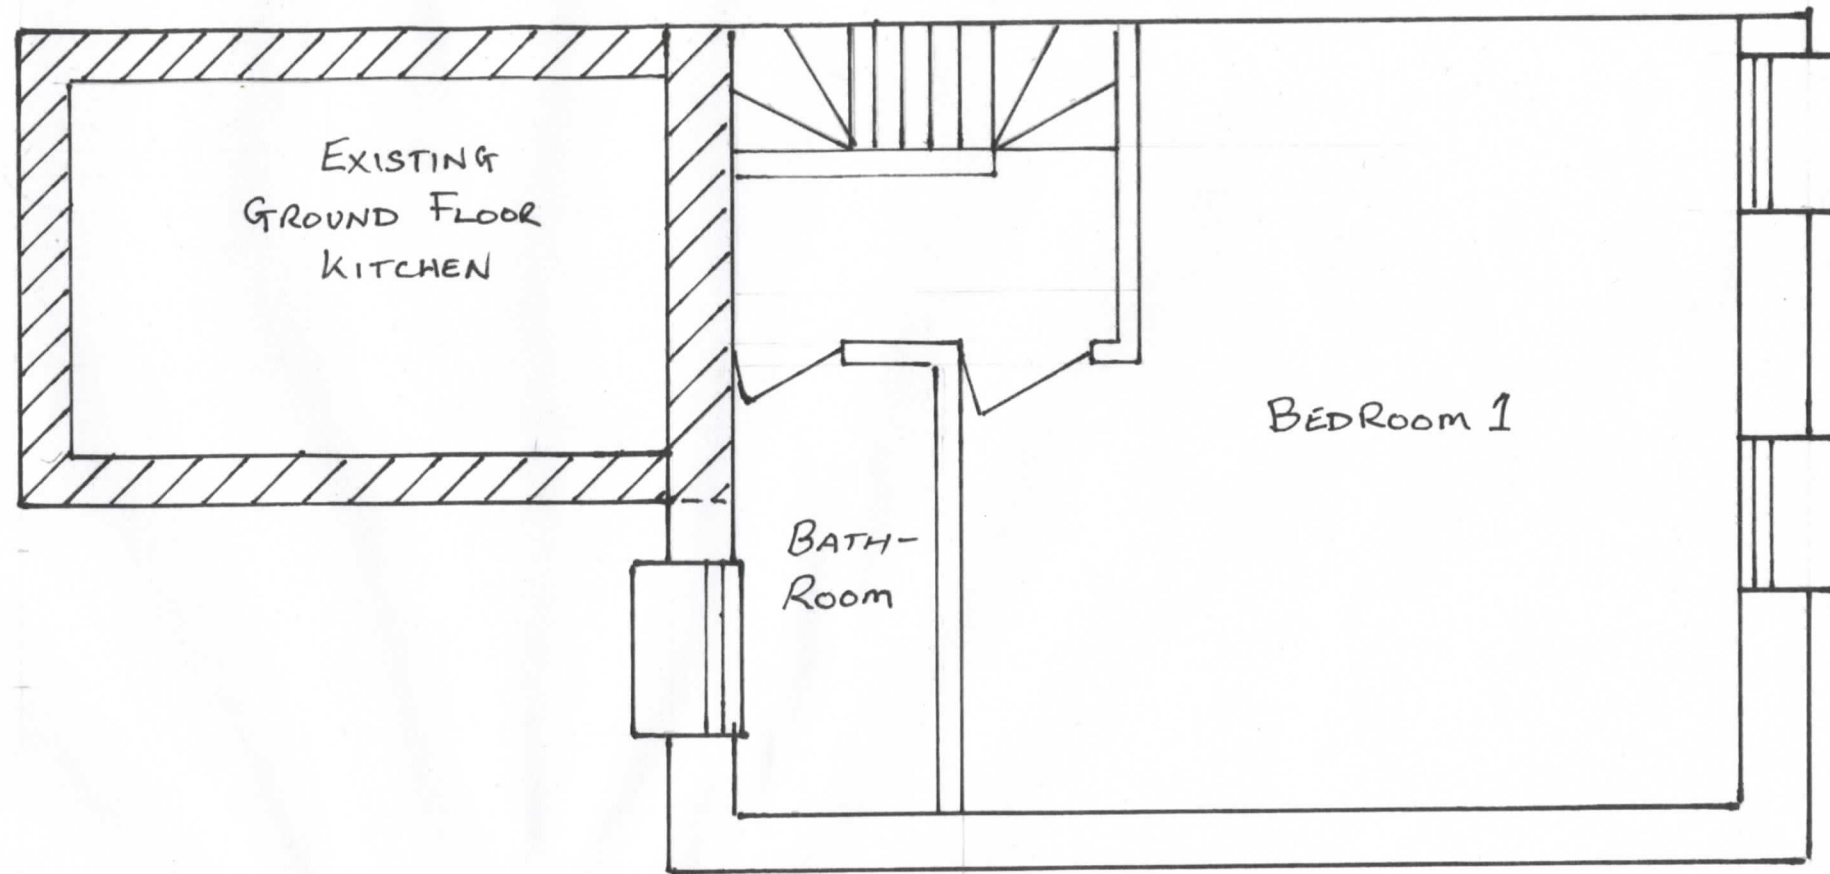

PROPOSED
FLOOR PLAN

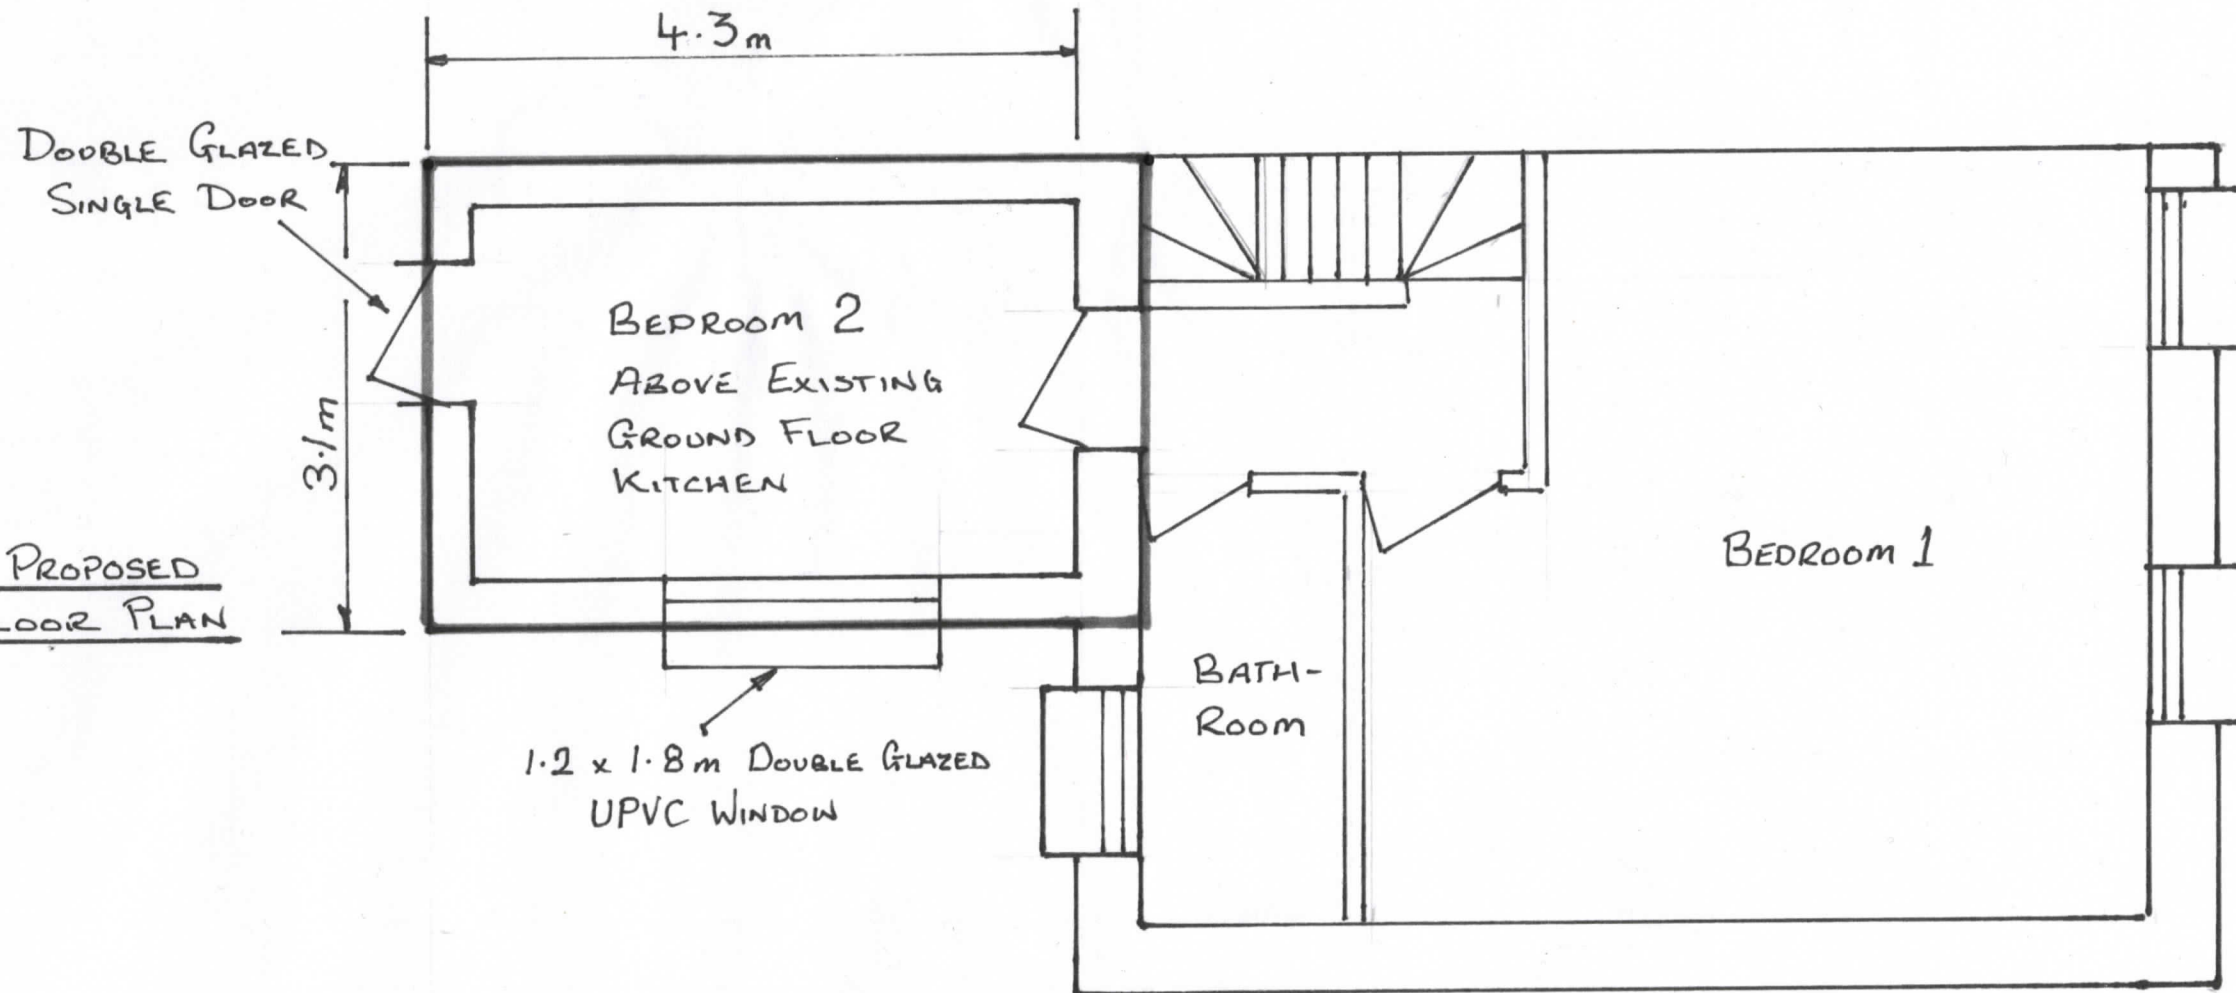

PROPOSED BEDROOM EXTENSION AT 22 MAESTEG ROAD DATE 02/05/21

DRAWING ISSUE 1 SCALE 1:50 (A3)