



Reproduced from an Ordnance Survey map with the permission of the
Controller of Her Majesty's Stationary Office.
©Crown Copyright and database rights 2017 OS 100019980


MapServe

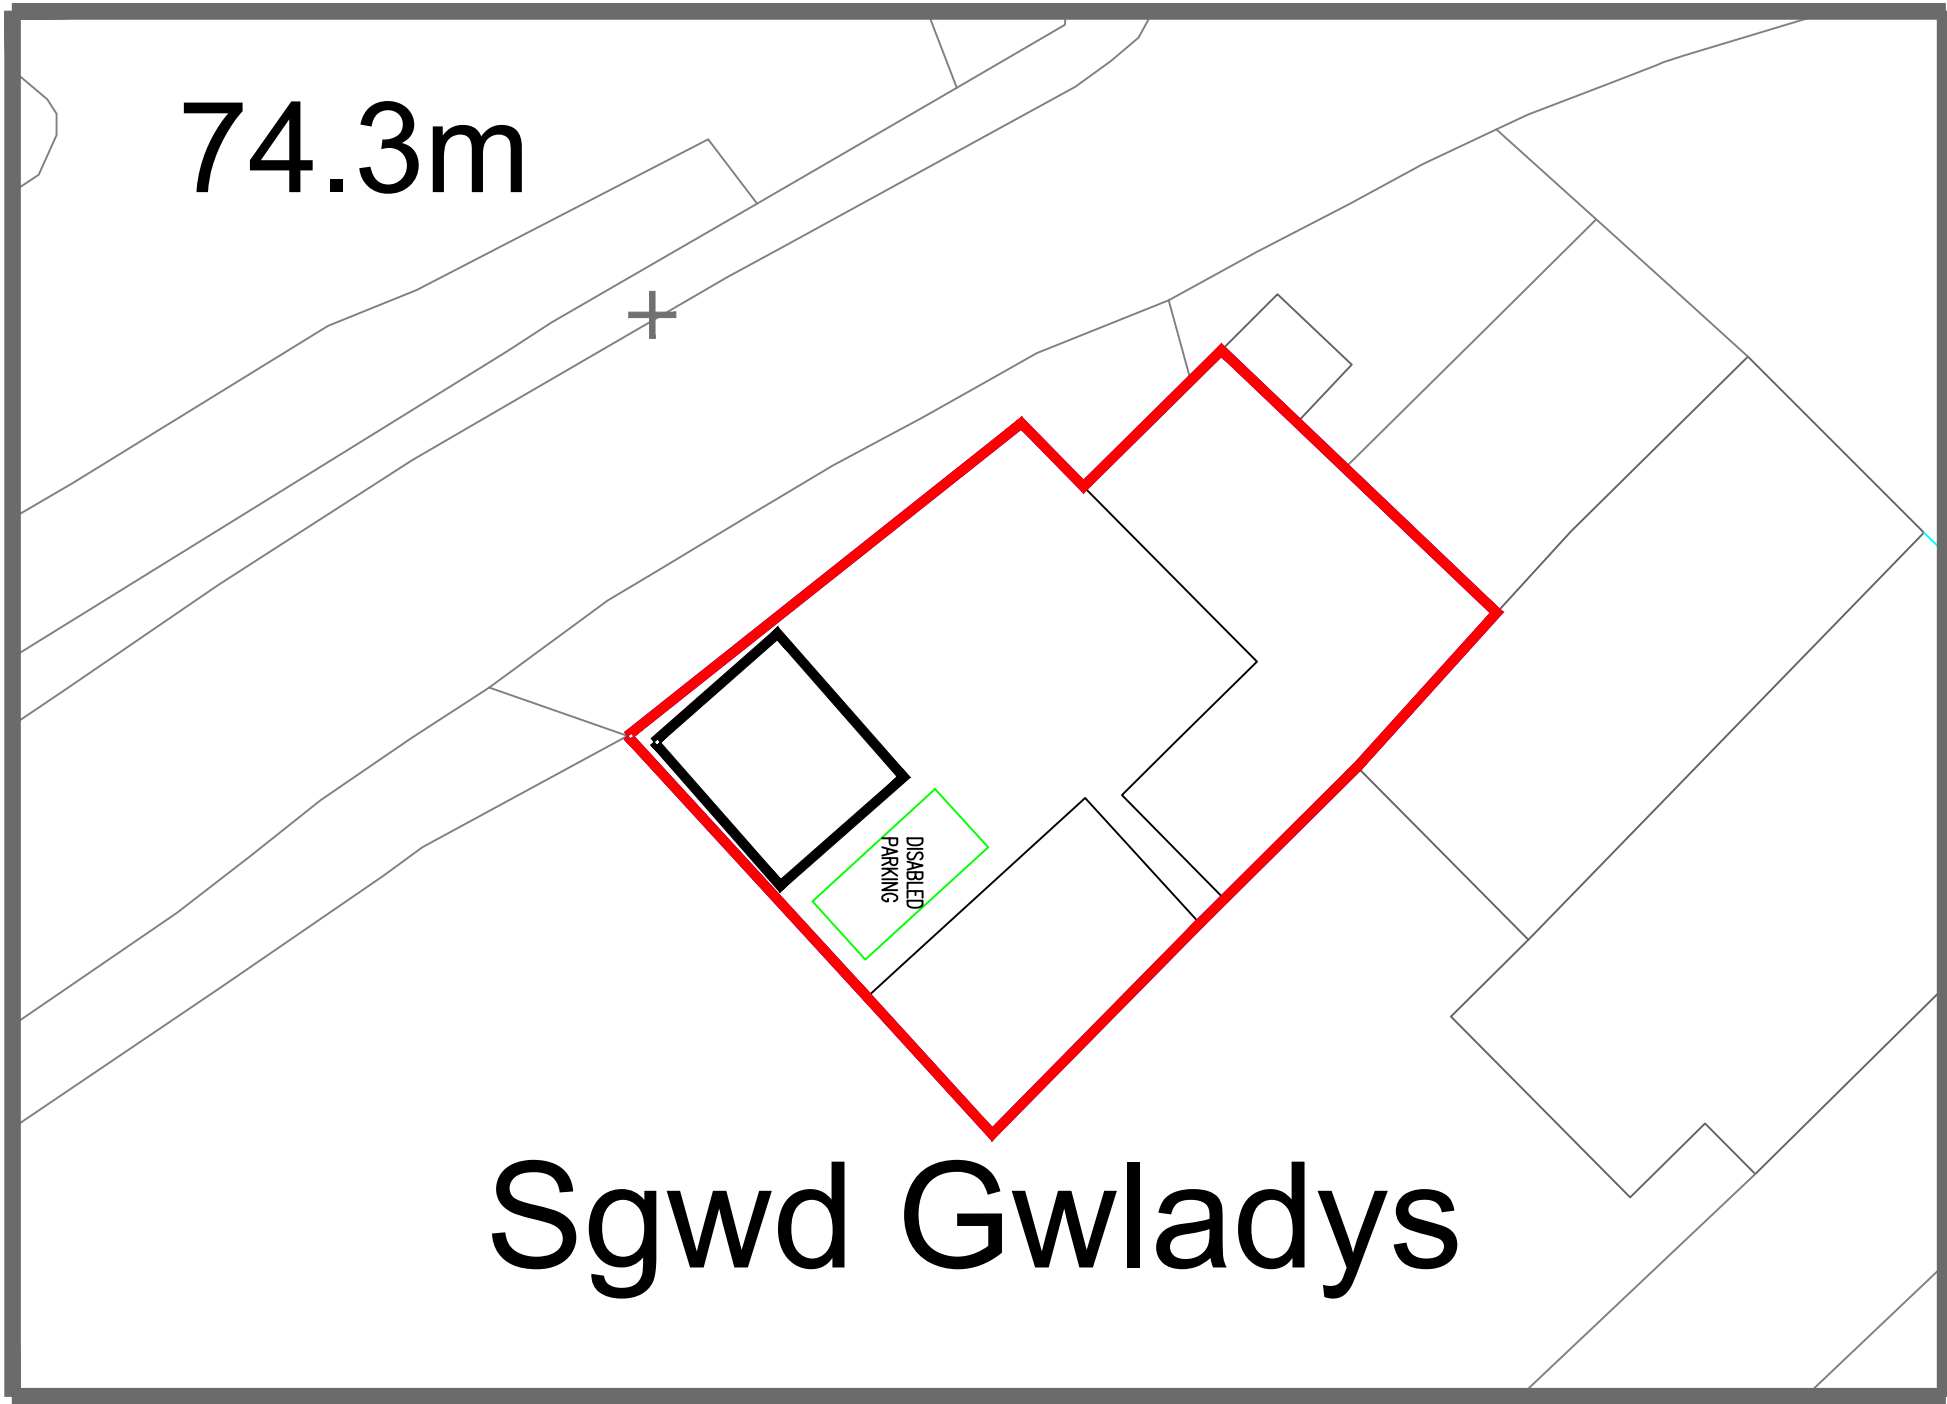


BLOCK PLAN
Scale: 1:200 @A1

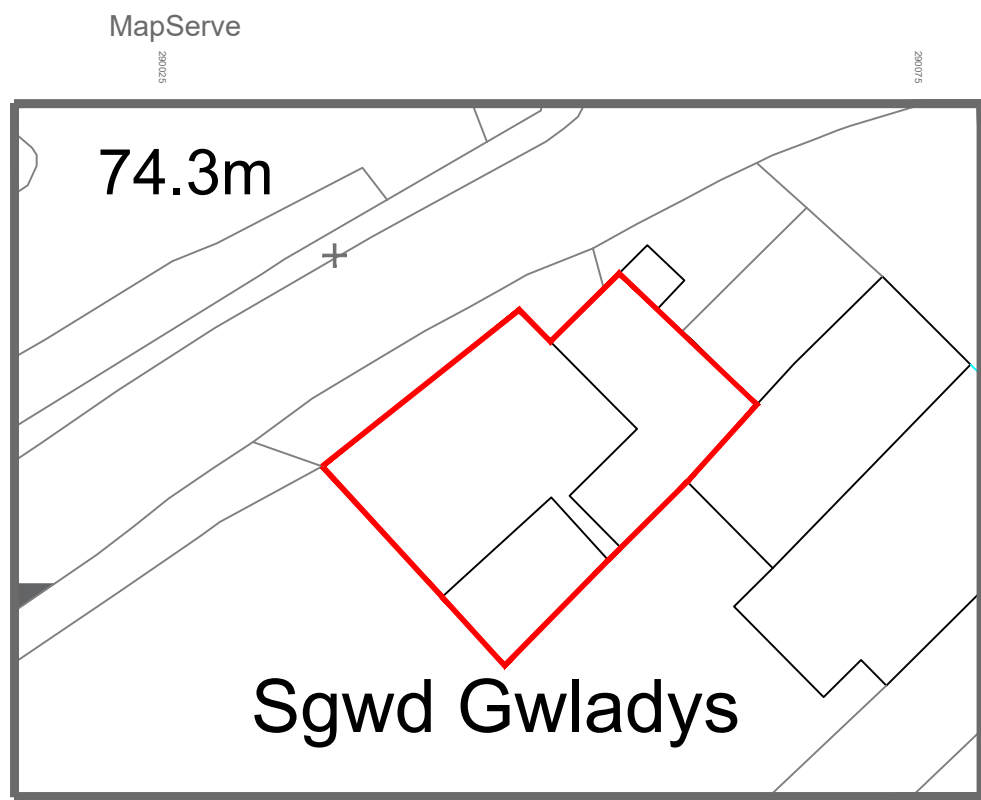


LOCATION PLAN
SCALE: 1:500 @A1

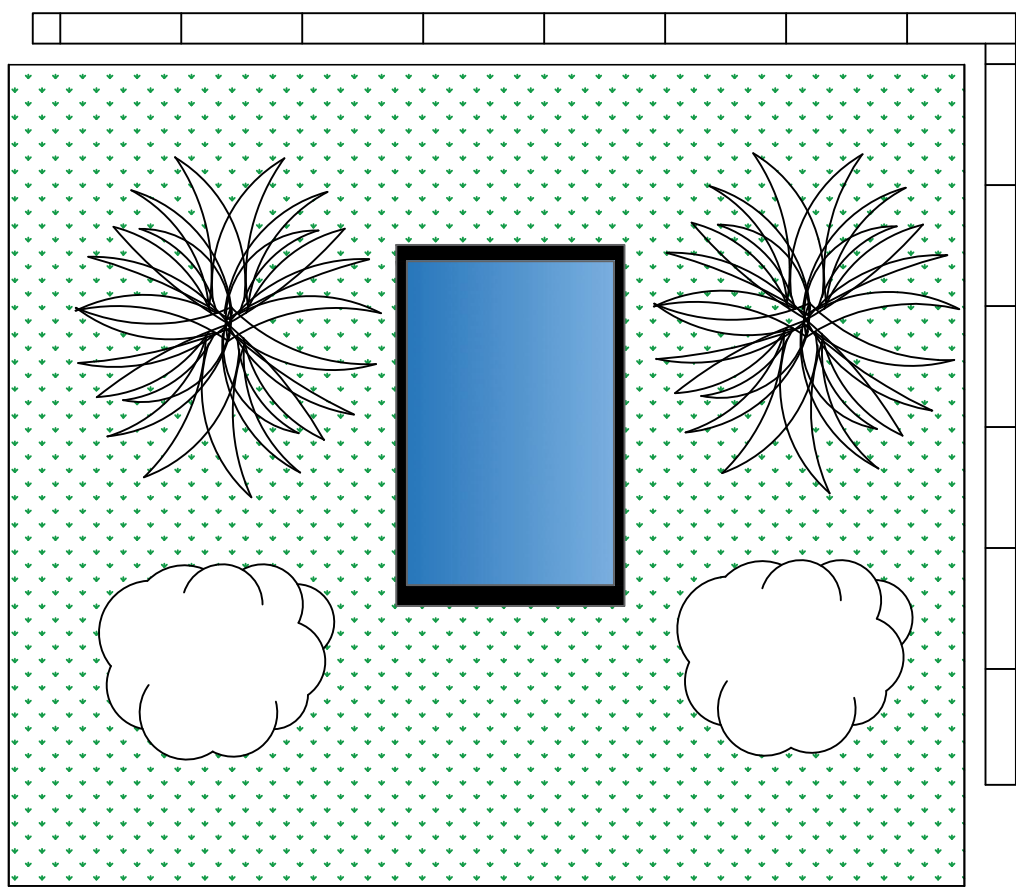


ROOF PLAN
SCALE: 1:50 @A1

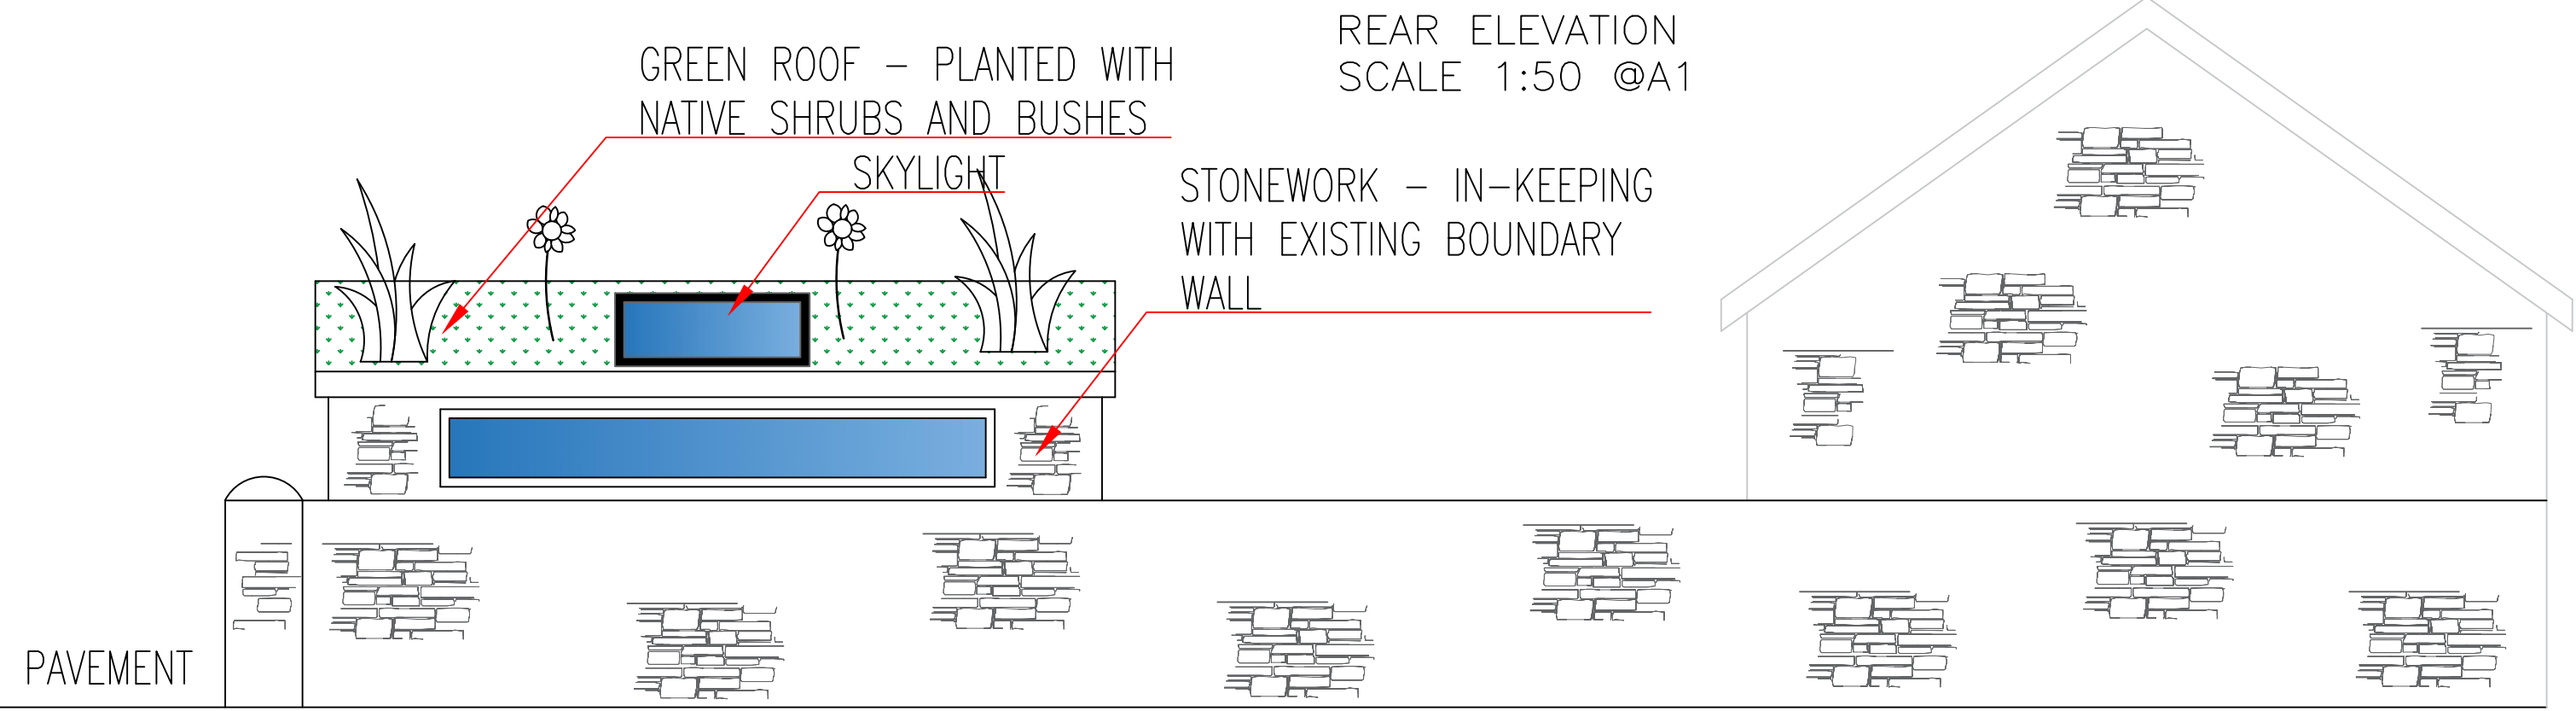


REAR ELEVATION
SCALE 1:50 @A1

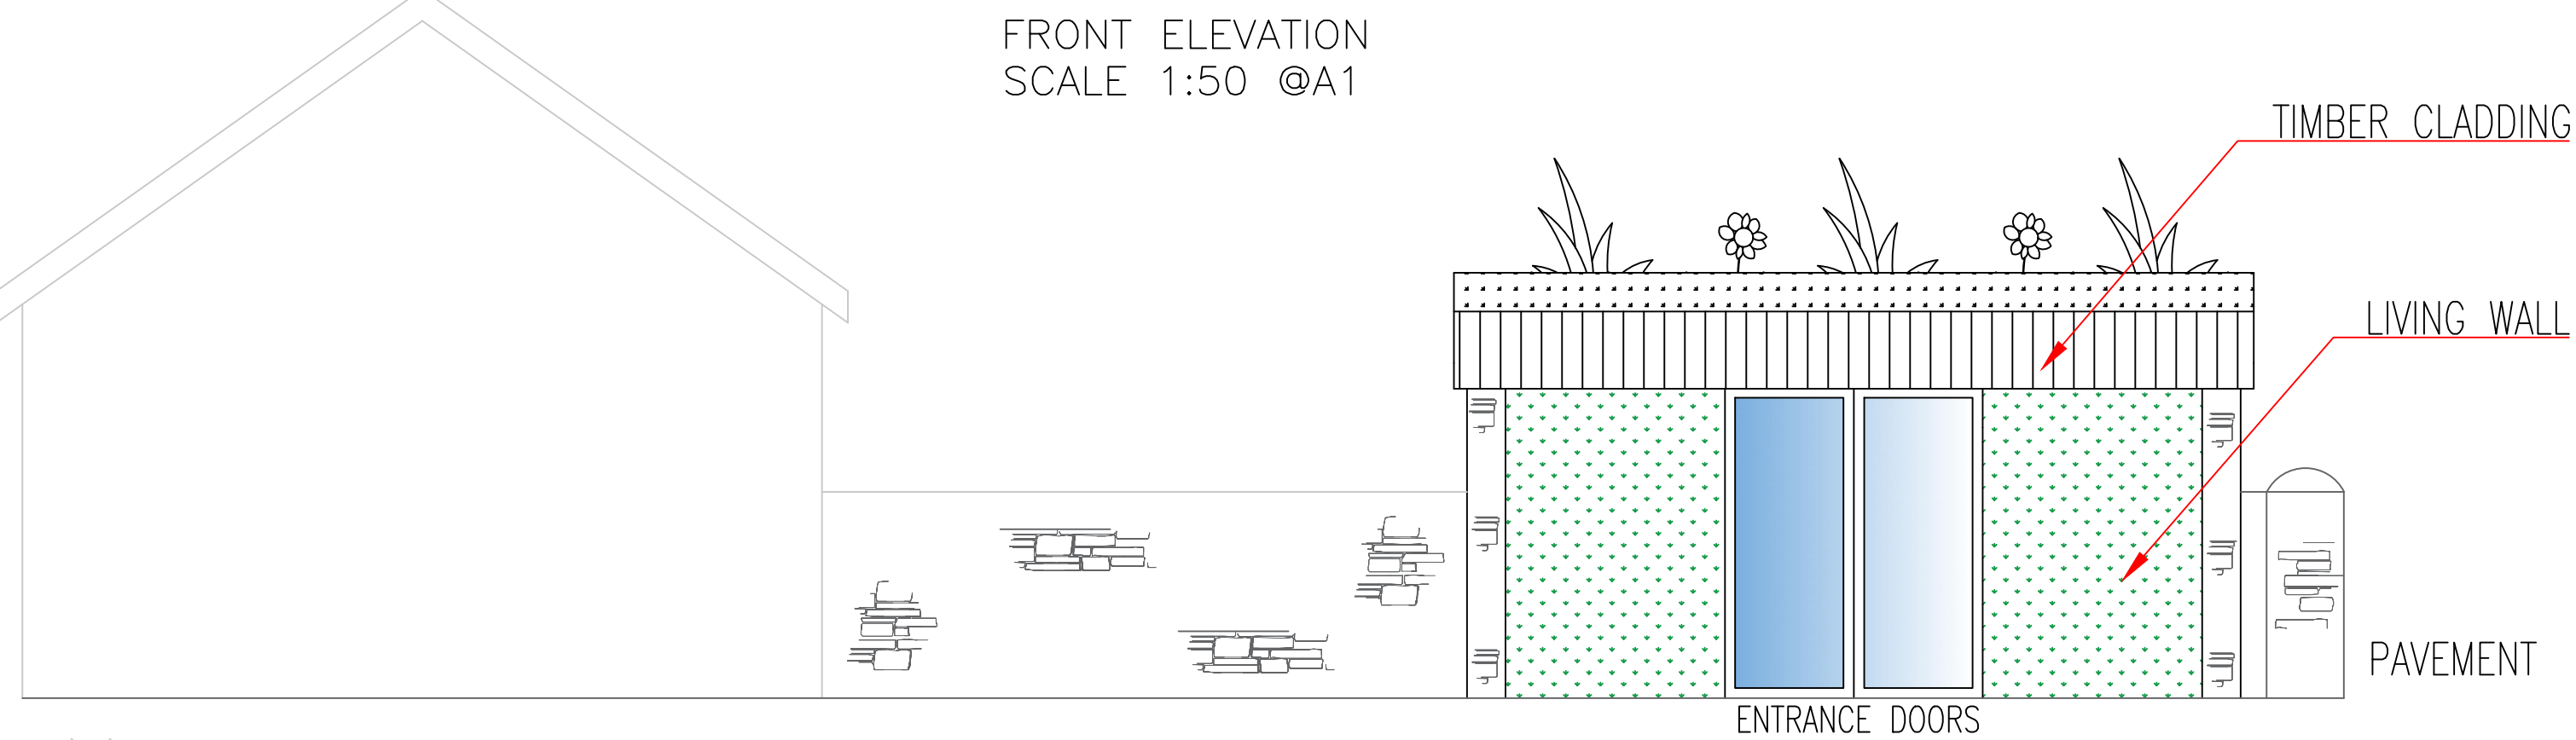

FRONT ELEVATION
SCALE 1:50 @A1

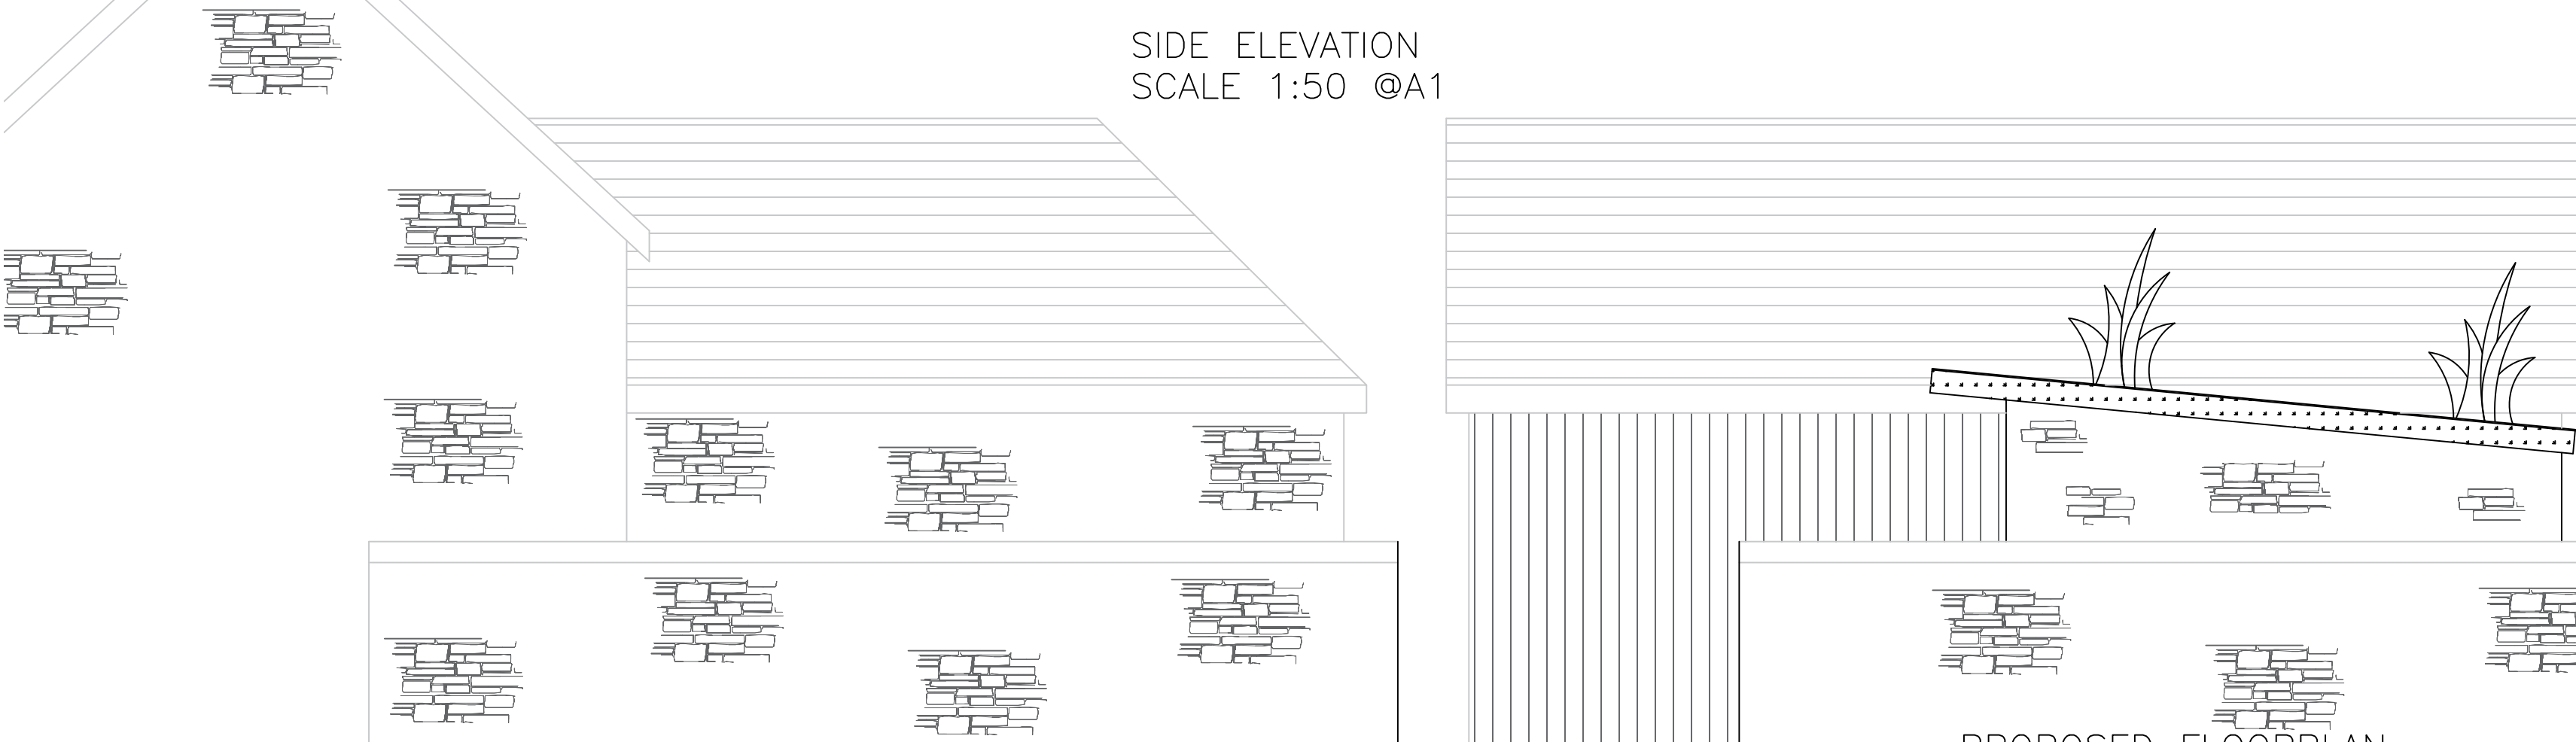

SIDE ELEVATION
SCALE 1:50 @A1

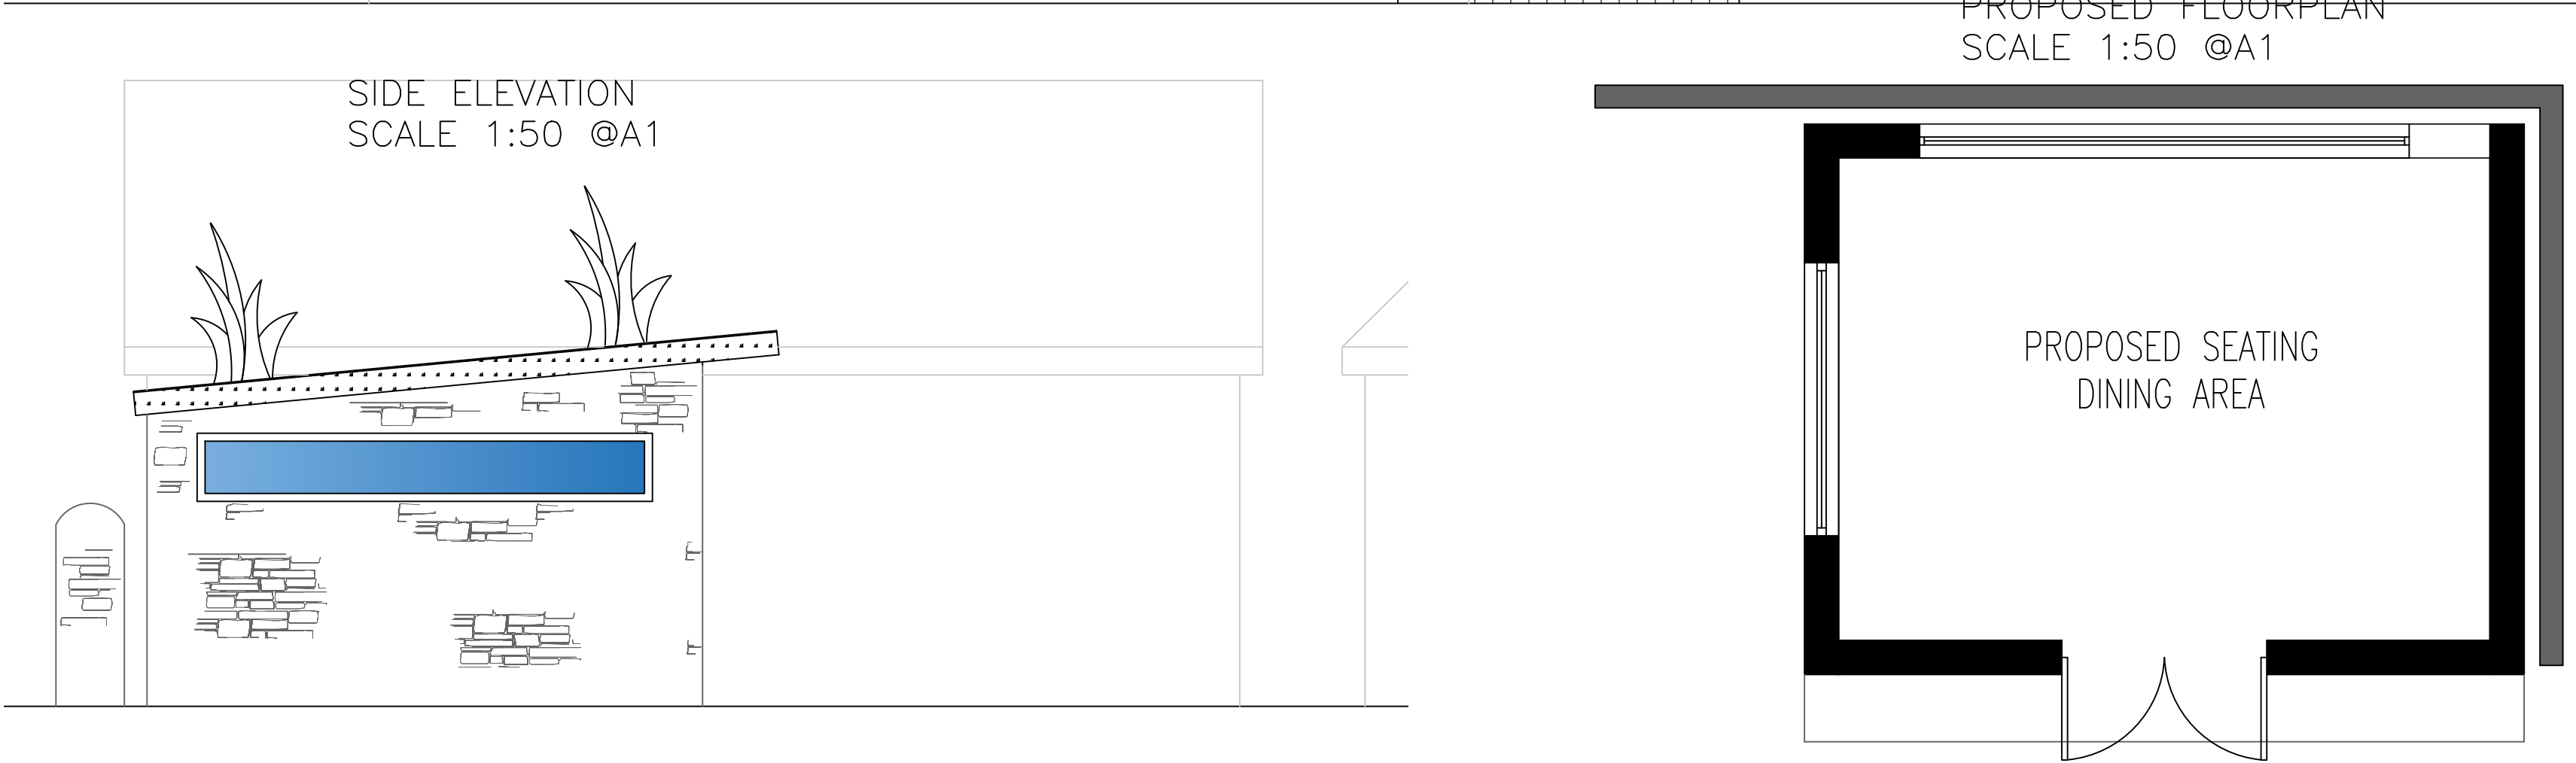

PROPOSED FLOORPLAN
SCALE 1:50 @A1



No.	REVISION	By	Date

No.	REVISION	By	Date

NOTES

1. Do not scale from this drawing take figured dimensions only.
2. Dimensions are in millimeters unless otherwise stated.
3. All dimensions to be checked on site.

STAGE

PLANNING

Client:

SGWD GWLADYS

Job Title: PROPOSED ENCLOSED SEATING / DINING AREA				
Drawing Title: BLOCK PLAN & PROPOSED FLOOR PLANS				
Job No: 21/006	Drawing No: SKT-01	Rev: D	Drawn By: B.D	Date: 19/05/2021
			Checked By: M.M	Date: 19/05/2021
			Approved By: M.M	Date: 19/05/2021
Scale: AS SHOWN @ A1			Email: planning@mmdesignconsult.com	