


Project Proposed Extension to Premier Stores No 49 Forge Road
St Albans

Scale 1:100

Drawing No 7

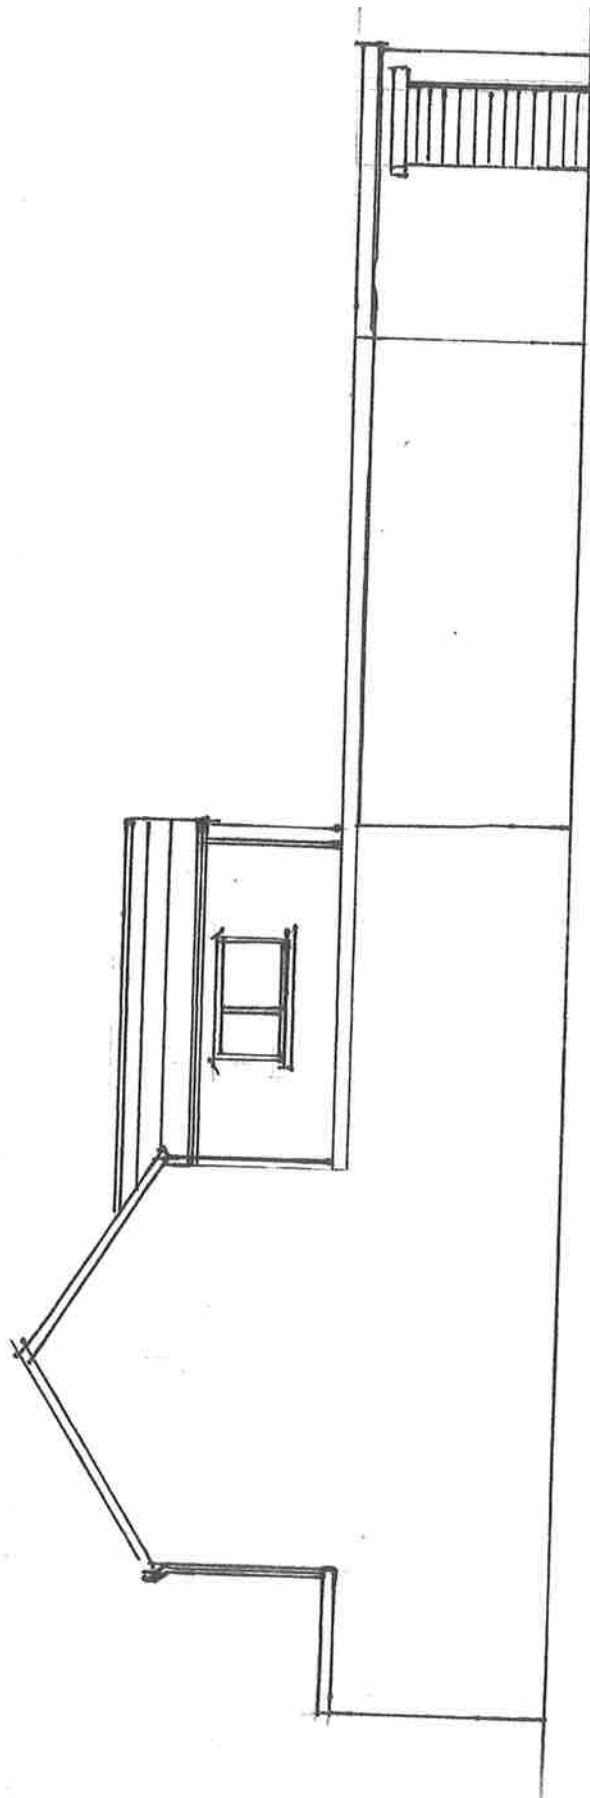


Side Elevations To Lane

Project Improvements To No 49 Forge Rd
Pt Talbot SA13 1PG

drawing No 1


Scale 1:100

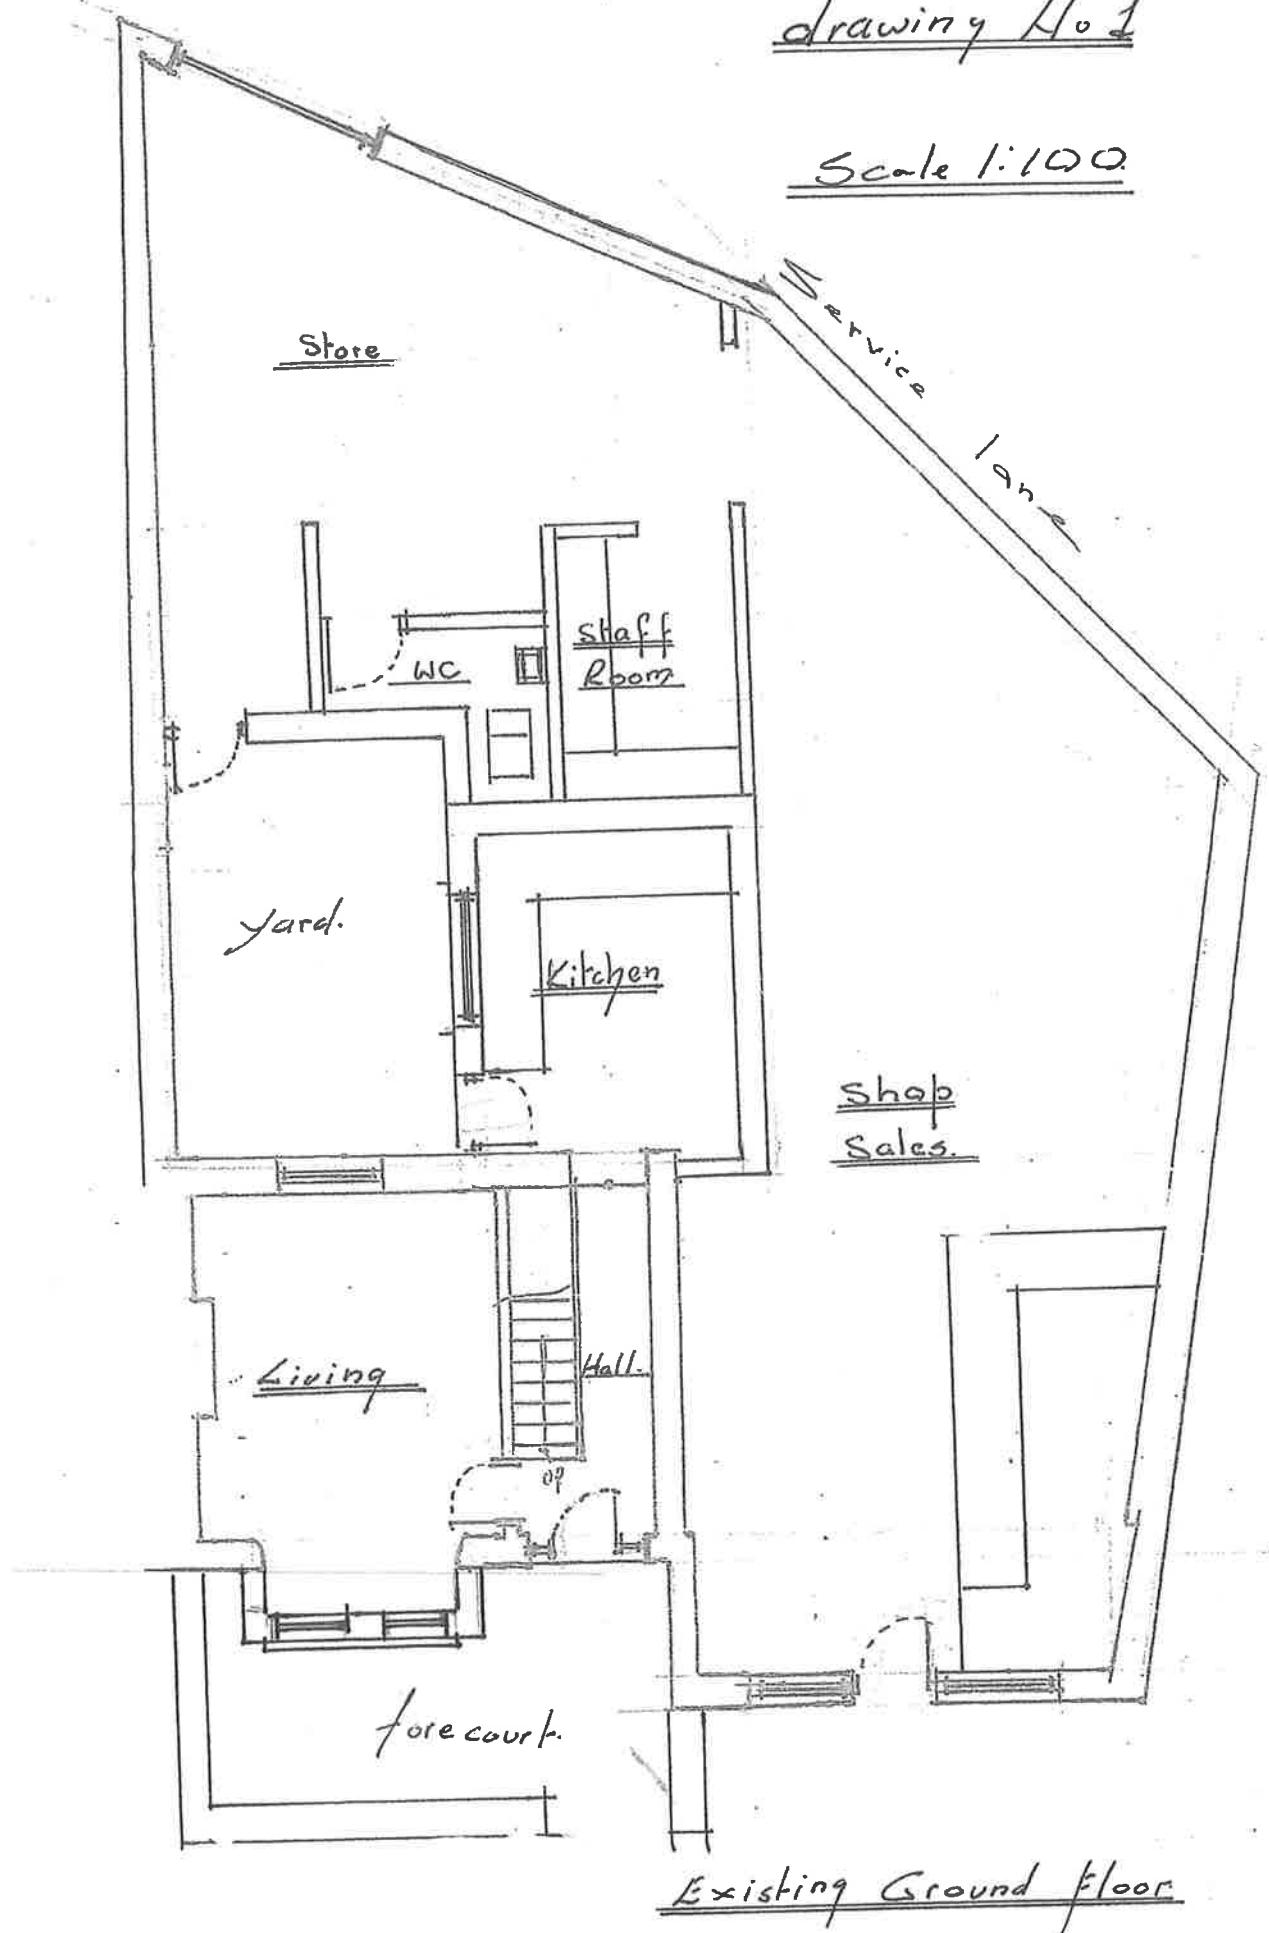

Project Proposed Improvements to 49 Forge Rd.
Pl. to 1601

Drawing No. 2

Scale 1:100

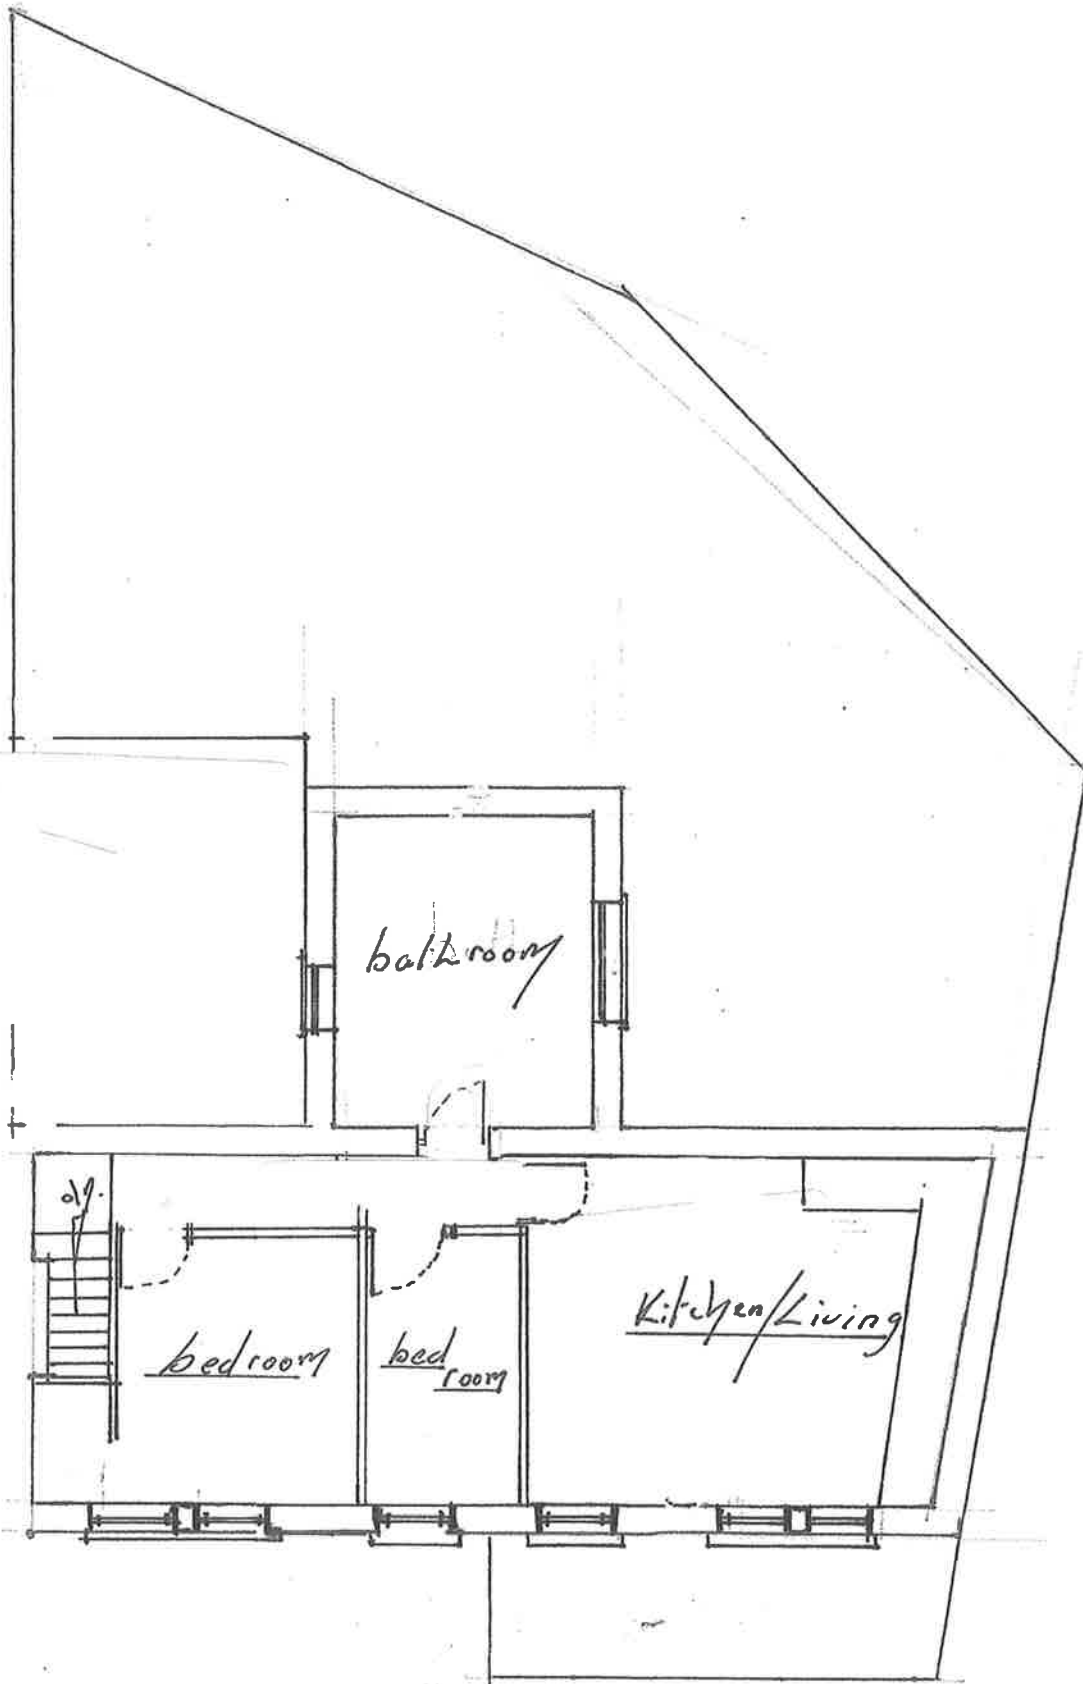


First Floor Plan proposed

Project Proposed Extension to Premier Shop.
No 49 Forge Rd Pt Talbot SA13 1PG

drawing No 3

Scale 1:100.

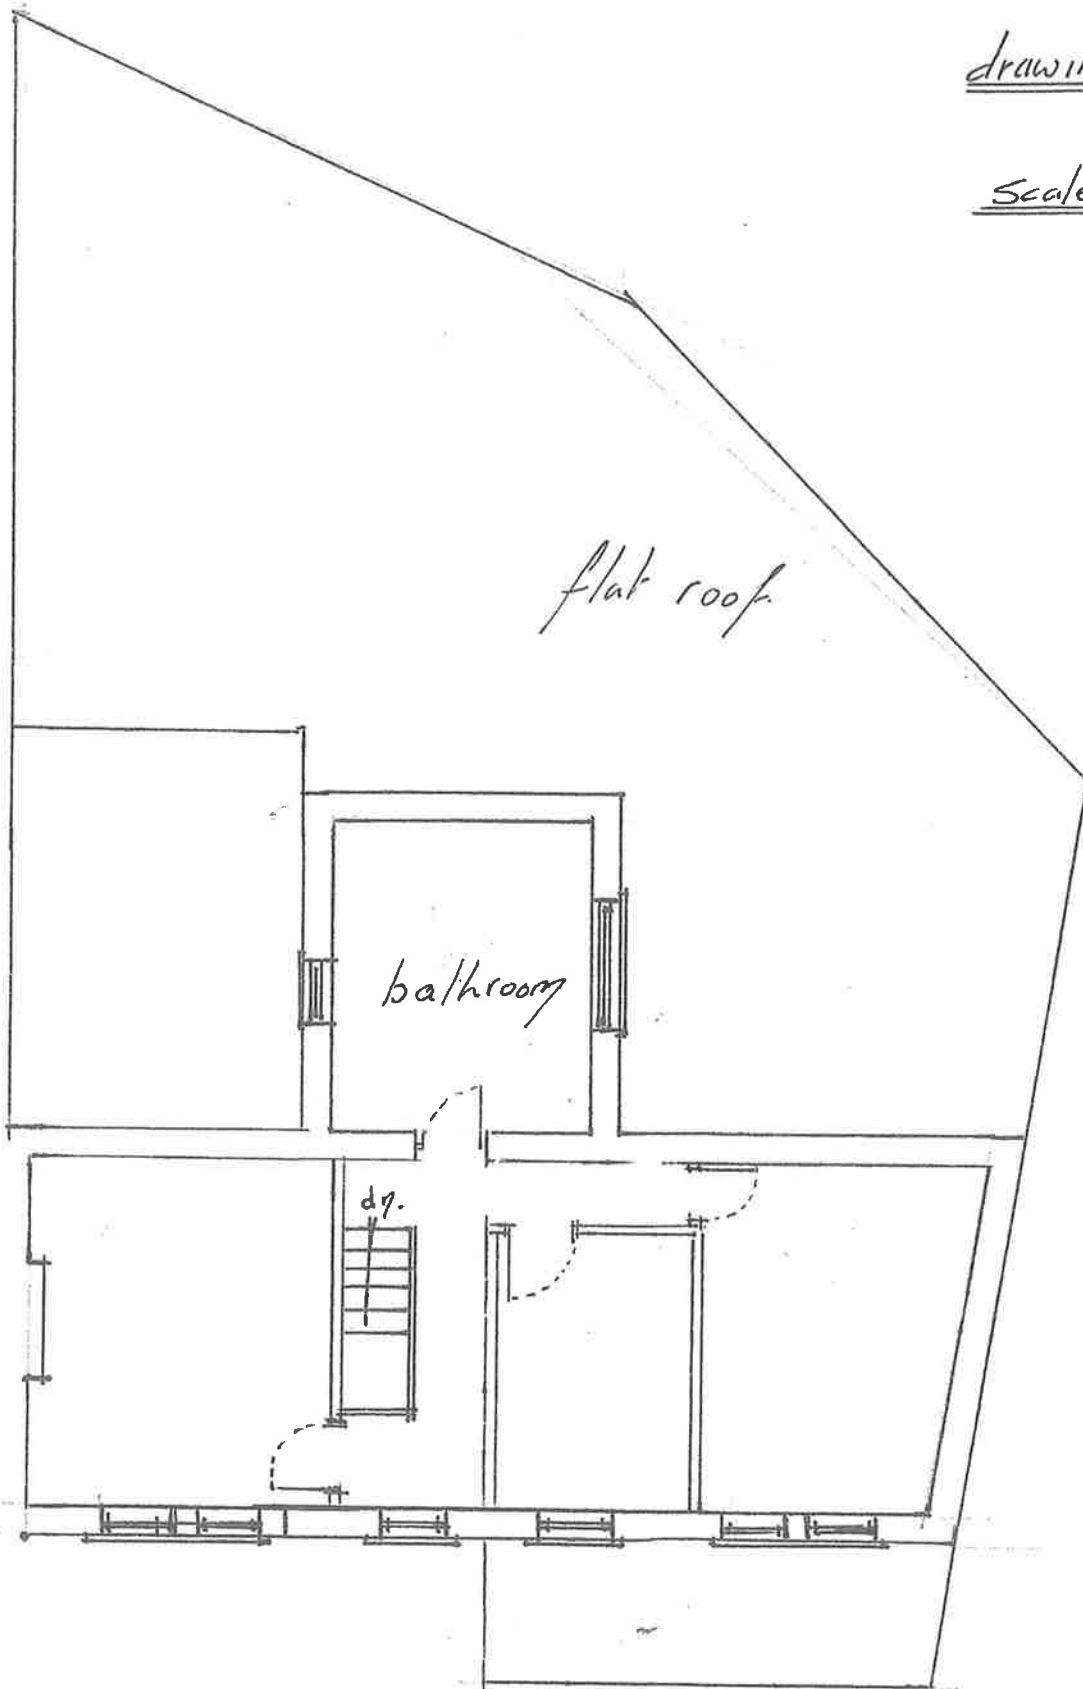


first floor plan As Existing

Project Improvements To No 49 Forge Rd.
Pt Talbot SA13 1PG


drawing No 4

Scale 1:100

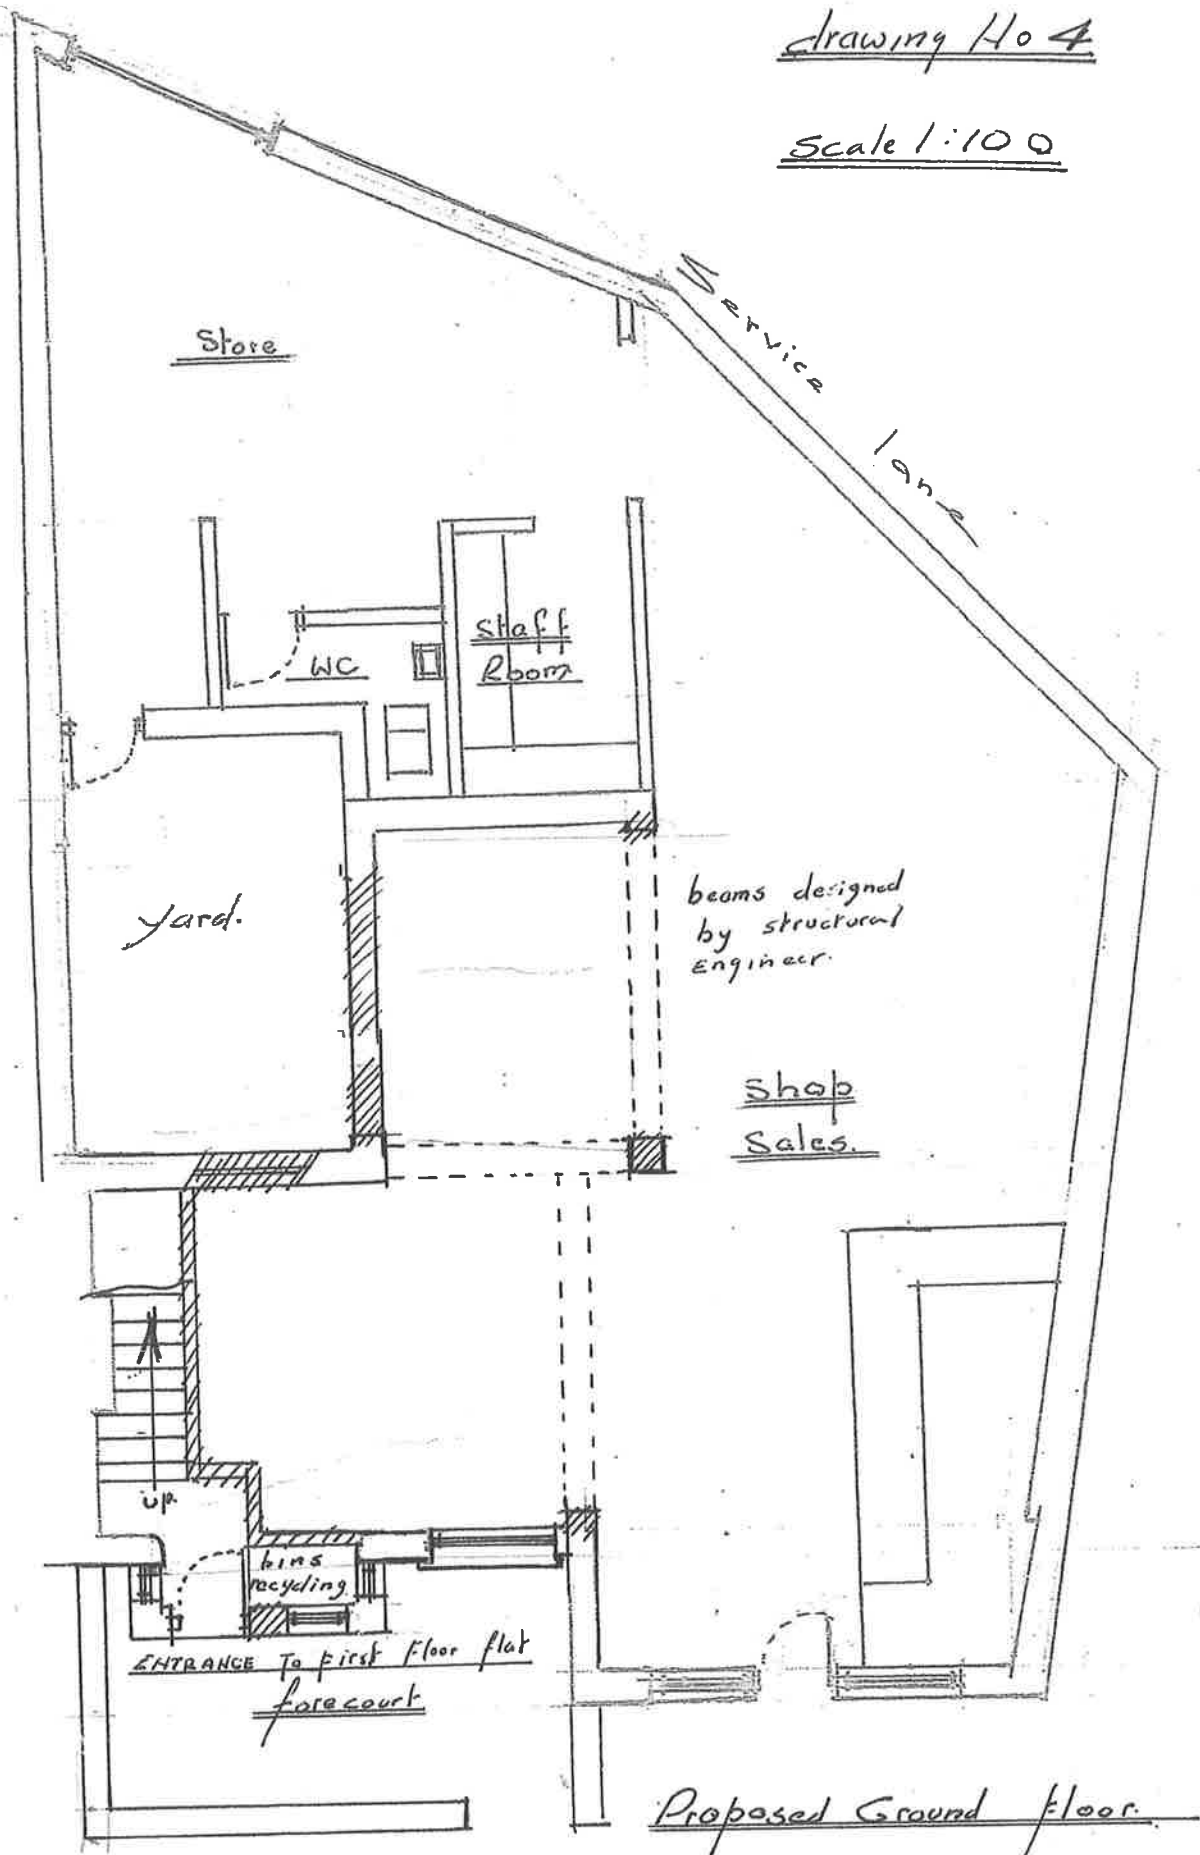

N.B dimensions to be
checked on site.

Premier Stores, 49, Forge Road, Port Talbot, Neath Port Talbot, SA13 1PG

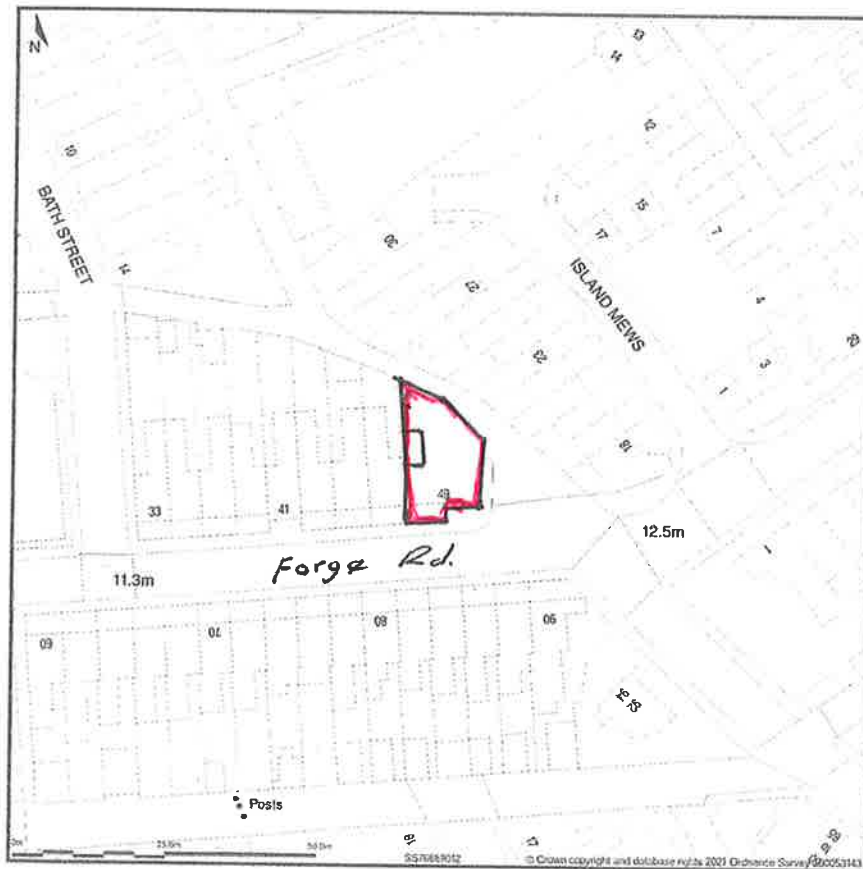

Drawing No. 5

Location Plan

Scale 1:1250



Existing front Elevation


Scale 1:100.

proposed. Extension to No 49 Forge Rd.

Pr falbot

Scale 1/100

drawing No. 6

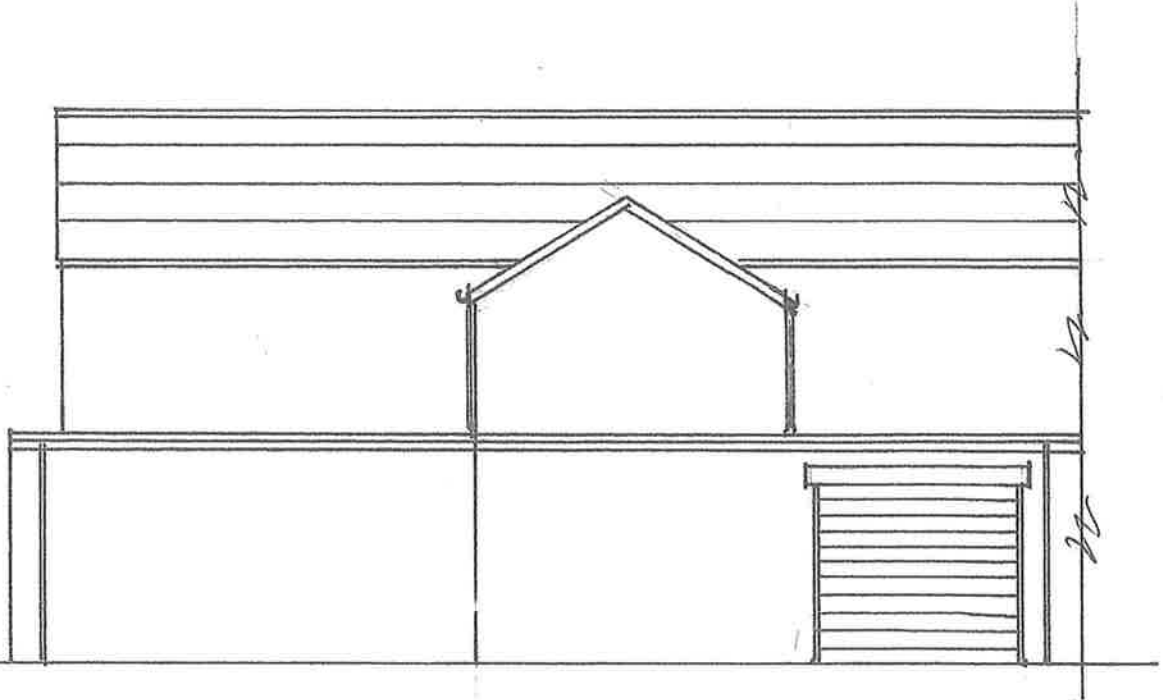

Rear Elevation.




Proposed Front Elevation.

Project Extension To Premier Stores No 49 Forge Rd Pt Falbot.

Scale 1:100

Drawing No. 8

All ceilings to ground floor
to give min 1hr
fire resistance
and all works to
comply to current
building & fire
regulations.

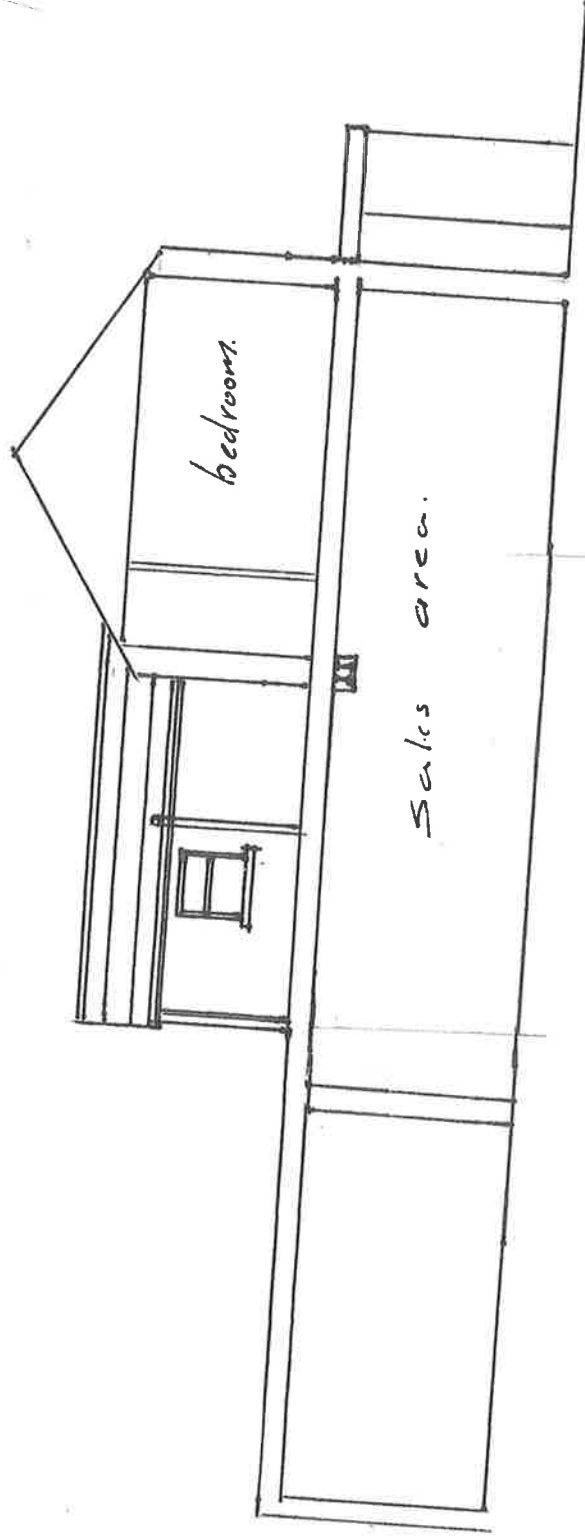


Sectional Side Elevation.

Premier Stores, 49, Forge Road, Port Talbot, Neath Port Talbot, SA13 1PG

Scale 1:200

Drawing No 9

32

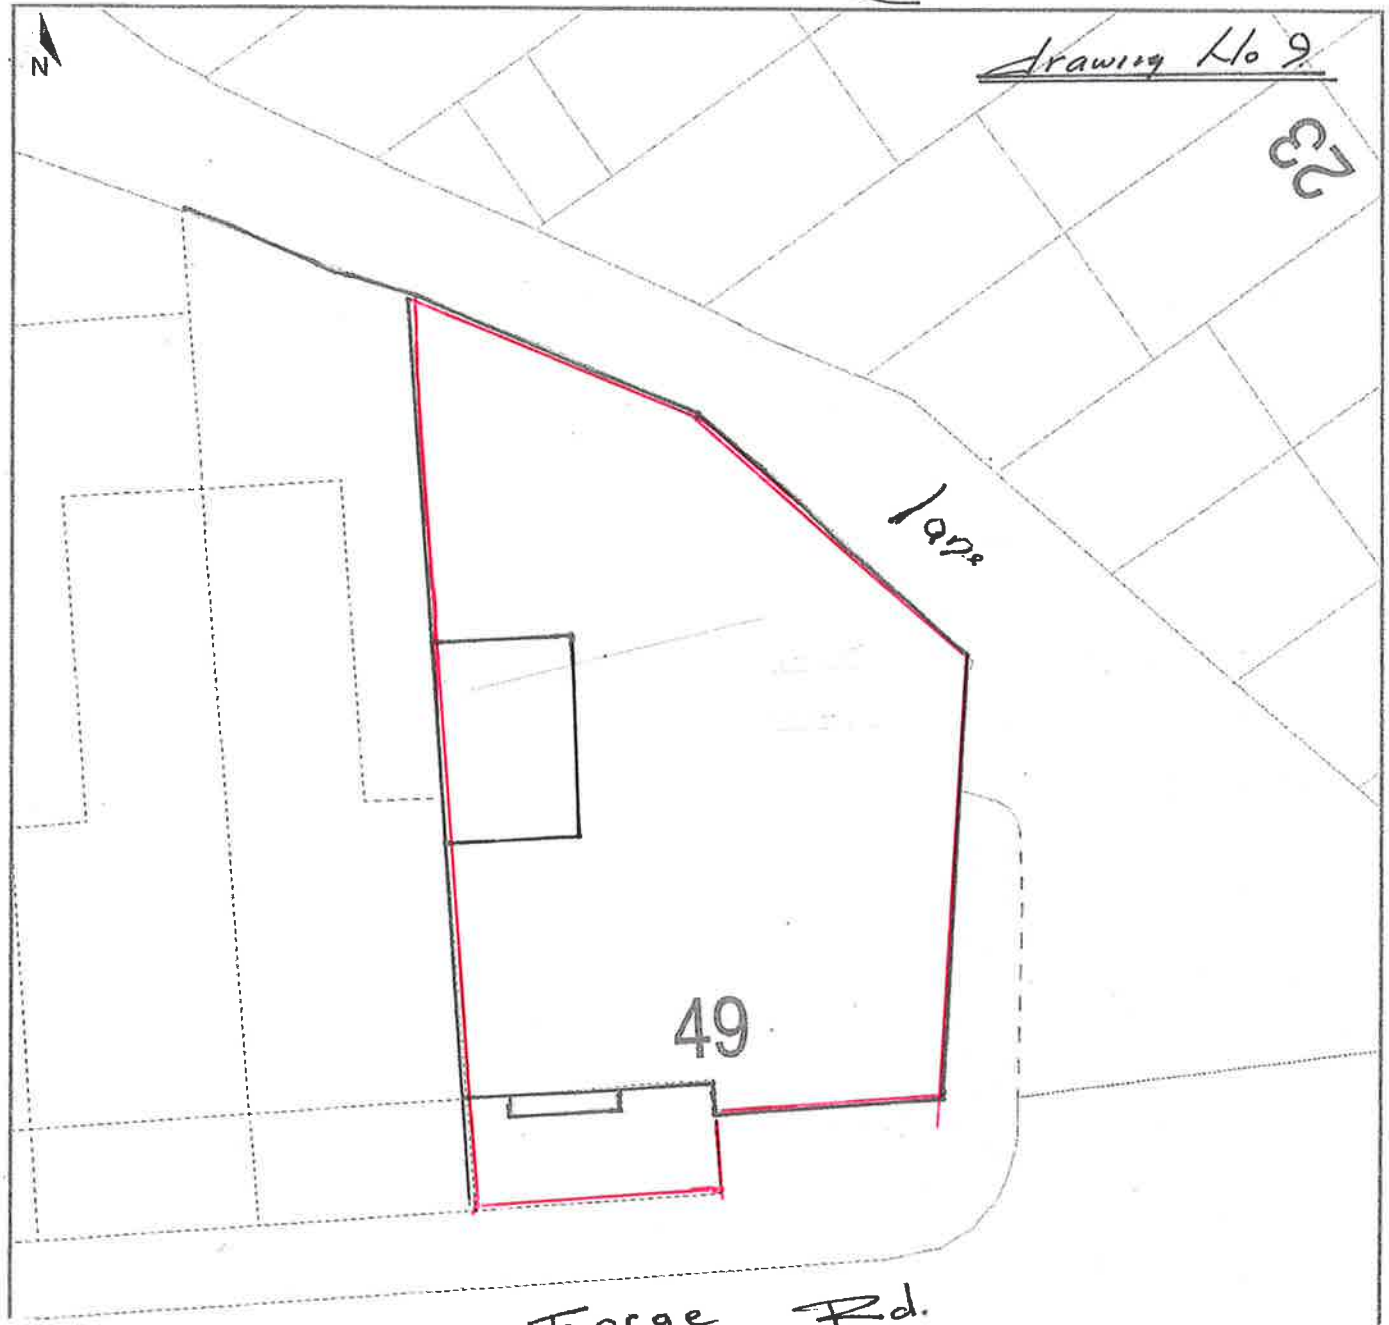

Forge Rd.

Site Plan.