
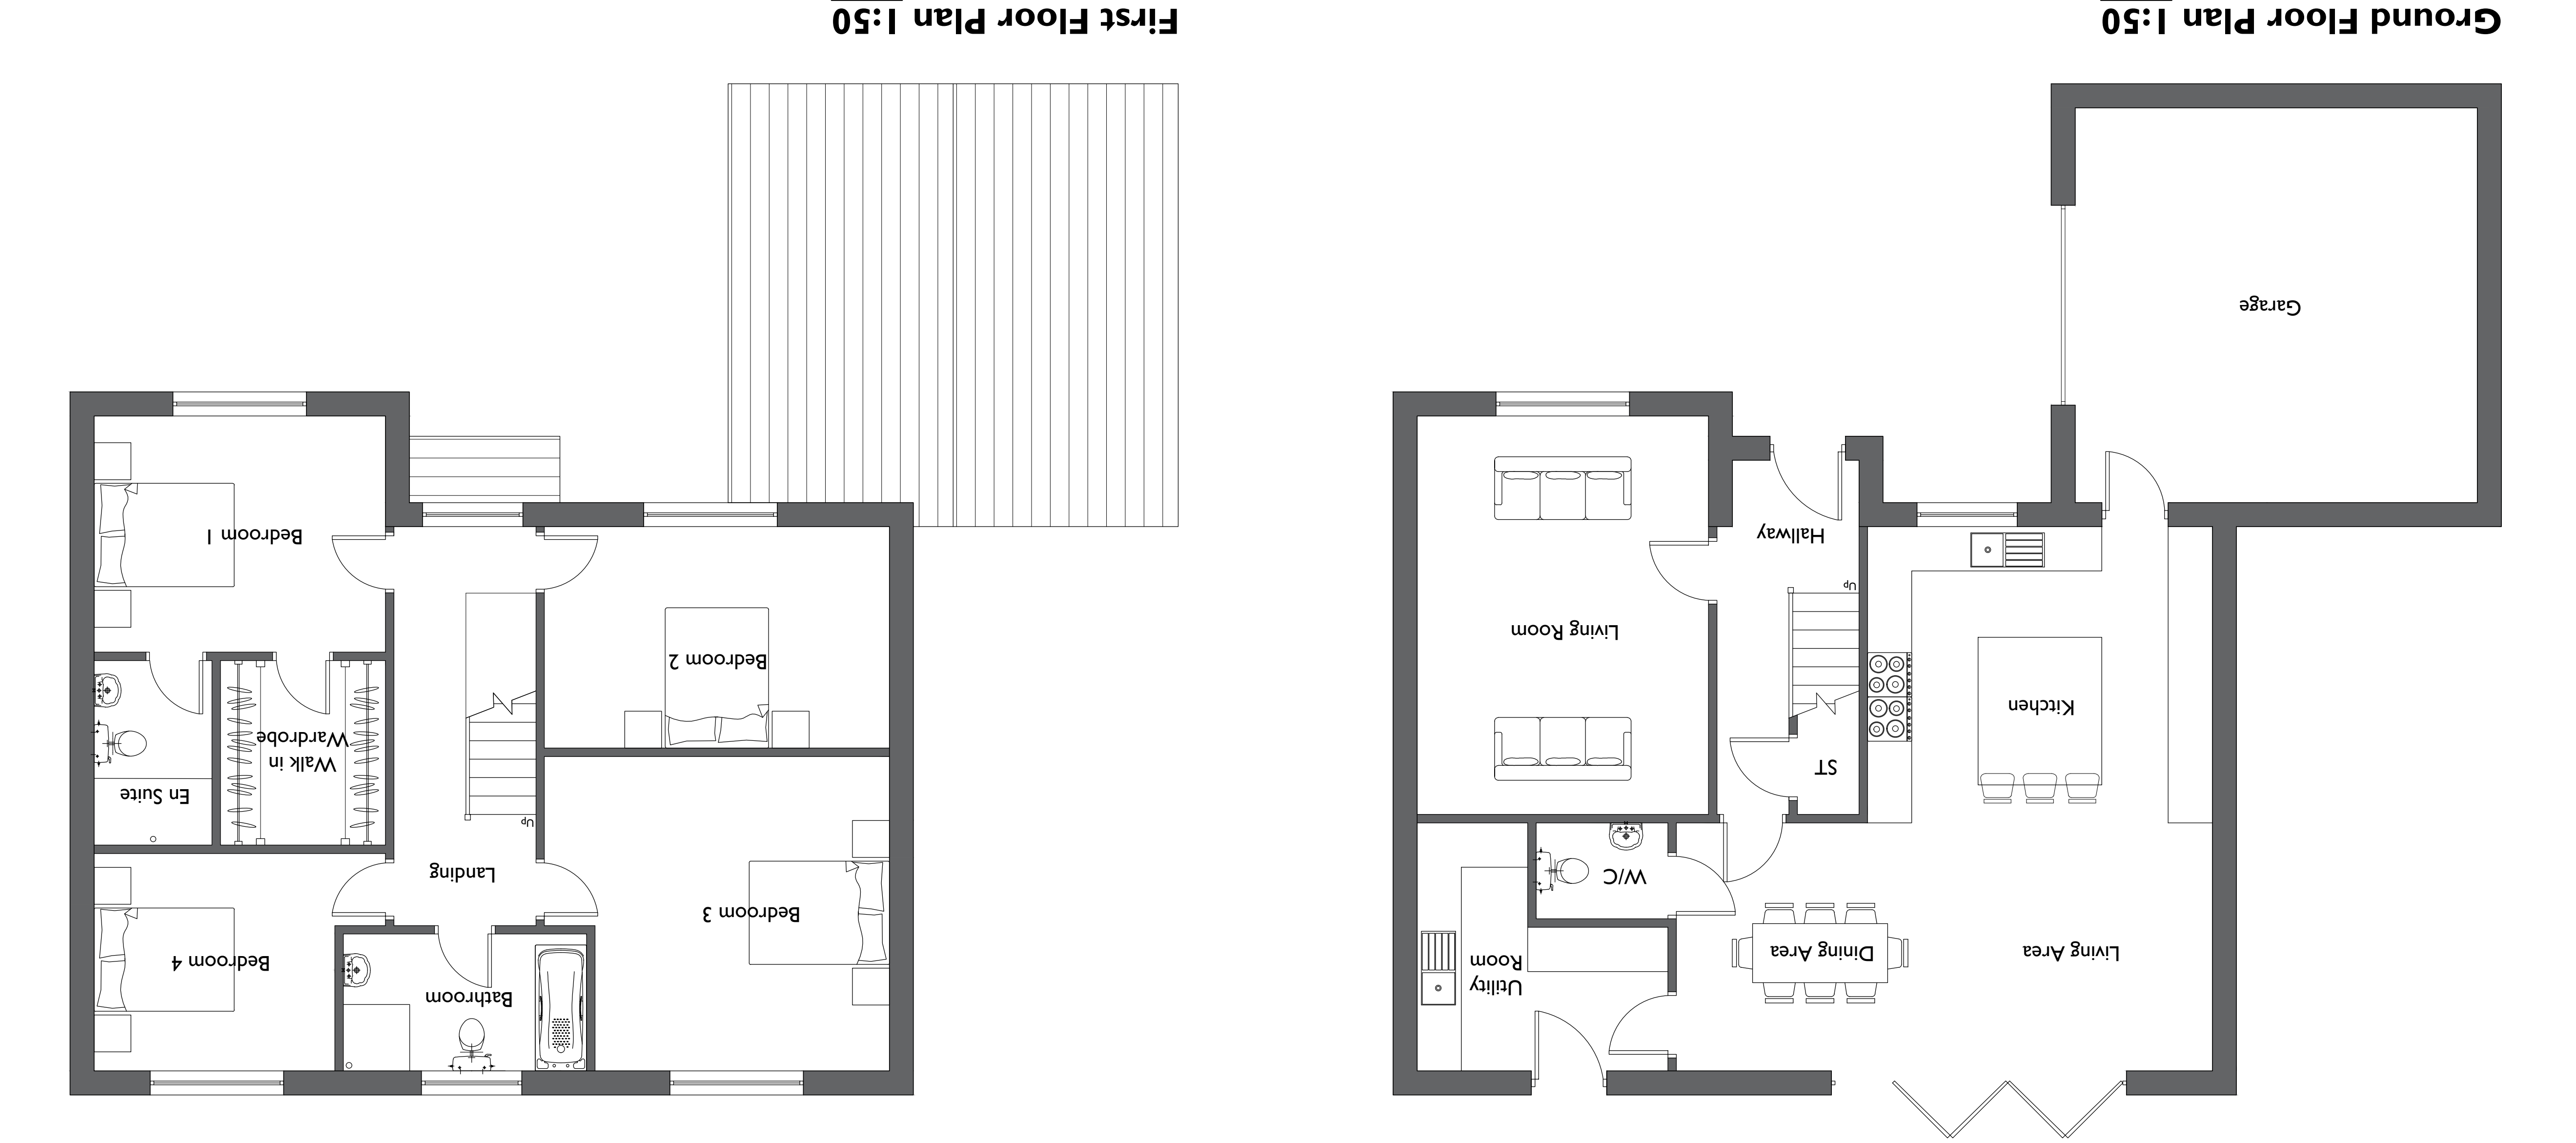


PROPOSED FLOOR PLANS & ELEVATIONS

PLOT 1, GLANNANT PLACE, CWMGWYRACH, NEATH, SA11 5TE

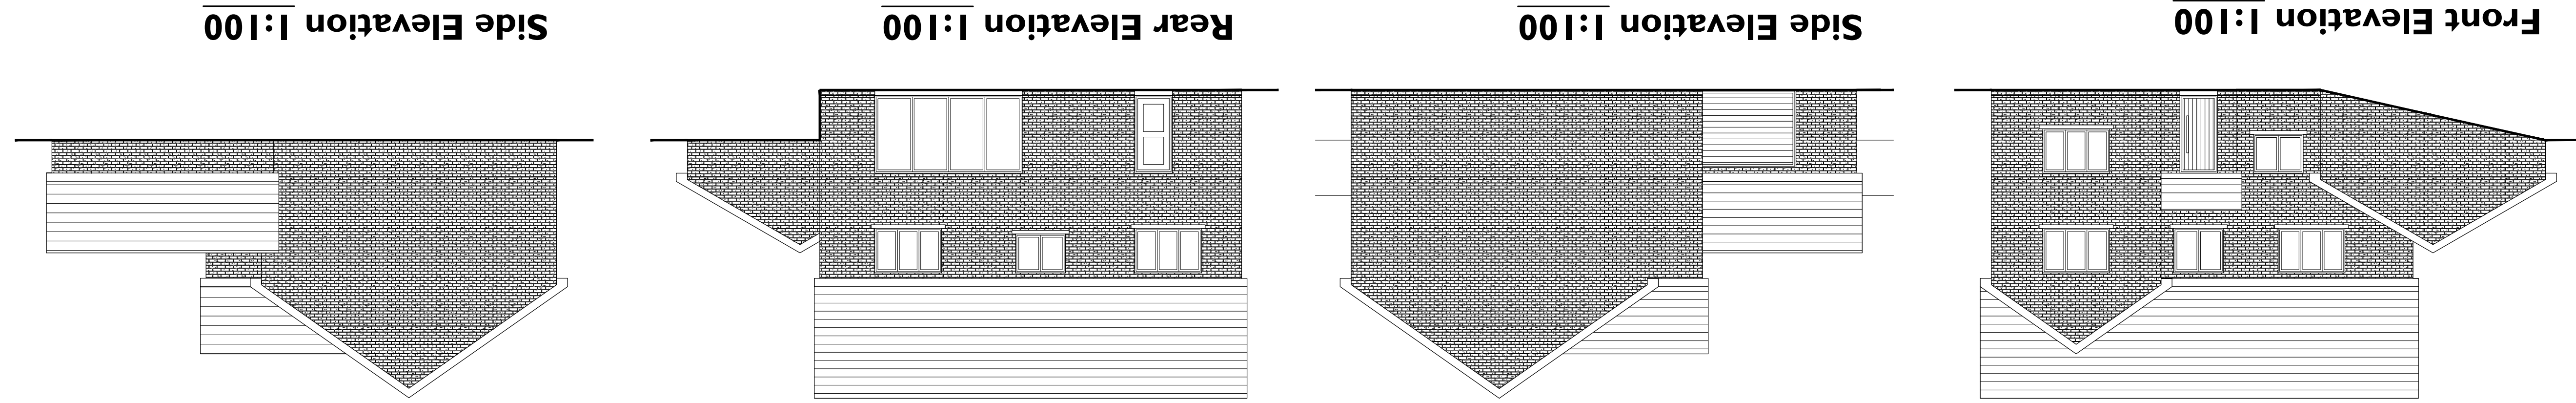

Notes		
Do not scale from this drawing. Responsibility will not be accepted by Prime Architecture Limited for errors made by others scaling from the drawing. Use written dimensions only. Contractor to verify all dimensions before commencing work on site.		
Prime Architecture Limited are to be notified immediately in writing of any discrepancies. All survey information incorporated within the drawings cannot be guaranteed as accurate unless confirmed by a fixed dimension.		
All dimensions are in millimeters unless otherwise noted.		
This drawing is to be read in conjunction with all relevant project drawings and specification prepared by Prime Architecture Limited and other relevant project consultants, specialists, etc.		
CDM notes are provided to assist the contractor in managing residual hazards identified during the design stage. Any such notes do not relieve the contractor of their duties and they must provide a safe system of work based on method statements, risk assessments, etc.		
Revision:	Description:	Date:

Drawing Status: PLANNING		
PRIME ARCHITECTURE		
Prime Architecture Limited, 3 Llandello Road, Cross Hands, Llanelli, SA14 6NA 01269 842 575 info@prime-arch.co.uk www.pprime-arch.co.uk © Prime Architecture Limited		
CIAI Registered Practice		
Client: Mr & Mrs Johnson		
Project Title: Proposed 4 Bedroom New Build at Plot 1, Glannant Place, Cwmgywrach, Neath, SA11 5TE		
Drawing Title: Proposed Floor Plans & Elevations		
Scale: 1:50 & 1:100 @ A1	Date: April 2021	
Job No: 857	Drawing No: 01	Rev: -