


1

03 First Floor
1 : 50

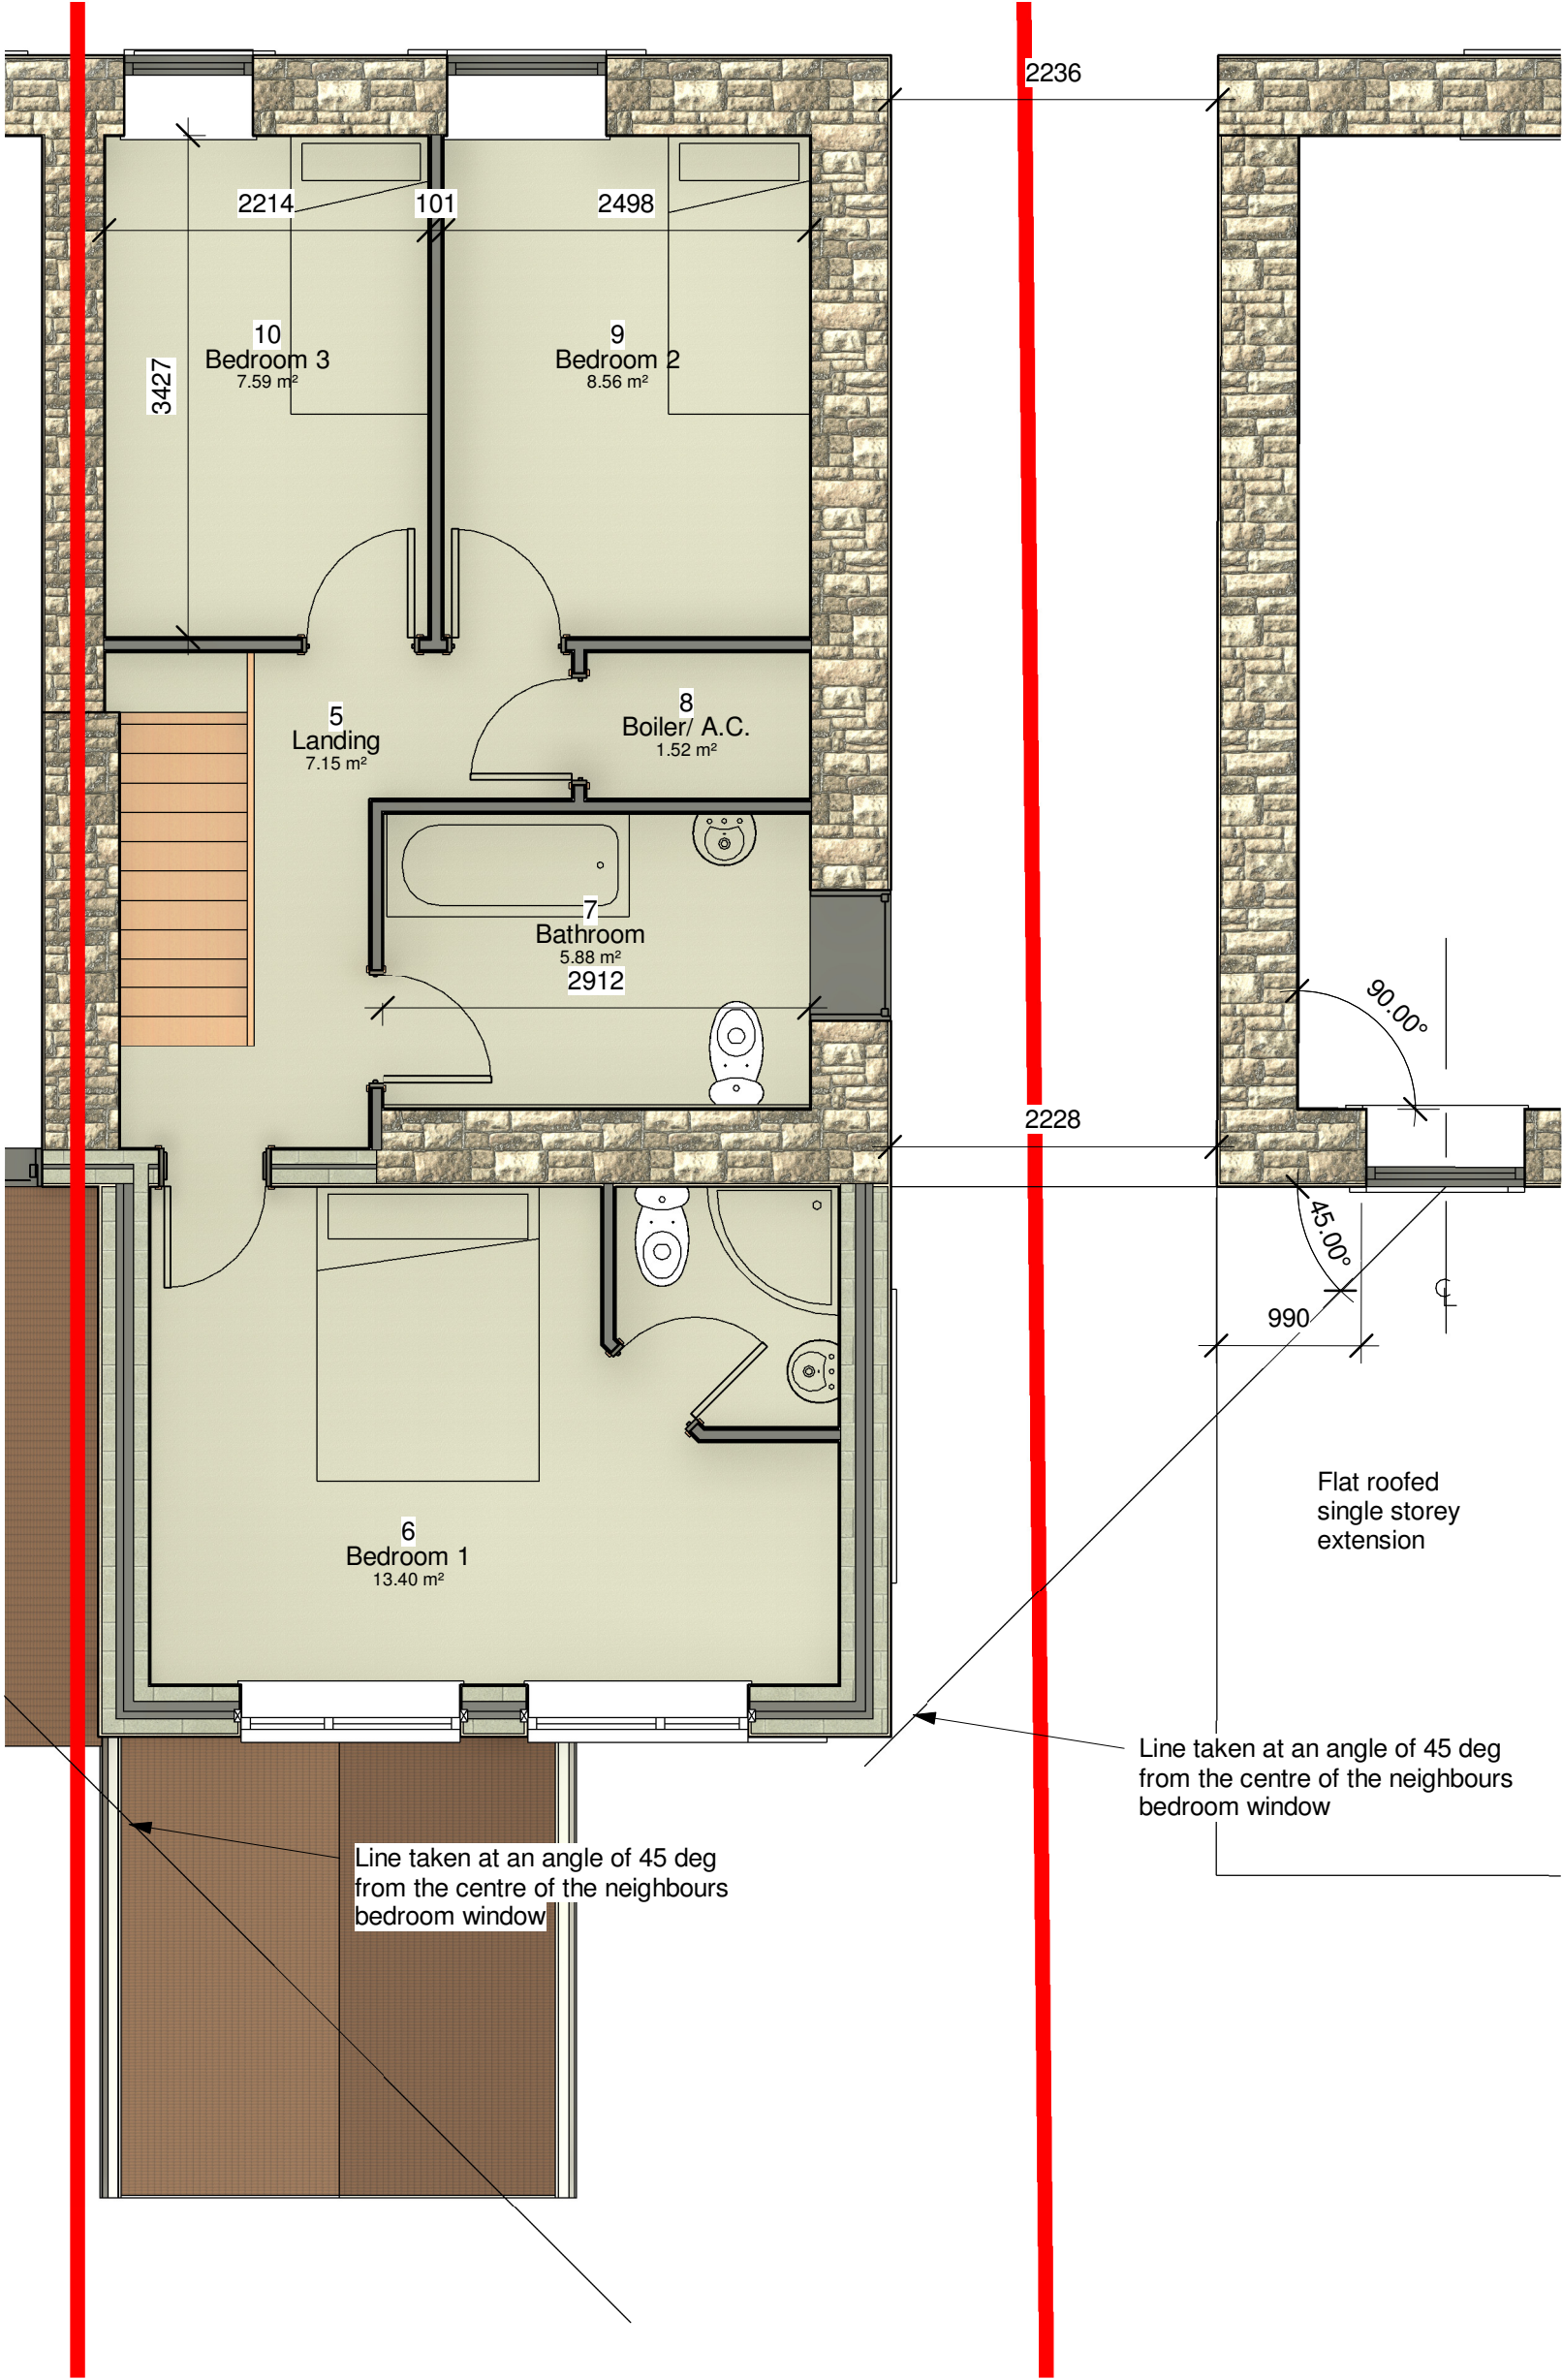

Job			Description		
9 Dan y Graig Road Neath Abbey			First floor plan showing angle from detached neighbours window		
Scale	as shown	Approved	Figured dimensions must be taken, not scaled dimensions. All discrepancies in this drawing must be reported immediately to the Contract Administrator		
Date	May 21	Job No.	21 - 02		
Drawn By	dp	Dwg. No.	21 - 02/3		

dp architecture
56 Walter Road Swansea SA1 5PY
tel: 01792 466554 mob: 0777 585 3754
e-mail david@dparchitecture.co.uk