


Revisions:			
Rev	Date	Init	Description



01 EXISTING WEST ELEVATION (FRONT)
SCALE: 1:100

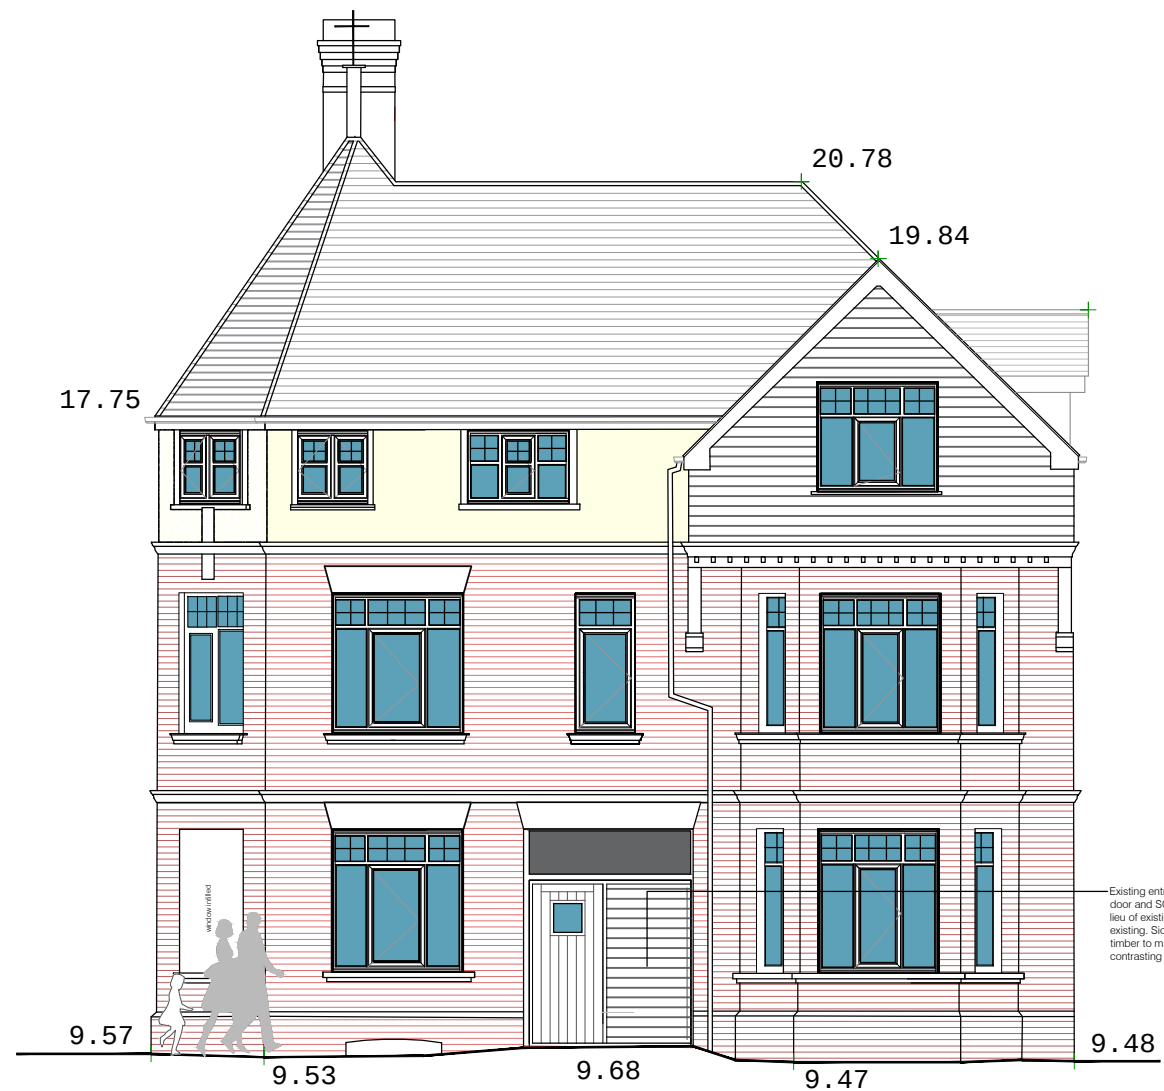

01 PROPOSED WEST ELEVATION (FRONT)
SCALE: 1:100

Datum 9.00 A.O.D.



hafod
architectural
22 Myrtle Hill, Ponthenri, Llanelli
Carmarthenshire, SA155PD
T 01269 862836
M 07830 296758
craig@hafodarchitectural.co.uk
www.hafodarchitectural.co.uk

DRAWING STATUS		Drawing No.	Rev.
PLANNING		PLA05	
Client:	MMR Holdings Ltd	Scale:	as shown @A3
Project:	Former King Edward Public House 110 London Road, Neath	Date:	FEB 2021
Title:	EXISTING AND PROPOSED WEST ELEVATION (FRONT)	Drawn:	CW
ACAD Ref:		THIS DRAWING IS COPYRIGHT	